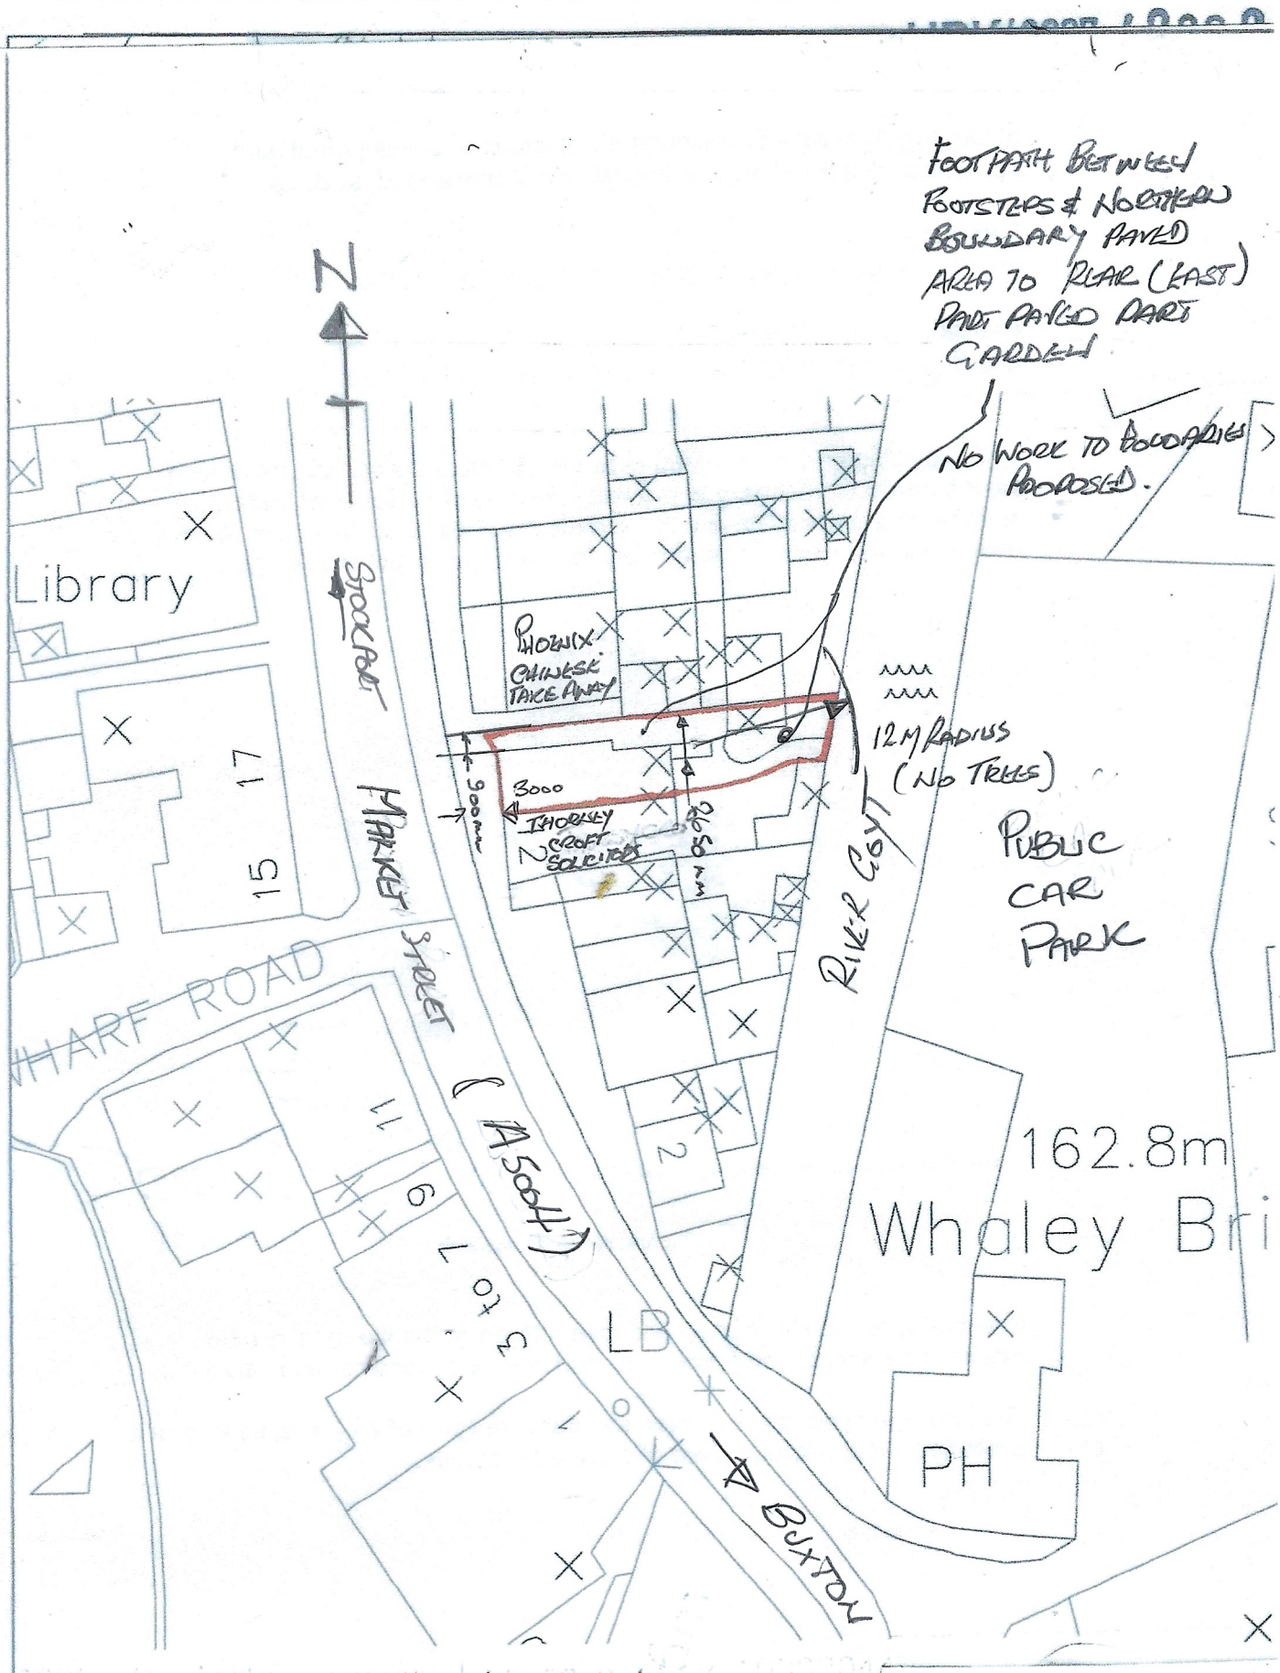

PROJECT

TITLE

FOOTSTEPS
WHALEY BRIDGE

SITE PLAN
14 Market Street

1:500

...\SITE LOCATION PLAN.dgn