
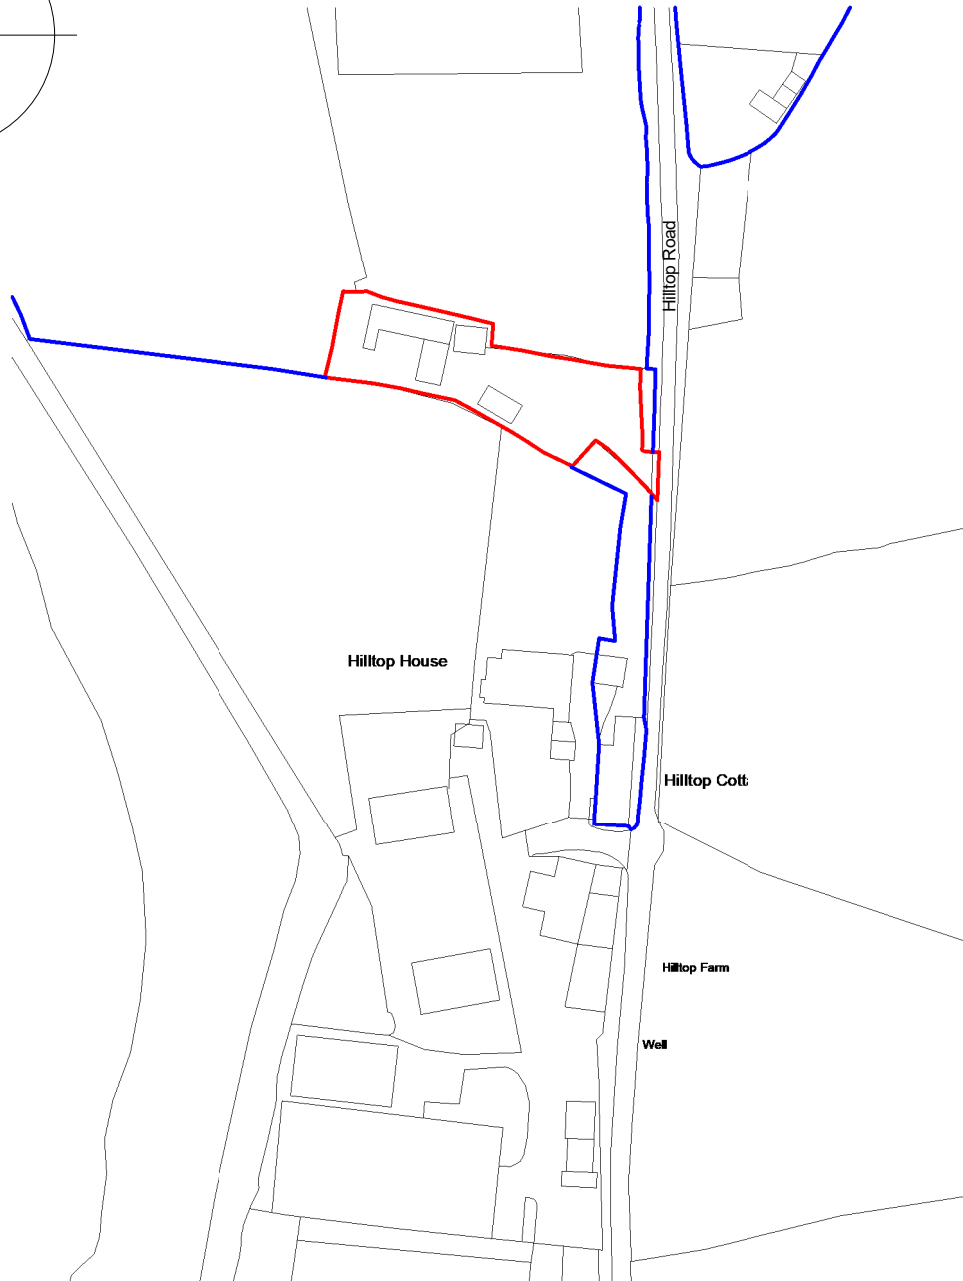


1:1
1:100 1m 2 3 4 5 6 7 8 9 10 11 12 13 14 15

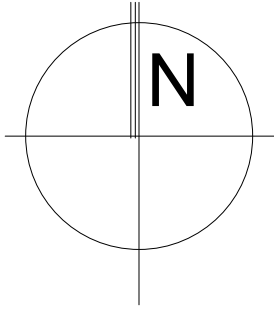

Ownership Boundary Line
Site Boundary Line

B 21.03.22 AH Title block amended
A 07.03.22 AH ownership boundary added

CA
CA

Location Plan

1 : 1250

REV.	DATE	DRN.	CHKD.
------	------	------	-------

CLIENT Mrs P Sykes					PROJECT Hill Top Cottage Stables			CREATIVE ARCHITECTURE A: 1 The Long Stables, Rochdale Rd, Denshaw, OL3 5UE T: 07788 200 255 E: adam@creativearchitectureltd.co.uk W: www.creativearchitectureltd.co.uk	
DRAWING Location Plan					JOB No 22-005	DRAWING No 1000	REVISION B		
SCALE 1 : 1250	SHEET SIZE @ A4	DRAWN AH	CHECKED CA	DATE 25.01.21	STATUS Planning				

© CREATIVE ARCHITECTURE LIMITED
THIS DRAWING IS THE SUBJECT OF COPYRIGHT WHICH VESTS IN CREATIVE ARCHITECTURE LIMITED. IT IS AN INFRINGEMENT OF COPYRIGHT TO REPRODUCE THIS DRAWING, BY WHATEVER MEANS, INCLUDING ELECTRONIC, WITHOUT THE EXPRESS WRITTEN CONSENT OF CREATIVE ARCHITECTURE LIMITED WHICH RESERVES ALL ITS RIGHTS
CREATIVE ARCHITECTURE LIMITED ASSERTS ITS RIGHTS TO BE IDENTIFIED AS THE AUTHOR OF THIS DESIGN

REPORT ERRORS & OMISSIONS TO ARCHITECT.
CHECK ALL DIMENSIONS ON SITE

DRAWING TO BE READ IN CONJUNCTION WITH THE HEALTH AND SAFETY PLAN AND ALL RELEVANT RISK ASSESSMENTS