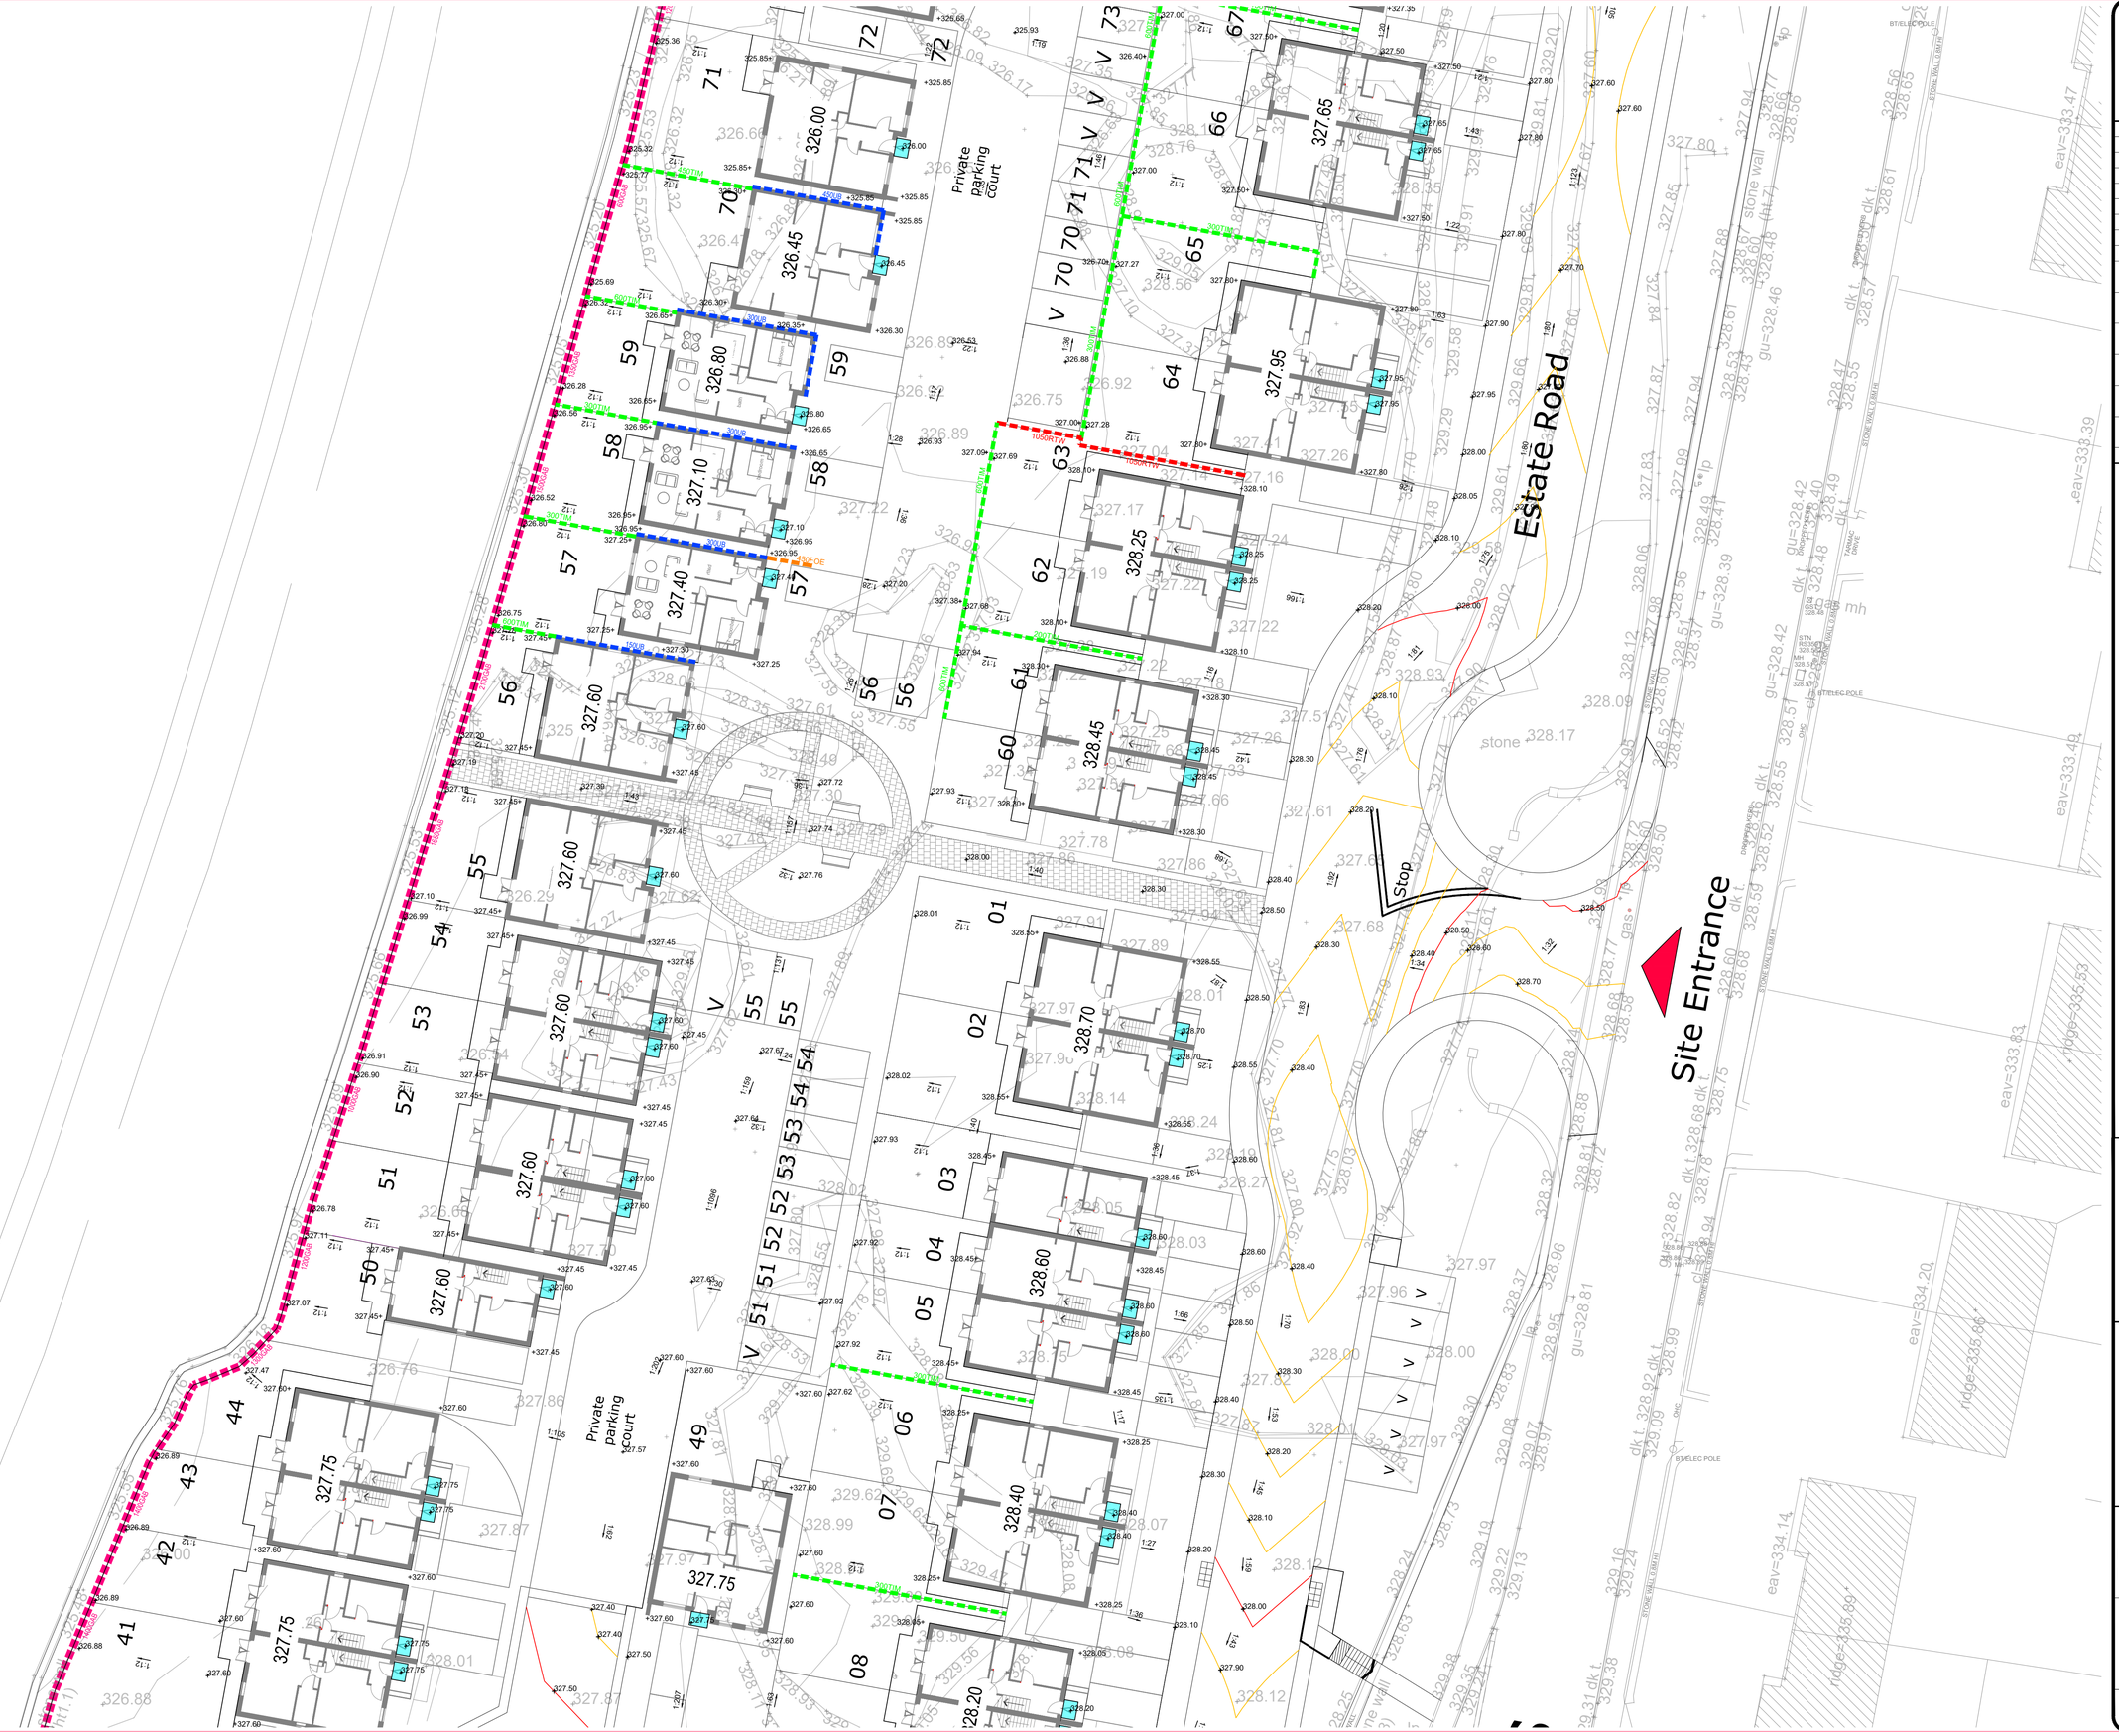

UNLESS STATED OTHERWISE, THE DESIGNS SHOWN ARE SUBJECT TO DETAIL SITE SURVEY AND INVESTIGATIONS AND/OR APPROVAL OF THE RELEVANT VARIOUS LOCAL AUTHORITY OFFICERS, STATUTORY UNDERTAKERS, FIRE OFFICERS AND ENGINEERS, THEY ARE PROJECT AND SITE SPECIFIC.

ALL DIMENSIONS SHOULD BE CHECKED ON SITE.

ANY DRAWING ERRORS OR DISCREPANCIES SHOULD BE REPORTED TO HJK CONSTRUCTION.

THIS DRAWING IS THE COPYRIGHT OF HJK CONSTRUCTION.

DRAWING STATUS

DRAWN BY : D.K.			DATE : 11.03.25
SCALE : 1:200 @ A1			
PRELIMINARY		APPROVED	DATE :
PRESENTATION		APPROVED	DATE :
TENDER		APPROVED	DATE :
CONSTRUCTION		APPROVED	DATE :

REVISION

Rev	Notes	Date	Drawn	App

NOTES

CLIENT

HJK CONSTRUCTION

HJK PROPERTIES
THE KEY TO YOUR NEW HOME

BELMONT HOUSE
2 DALTON COURT
COMMERCIAL ROAD
DARWEN
BB3 0DG

PROJECT

Hallsteads,
Buxton

DRAWING

External Levels
Sheet 2

PROJECT NO.	DRAWING NO.	REVISION
405	HJK-405-EL-02	-