


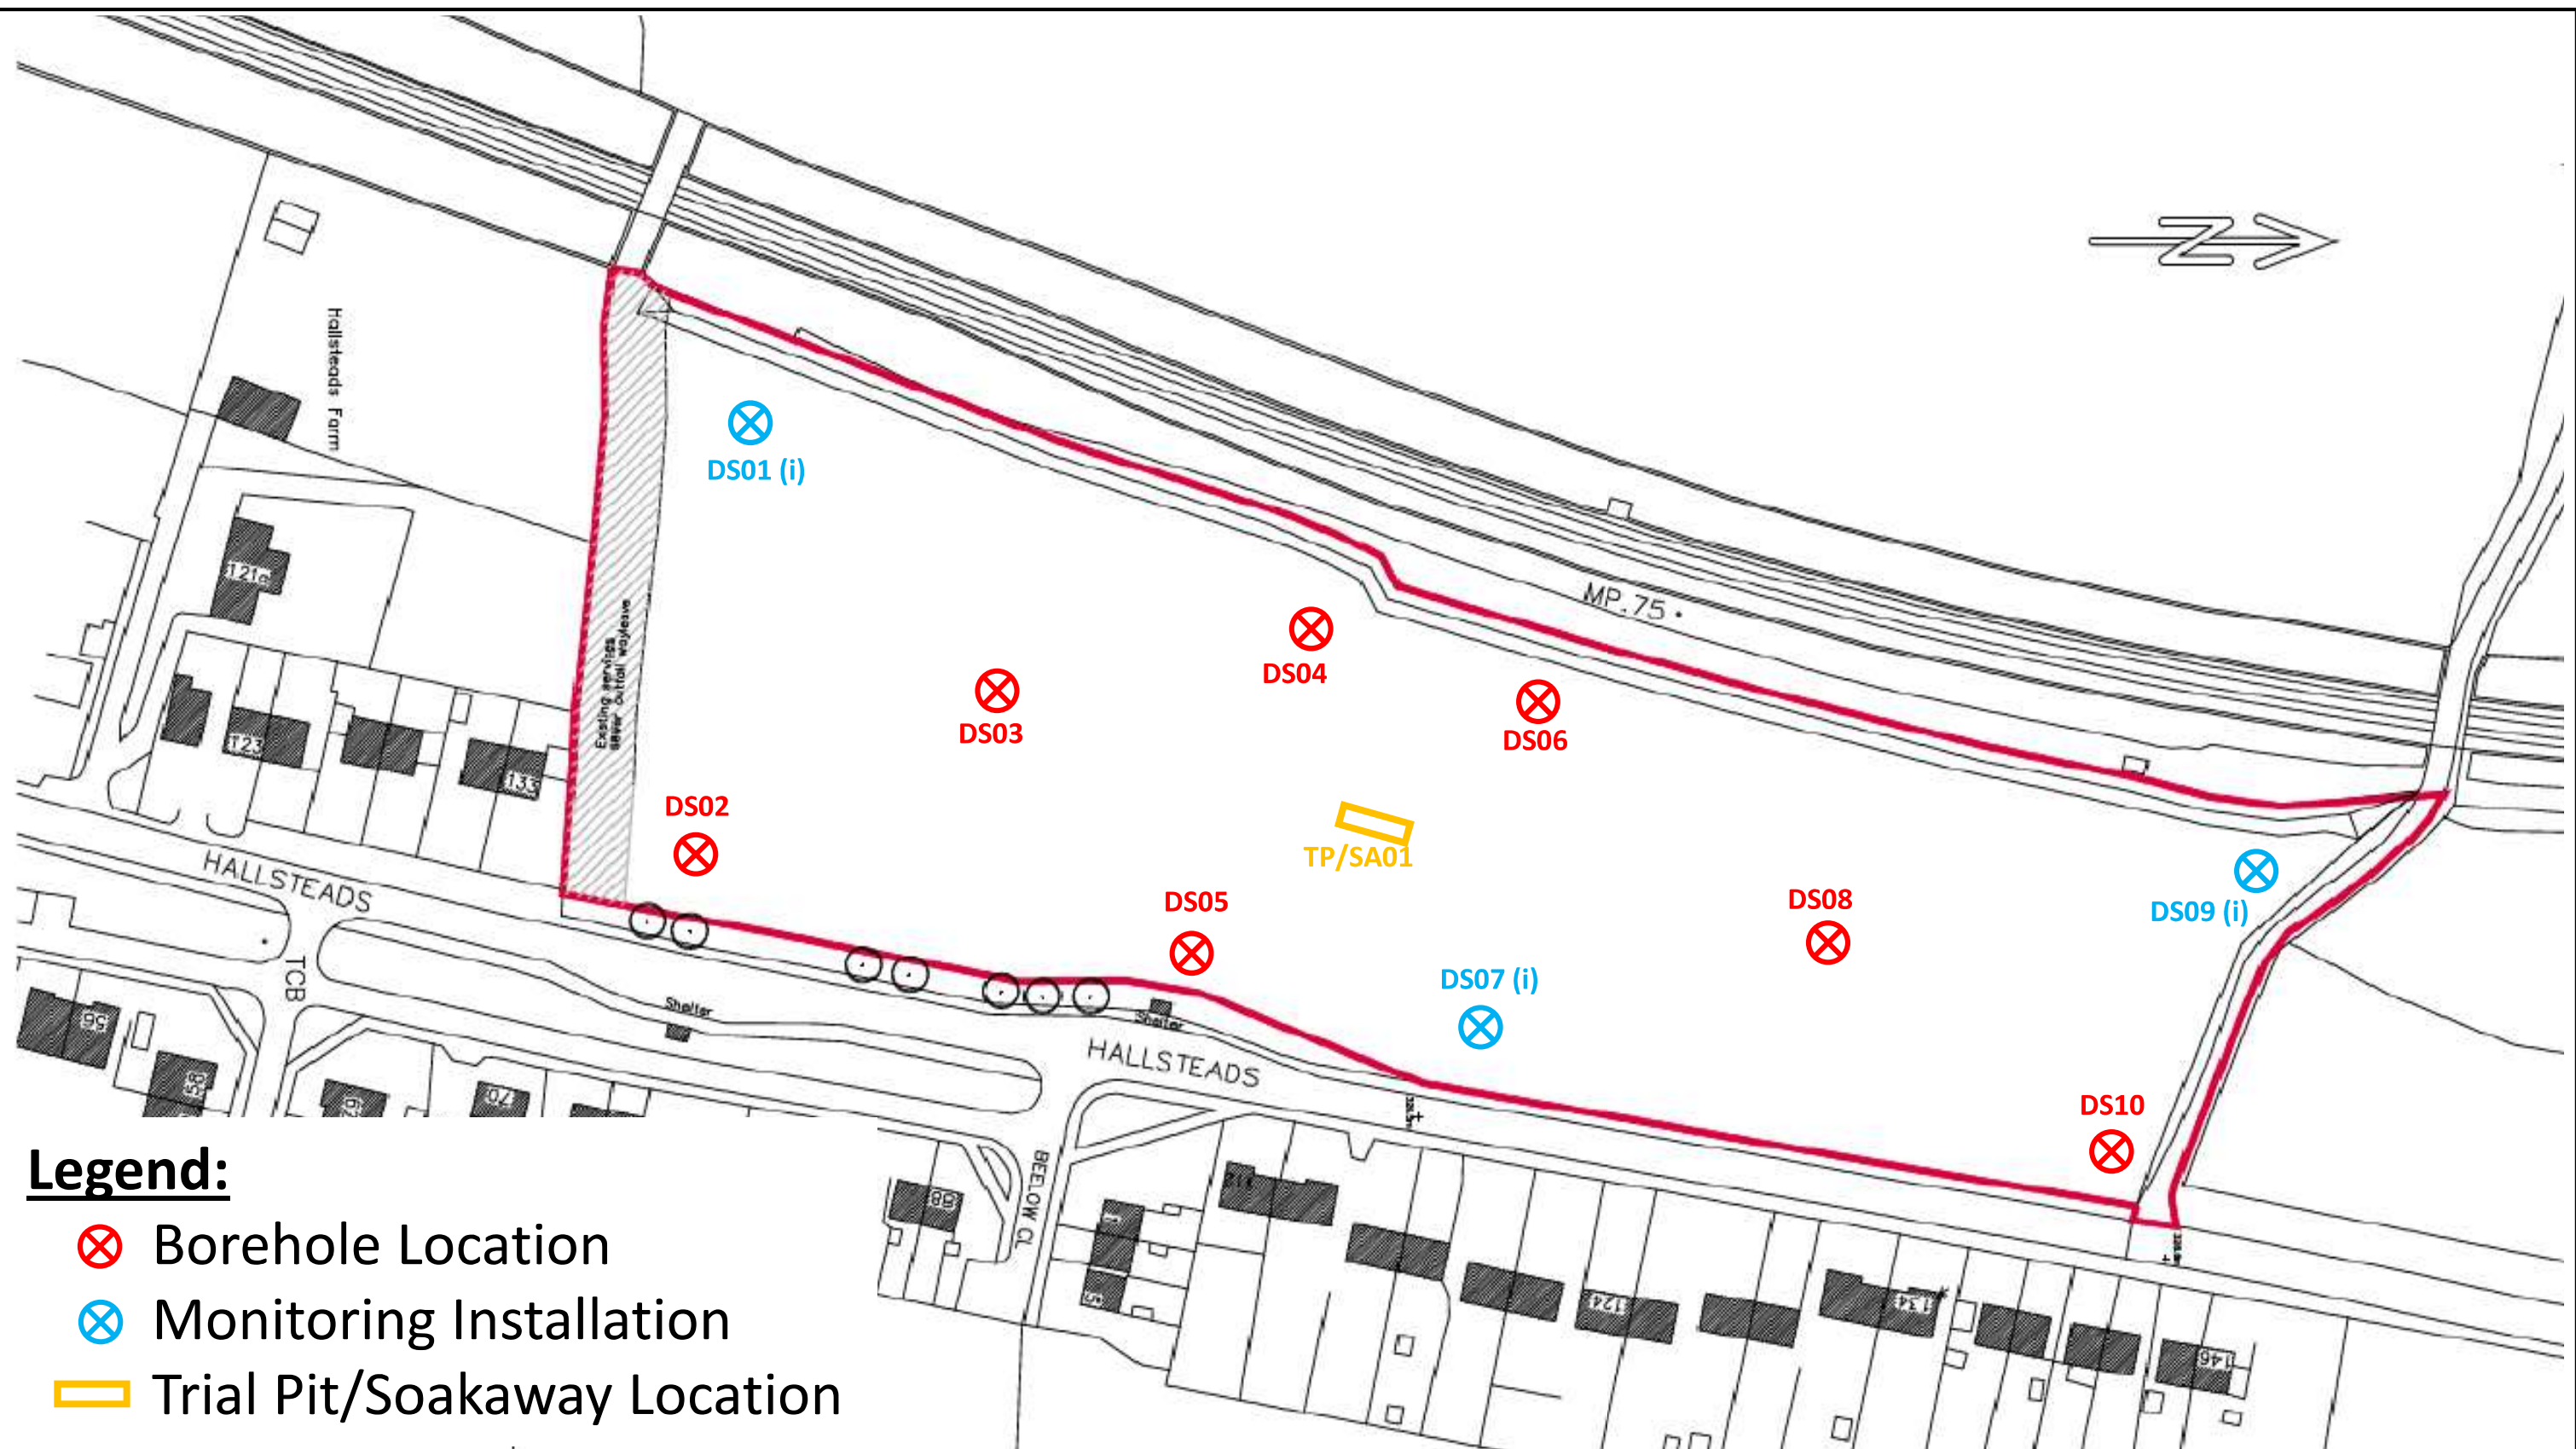

Legend:

- Borehole Location
- Monitoring Installation
- Trial Pit/Soakaway Location



GeoCon Site Investigations Ltd
 Suite 2 Marple House,
 39 Stockport Road,
 Marple,
 Stockport,
 SK6 6BD.
 Tel: 0844 504 3901, Fax: 0844 504 3902,
 Email: info@geoconsiteinvestigations.com
 Web: www.geoconsiteinvestigations.com

PROJECT DETAILS		DRAWING NUMBER	SCALE
GSI 1750 Dove Holes		GSI 1750/02	N.T.S
TITLE		DATE	DRAWN BY
Exploratory Hole Location Plan		15/09/2022	HH