


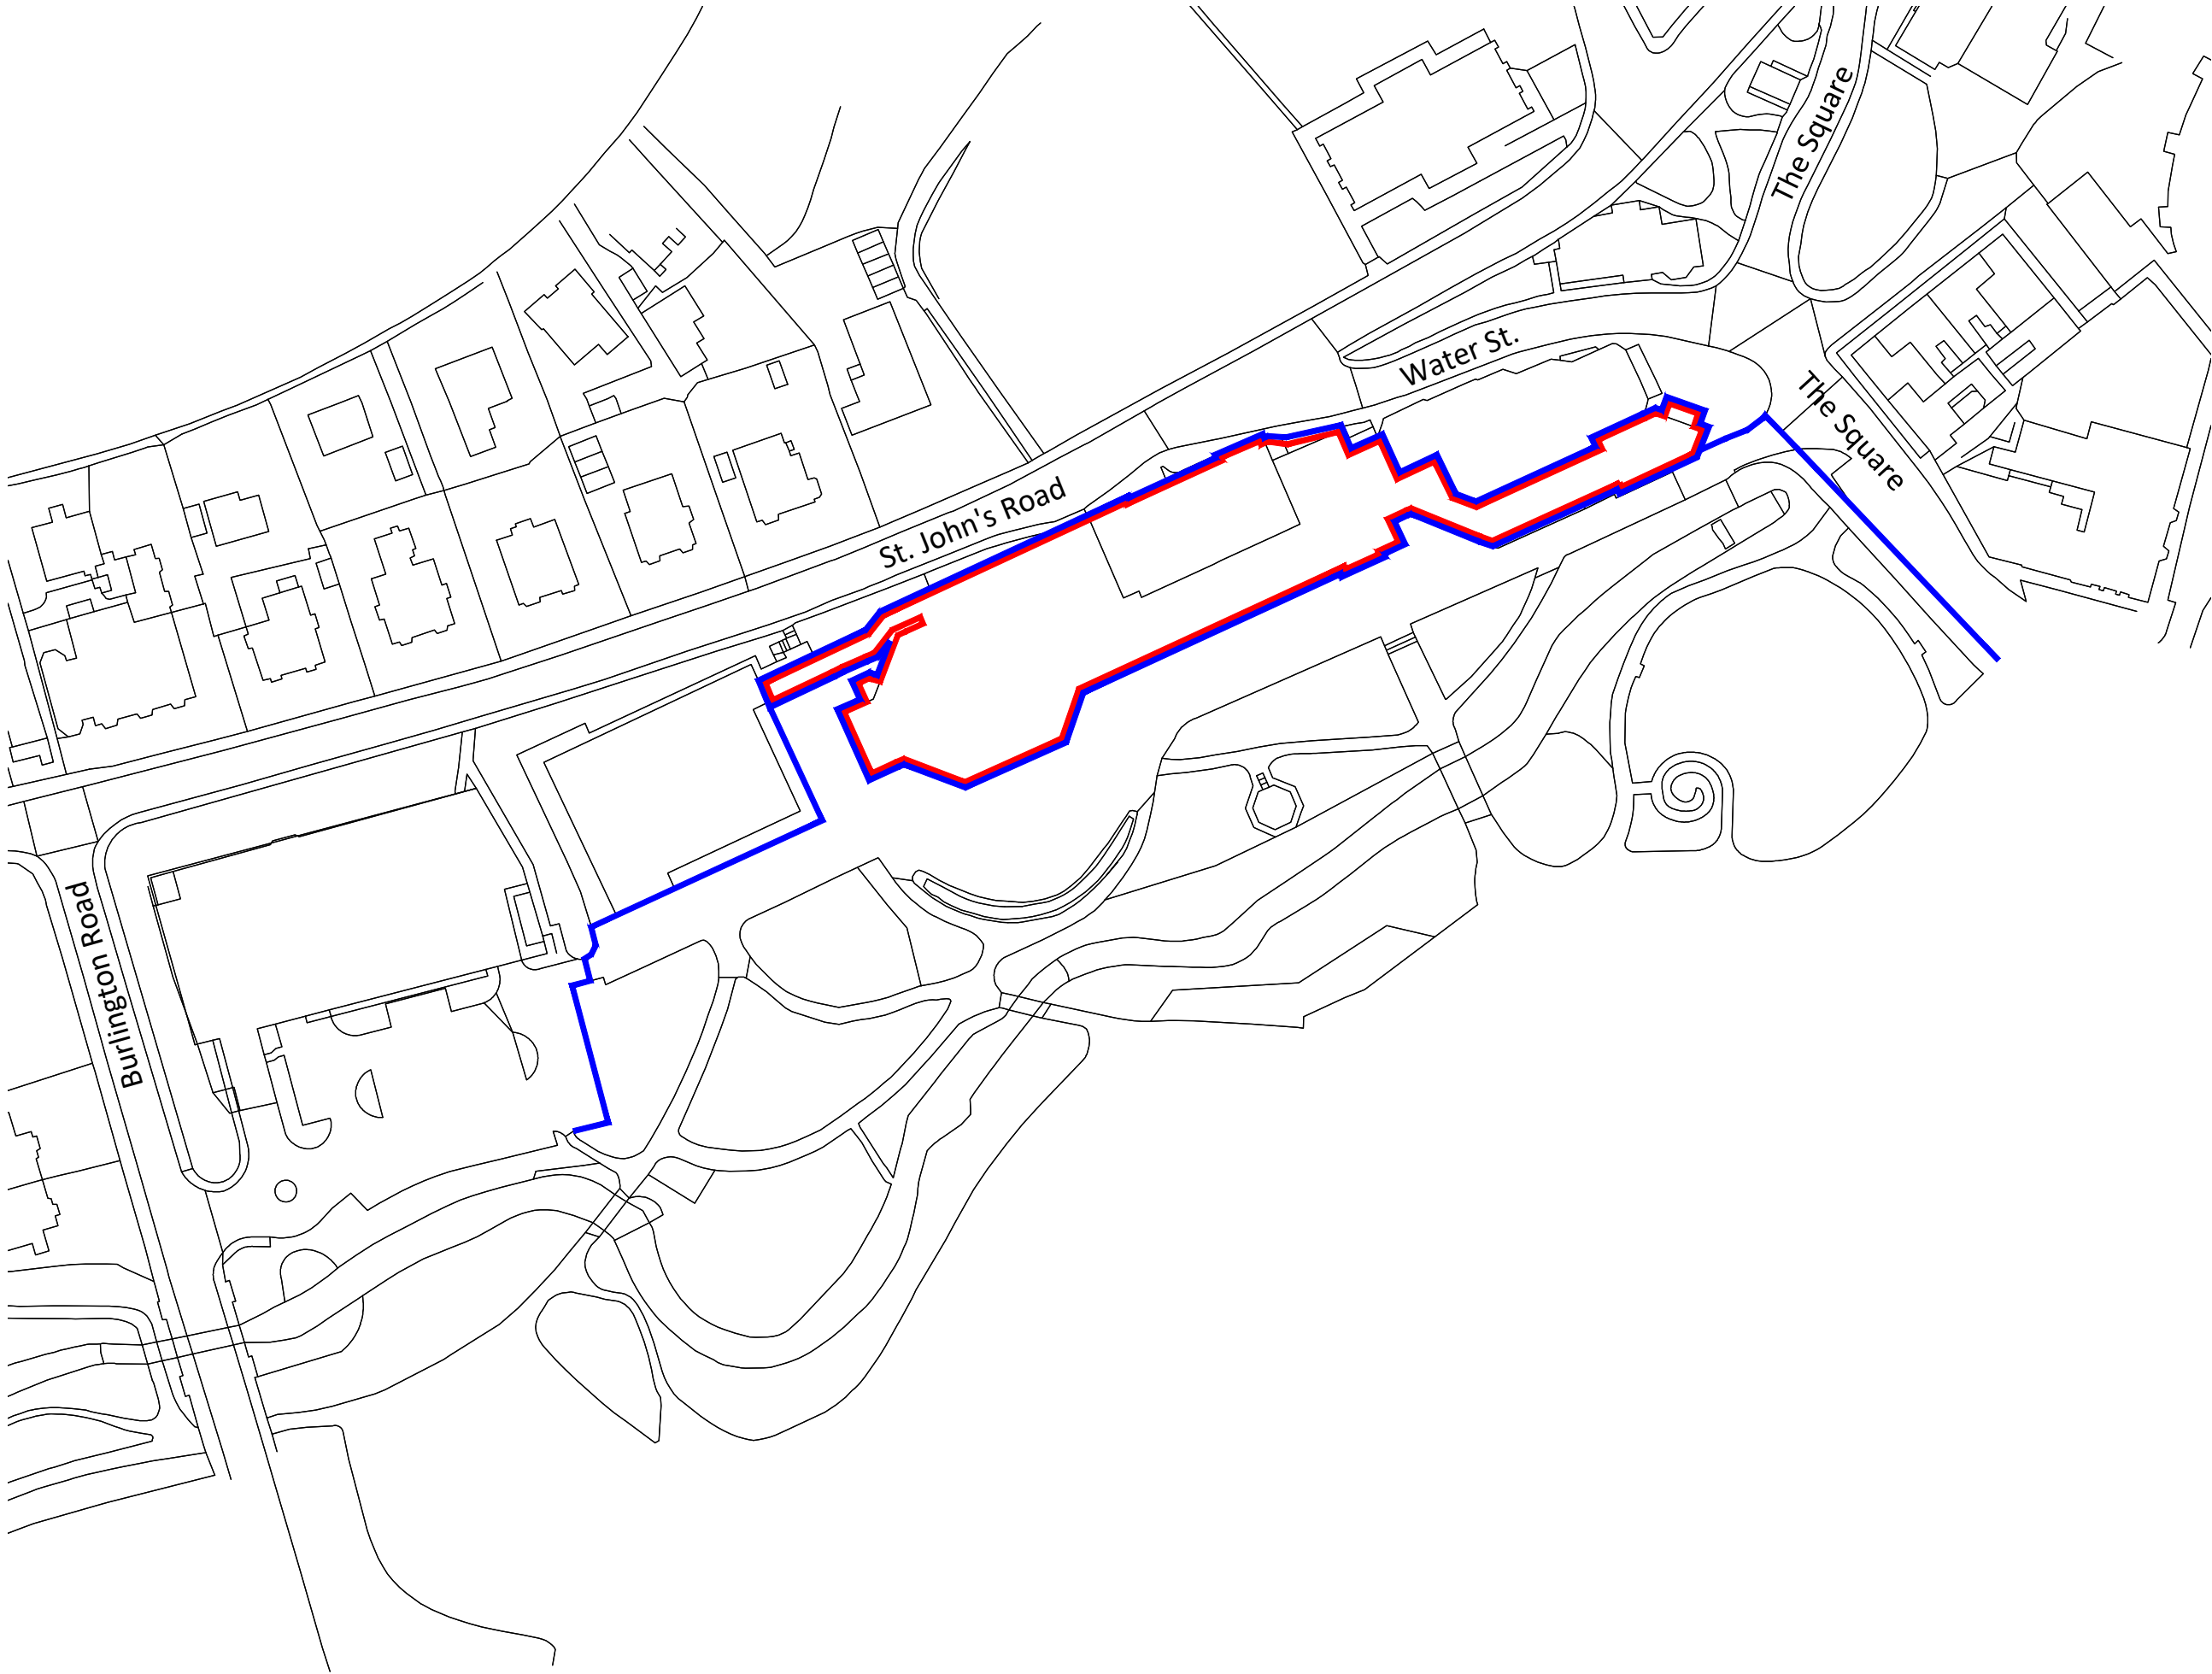

Location Plan (1:1250)

0m122537.575m

ORIGINAL SHEET SIZE

A3

1:1250

THIS DRAWING IS PRODUCED FOR USE IN THIS PROJECT ONLY AND MAY NOT BE USED FOR ANY OTHER PURPOSE. THE ORIGINATOR ACCEPTS NO LIABILITY FOR THE USE OF THIS DRAWING OTHER THAN THE PURPOSE FOR WHICH IT WAS INTENDED IN CONNECTION WITH THIS PROJECT AS RECORDED IN THE 'PURPOSE FOR ISSUE' AND 'FILE STATUS CODE'.

THIS DRAWING MAY NOT BE REPRODUCED IN ANY FORM WITHOUT PRIOR WRITTEN AGREEMENT.

© CROWN COPYRIGHT AND DATABASE RIGHTS 2025 ORDNANCE SURVEY LICENCE NUMBER 100019340.

KEY PLAN

Notes:

P0							
REV	ISSUED	DATE	CHECKED	DATE	APPROVED	DATE	

Hamson

Barron

Smith

www.hamsonbarronsmith.com

Norwich

Unity Place

Amsterdam Way

Norwich

NR6 6JT

hello@hamsonbarronsmith.com

CLIENT

Alliance Norse

PROJECT

Buxton Pavilion Proposed Boiler Renewal and associated works

TITLE

Location Plan

SCALES	DISCIPLINE	PROJECT NUMBER
1:1250	BUILDING SRVYR	117109

DRAWING NUMBER	REV CODE
HBS - 00 - 00 - DR- B - 60	p01

STATUS CODE	PURPOSE OF ISSUE	Drawn	Approved
A3	STAGE 3	MP	
		Checked	MP

File Path: G:\23_HBS Small Projects\Alliance Norse, Buxton Pavilion Gardens, RIBA 3-7, 117109\Design\2 WPT Survey\Sheet.dwg, Saved: 28 January 2025 15:17:43, By: Payne, Mark

Date Plotted: 04 February 2025 11:03:18