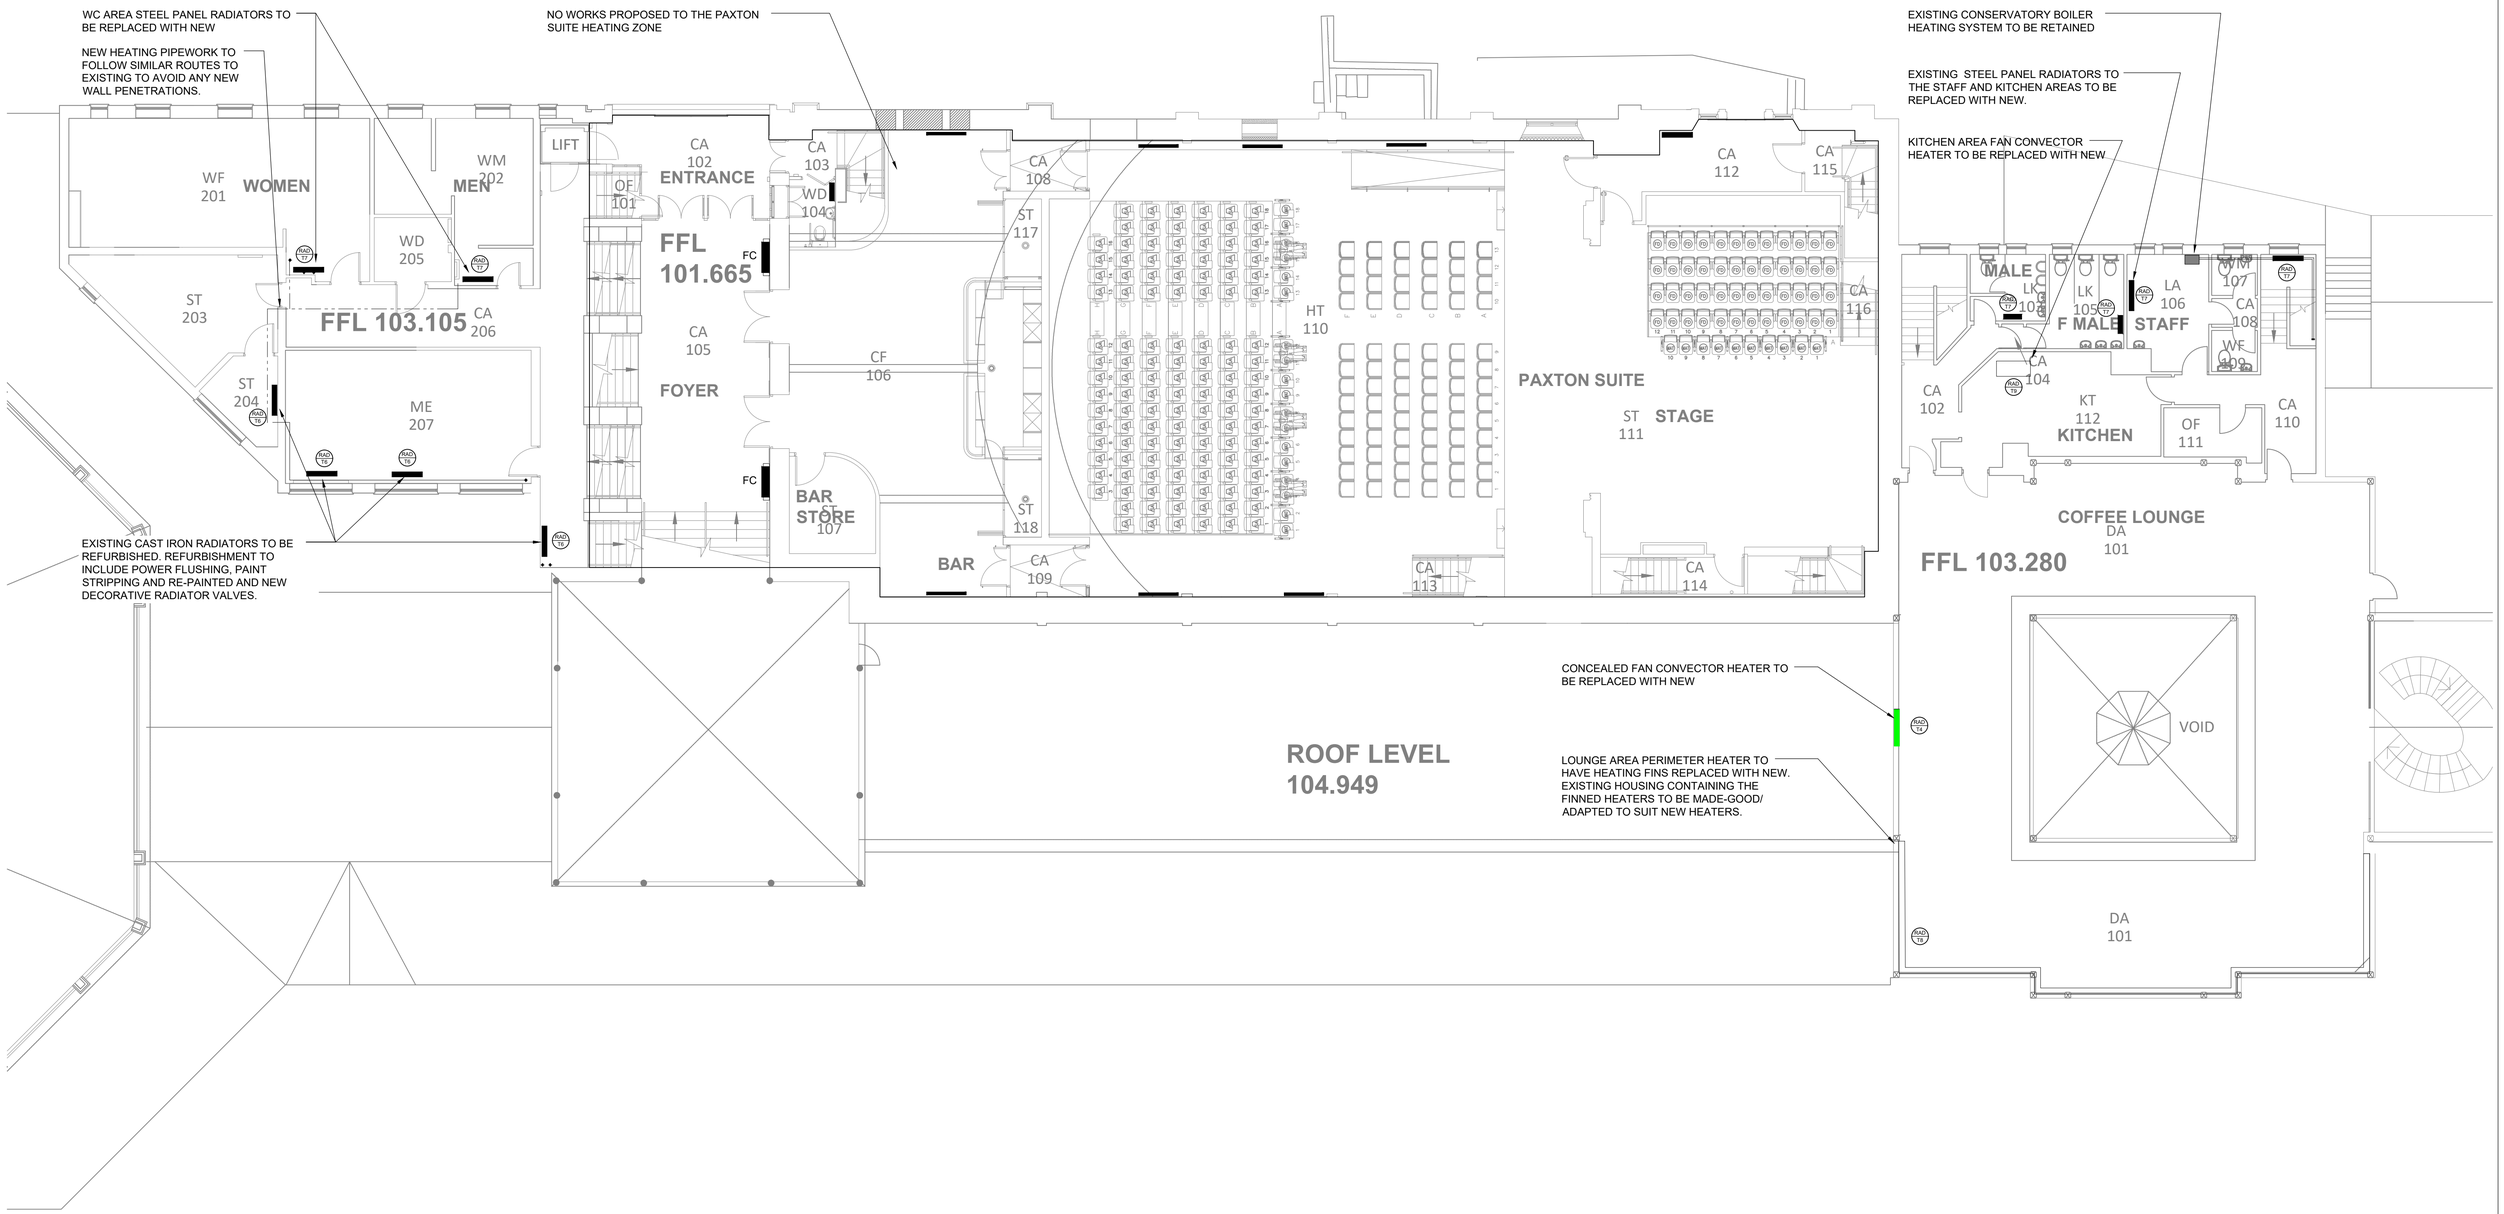

RAD Tx / BW xx

FOR ALL EXISTING & PROPOSED HEATING EMITTER REFERENCES AND BUILDER'S WORK REFERENCES REFER TO HBS REPORT : HBS-RP-MEP-901

Notes:

1. DRAWING TO BE READ IN CONJUNCTION WITH HBS REPORT: HBS-RP-MEP-901

REV	ISSUED	DATE	CHECKED	DATE	APPROVED	DATE
P01	NW	28/02/25	NW	28/02/25		

LISTED BUILDING CONSENT

THIS DRAWING IS PRODUCED FOR USE IN THIS PROJECT ONLY AND MAY NOT BE USED FOR ANY OTHER PURPOSE. THE ORIGINATOR ACCEPT NO LIABILITY FOR THE USE OF THIS DRAWING OTHER THAN THE PURPOSE FOR WHICH IT WAS INTENDED IN CONNECTION WITH THIS PROJECT AS RECORDED IN THE 'PURPOSE FOR ISSUE' AND 'FILE STATUS CODE'.

THIS DRAWING MAY NOT BE REPRODUCED IN ANY FORM WITHOUT PRIOR WRITTEN AGREEMENT.

© CROWN COPYRIGHT AND DATABASE RIGHTS 2025 ORDNANCE SURVEY LICENCE NUMBER 100019340.

0m 1 2 3 6m

1:100

ORIGINAL SHEET SIZE A1

CLIENT

Alliance Norse

PROJECT

Buxton Pavilion - Replacement Boilers and Associated works

TITLE

Mechanical Services
Level 1 (Street Level)
Strip Out & Builder's Work

Hamson Barron Smith

www.hamsonbarronsmith.com

Haywards Heath
Hayworthe House, Market Place
Haywards Heath
West Sussex RH16 1DB
01444 449400

hello@hamsonbarronsmith.com

SCALES	DISCIPLINE	PROJECT NUMBER
1:100	MECH ENG	117109

DRAWING NUMBER	REV CODE
HBS - 00 - 01 -DR- M - 5011	P01

STATUS CODE	PURPOSE OF ISSUE	Drawn	Approved
S3	FOR REVIEW	DH	
		Checked NW	

File Path: G:\23_HBS Small Projects\Alliance Norse, Buxton Pavilion Gardens, RIBA 3-7, 117109\Design\2 WIP\5 MEP\117109 - Buxton Pav Gdns - MechServ.dwg, Saved: 06 March 2025 17:10:25, By: Hancock, David

Date Plotted: 07 March 2025 10:16:03

© COPYRIGHT HAMSON BARRON SMITH LTD. 2025