



Location Plan

Site Address: Richmond Cabinet Co Ltd, Unit 14, Hadfield Industrial Estate, Hadfield, Glossop, SK13 1BS

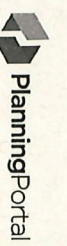

Date Produced: 11-Feb-2025

Scale: 1:1250 @A4

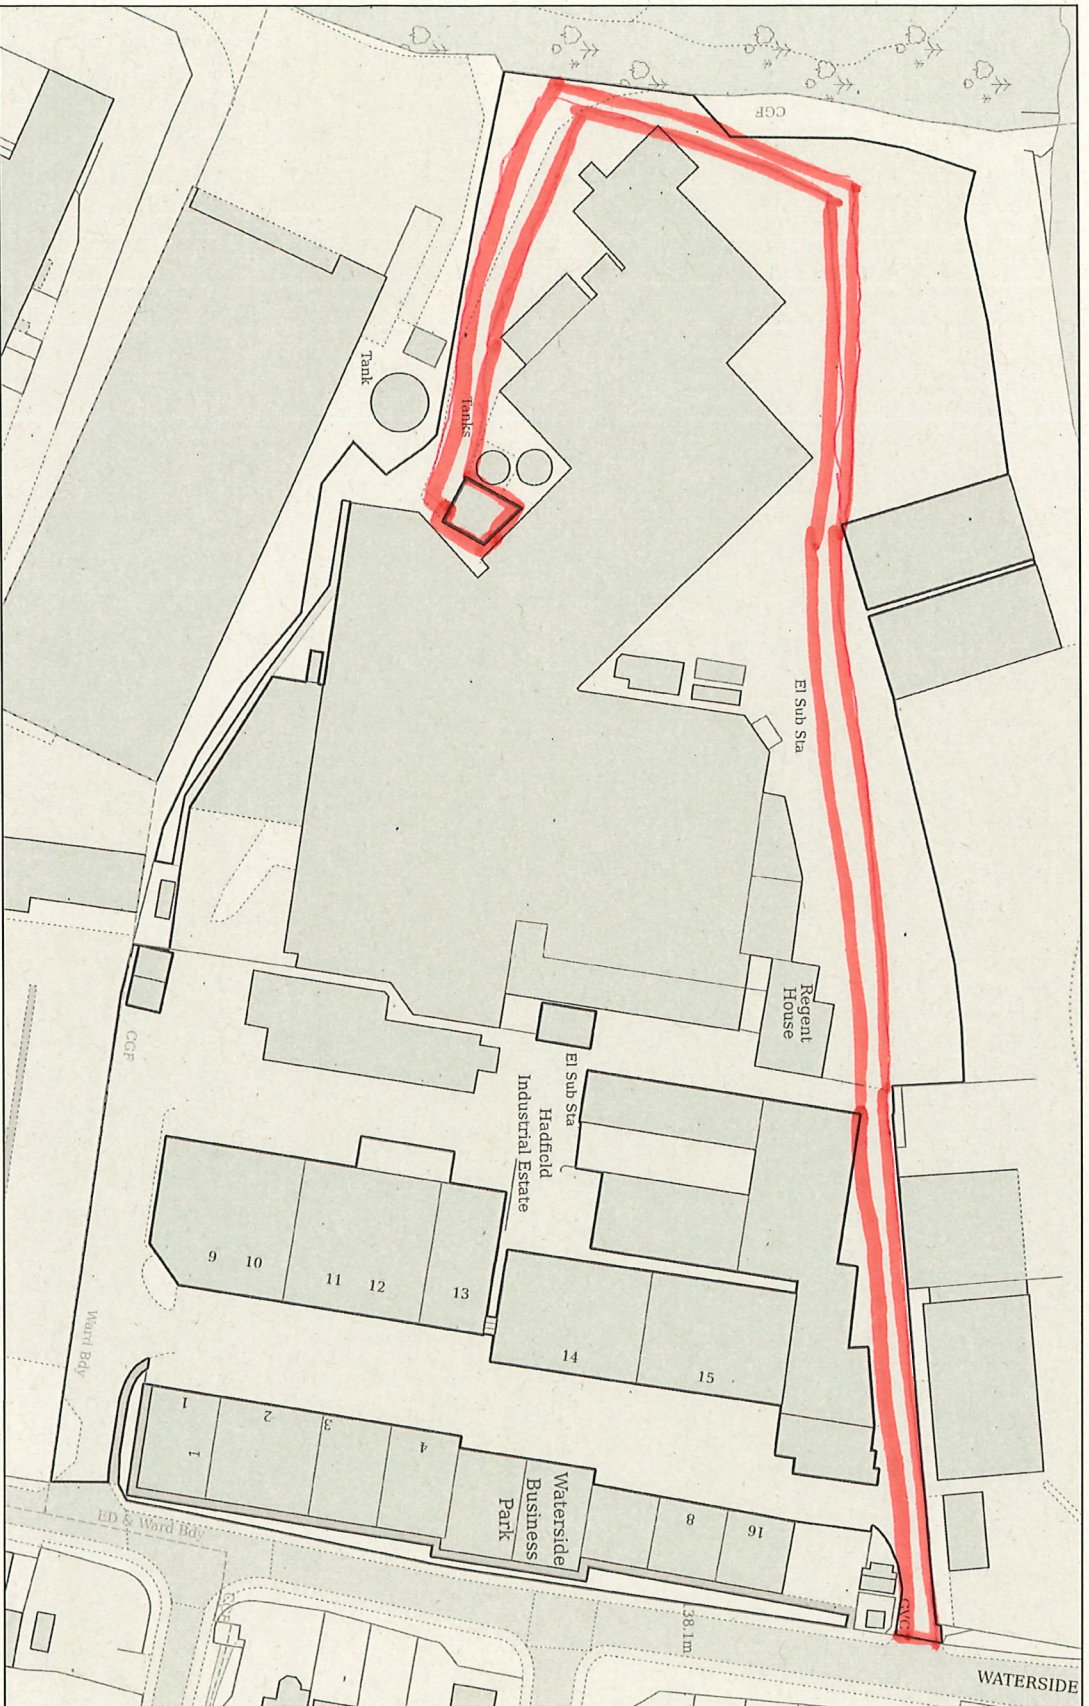

Planning Portal Reference: PP-13768366v1