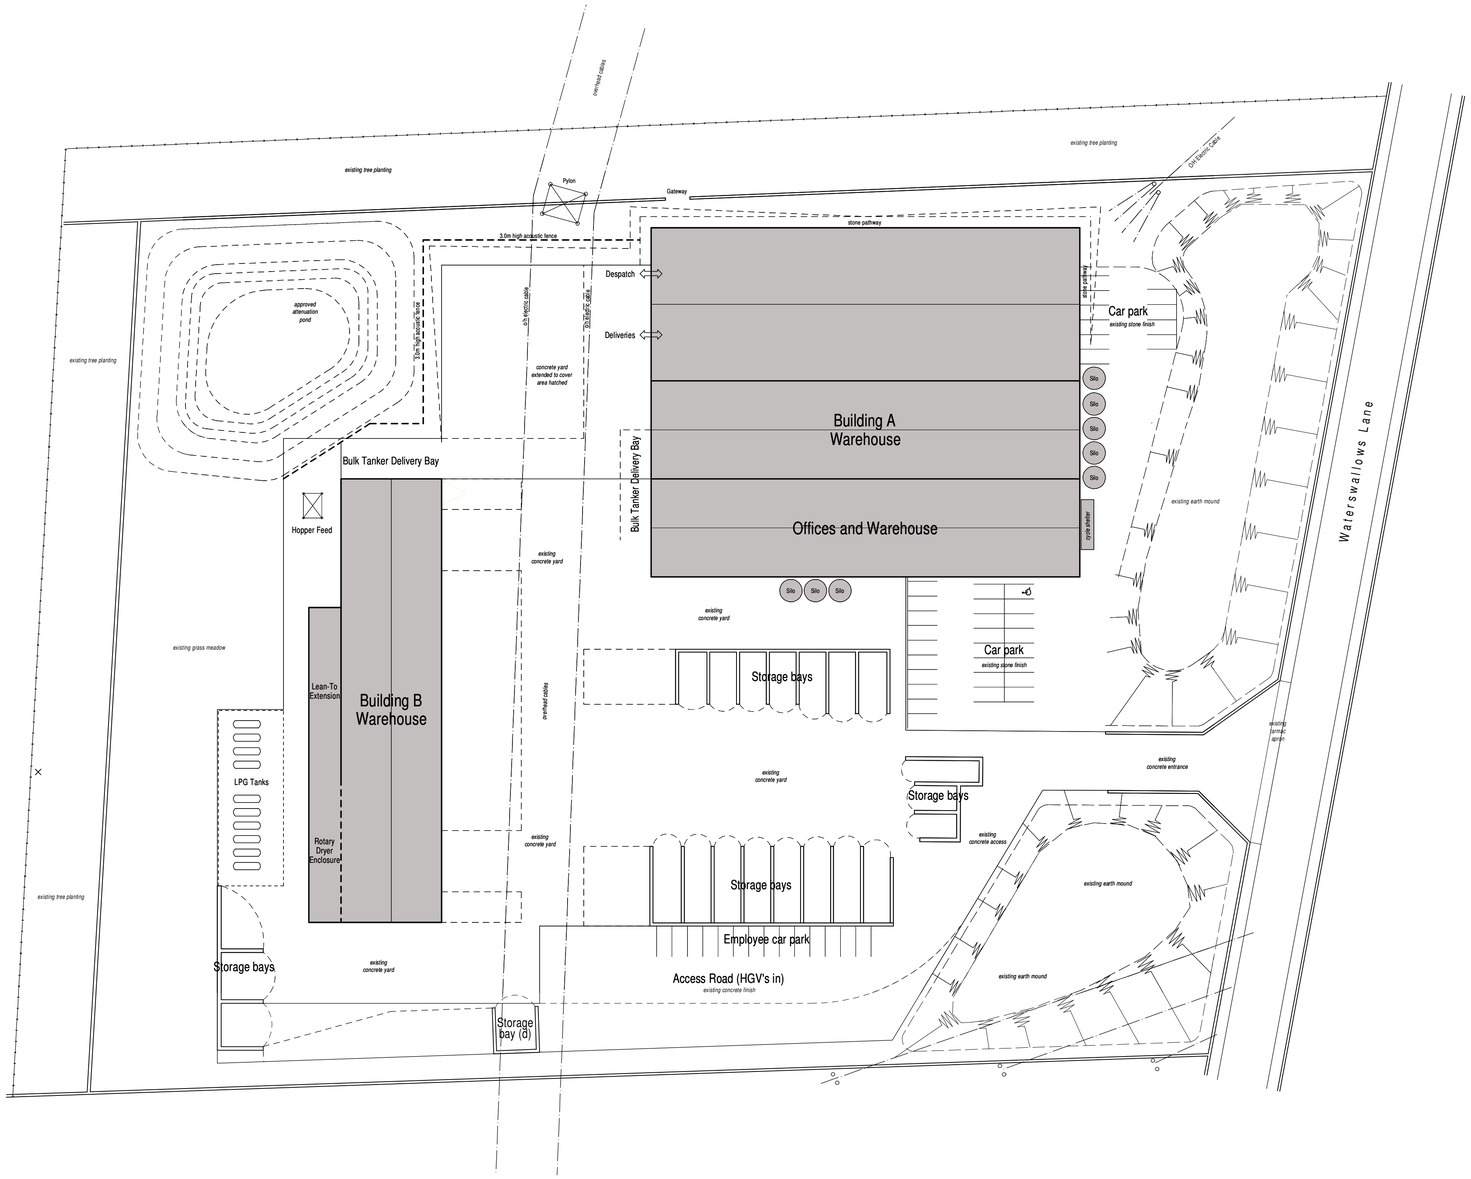

scale bar @ 1:500

Pennine Aggregates Ltd

Proposed Chimney Alterations at
Waterswallows Lane,
Buxton,
Derbyshire,
SK17 7JD

Existing Conditions
Site Plan

Date	Sheet	Scale
January 2025	A1	1:500
Drg No.	Rev.	Drawn
2020-2517-33	-	RG

A -

SAMMONS Architectural Ltd
10 Cawdry Buildings, Fountain Street, Leek. ST13 6JP
Telephone: 01538 386002
E-mail: info@sammonsltd.co.uk
Web: www.sammonsltd.co.uk

This drawing is copyright.
All dimensions must be checked prior to commencement.