
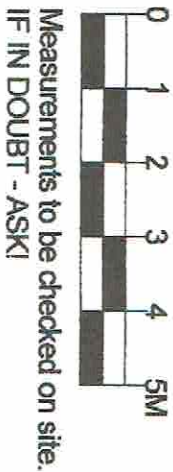
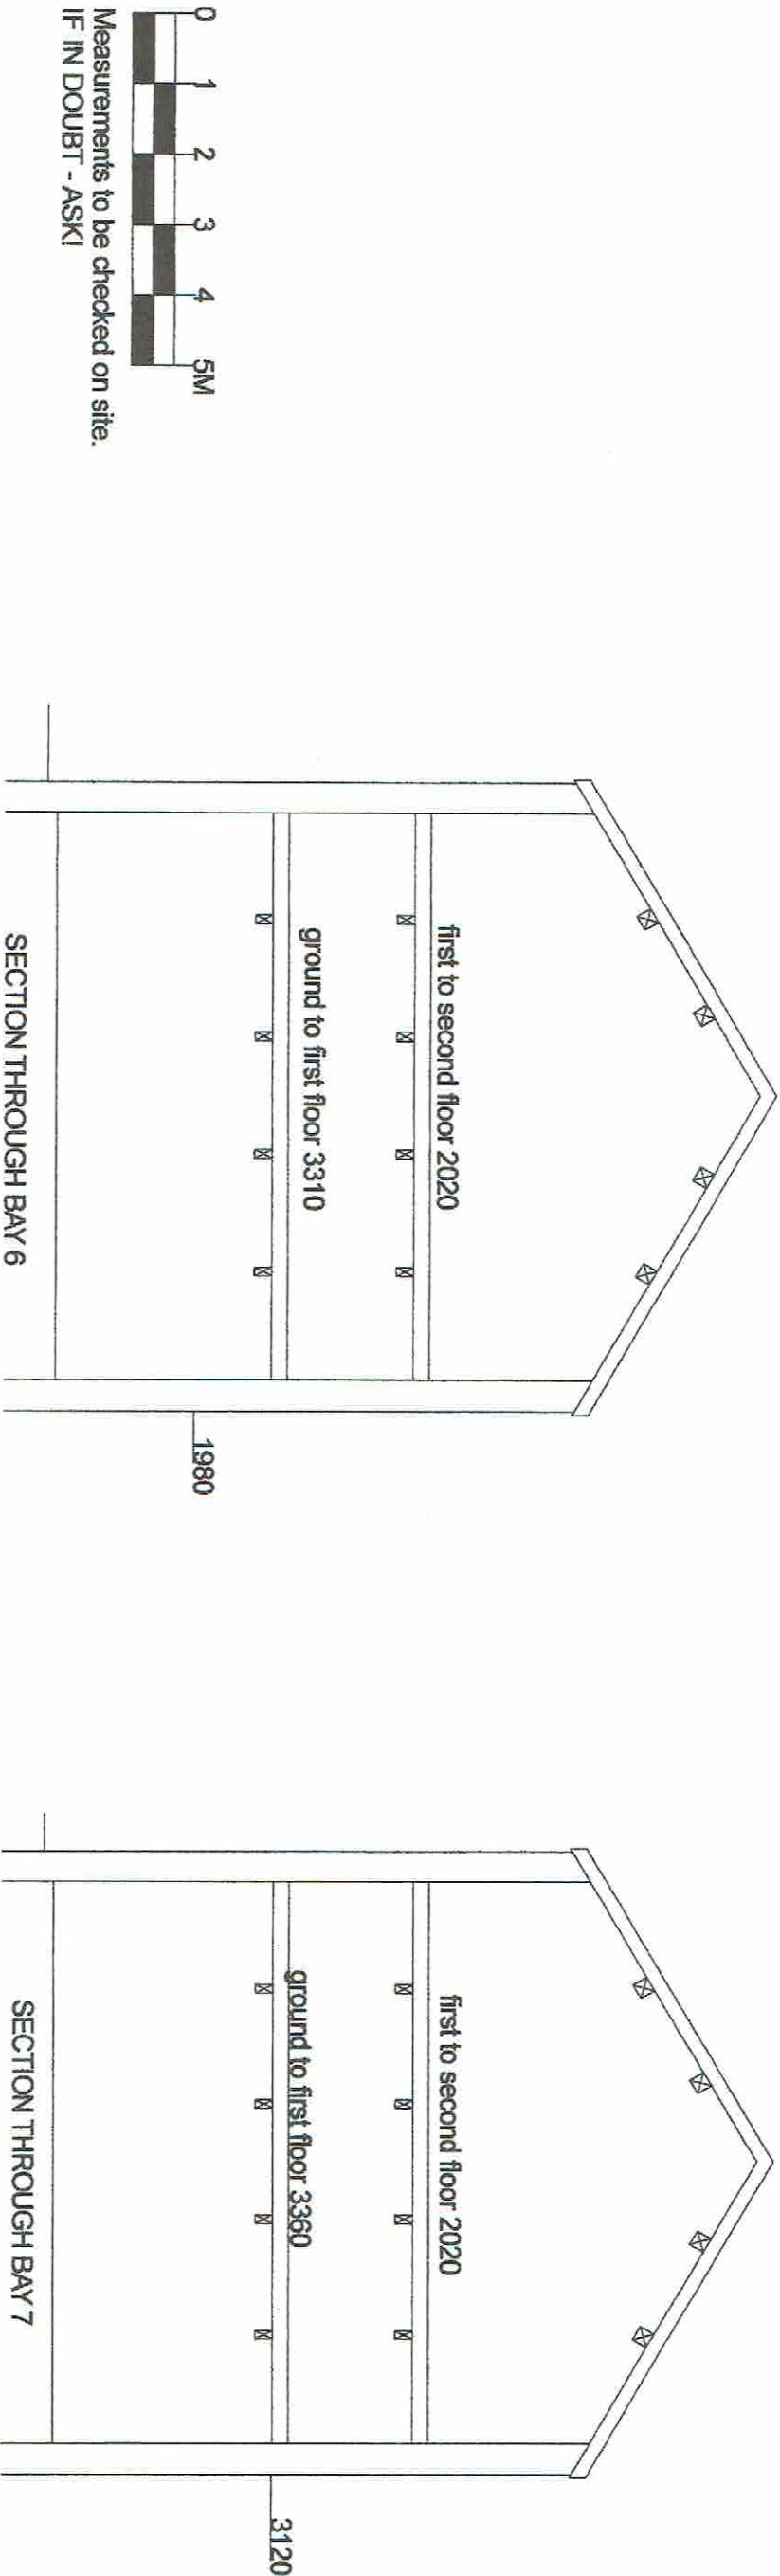
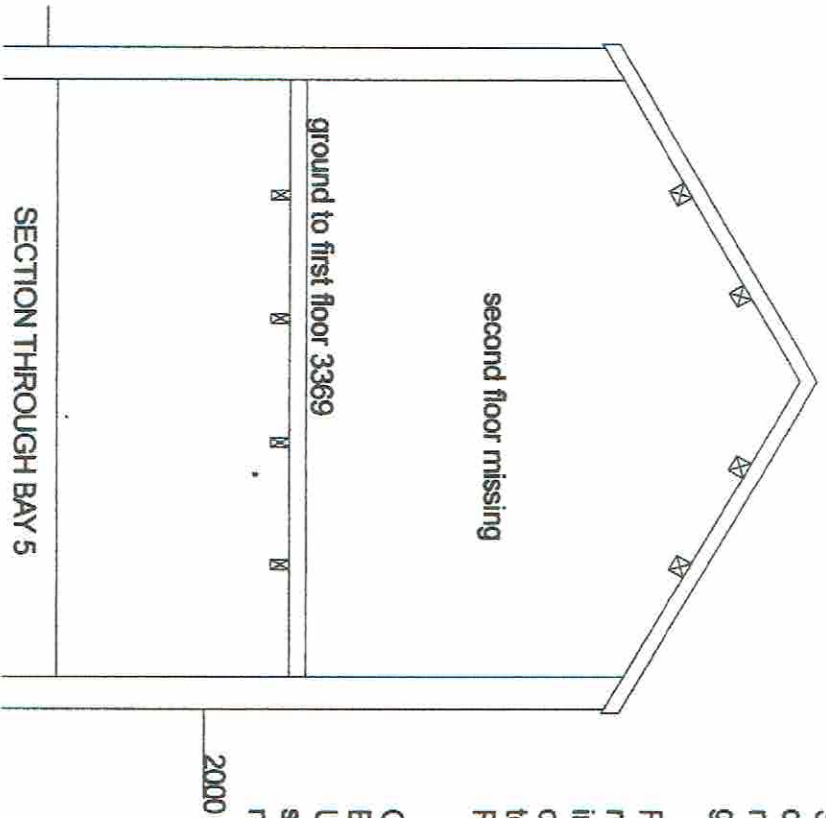


Second floor is less than 50 percent complete due to collapse or removal. This floor to be removed completely and replaced as shown to give a room height to meet Building Regulations.

First floor to be retained where possible, and repaired or reinstated as necessary. Floor to Bay 4 incomplete and will be stabilised and a new floor constructed to align with Bays 5, 6, and 7. All floors to have insulation and soffit as required by Building Regulations.

Ground floor to Bays 4 and 7 to be retained as existing. Bays 5 and 6, which will become part of Unit 2 and Unit 3 to be brought up to current Building Regulations standard by the addition of a damp-proof membrane, insulation and an approved floor finish.

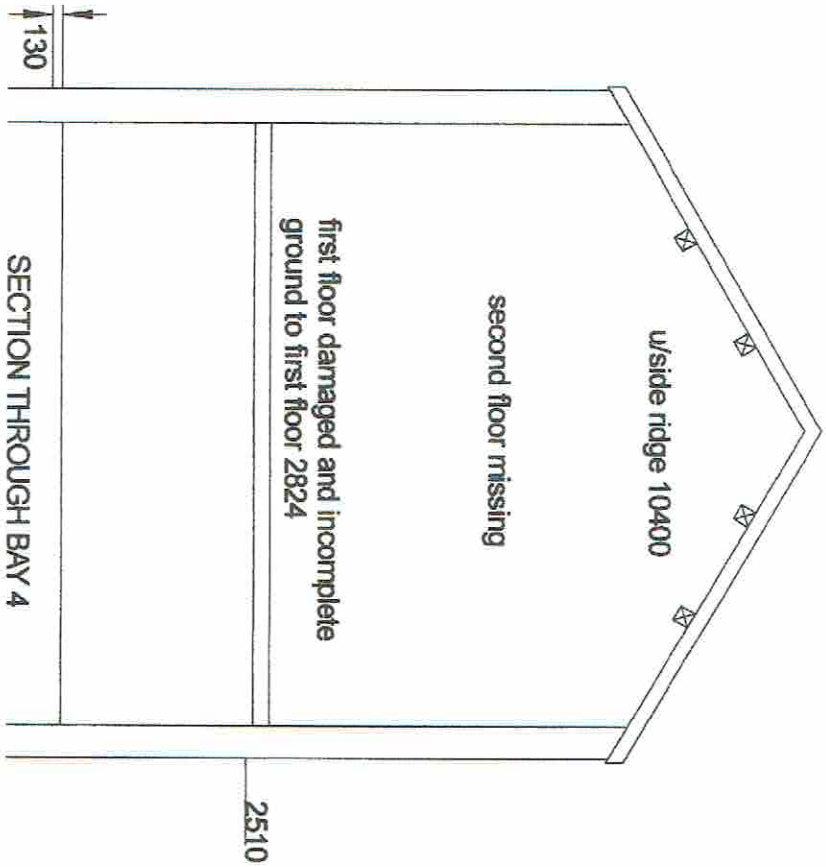

C	Note re second floor	13.12.24	PROPOSED CONVERSION OF COACH HOUSE TO THREE HOUSES AT BOWDEN HALL, BOWDEN LANE, CHAPEL EN LE FRITH, FOR MR N WEBB, PRESENT SECTIONS	Trevor Gilman Design 2, Roseneath, 4 Hardwick Mount, Buxton, Derbysire SK17 6PP 07773 381824 gilmantrevor@gmail.com		Scale 1/100 at A3	12.6.23
B	Bay 6 and 7 added, etc	3.12.24					
A	Checked following survey	11.7.24					
Rev	Details	Date					