


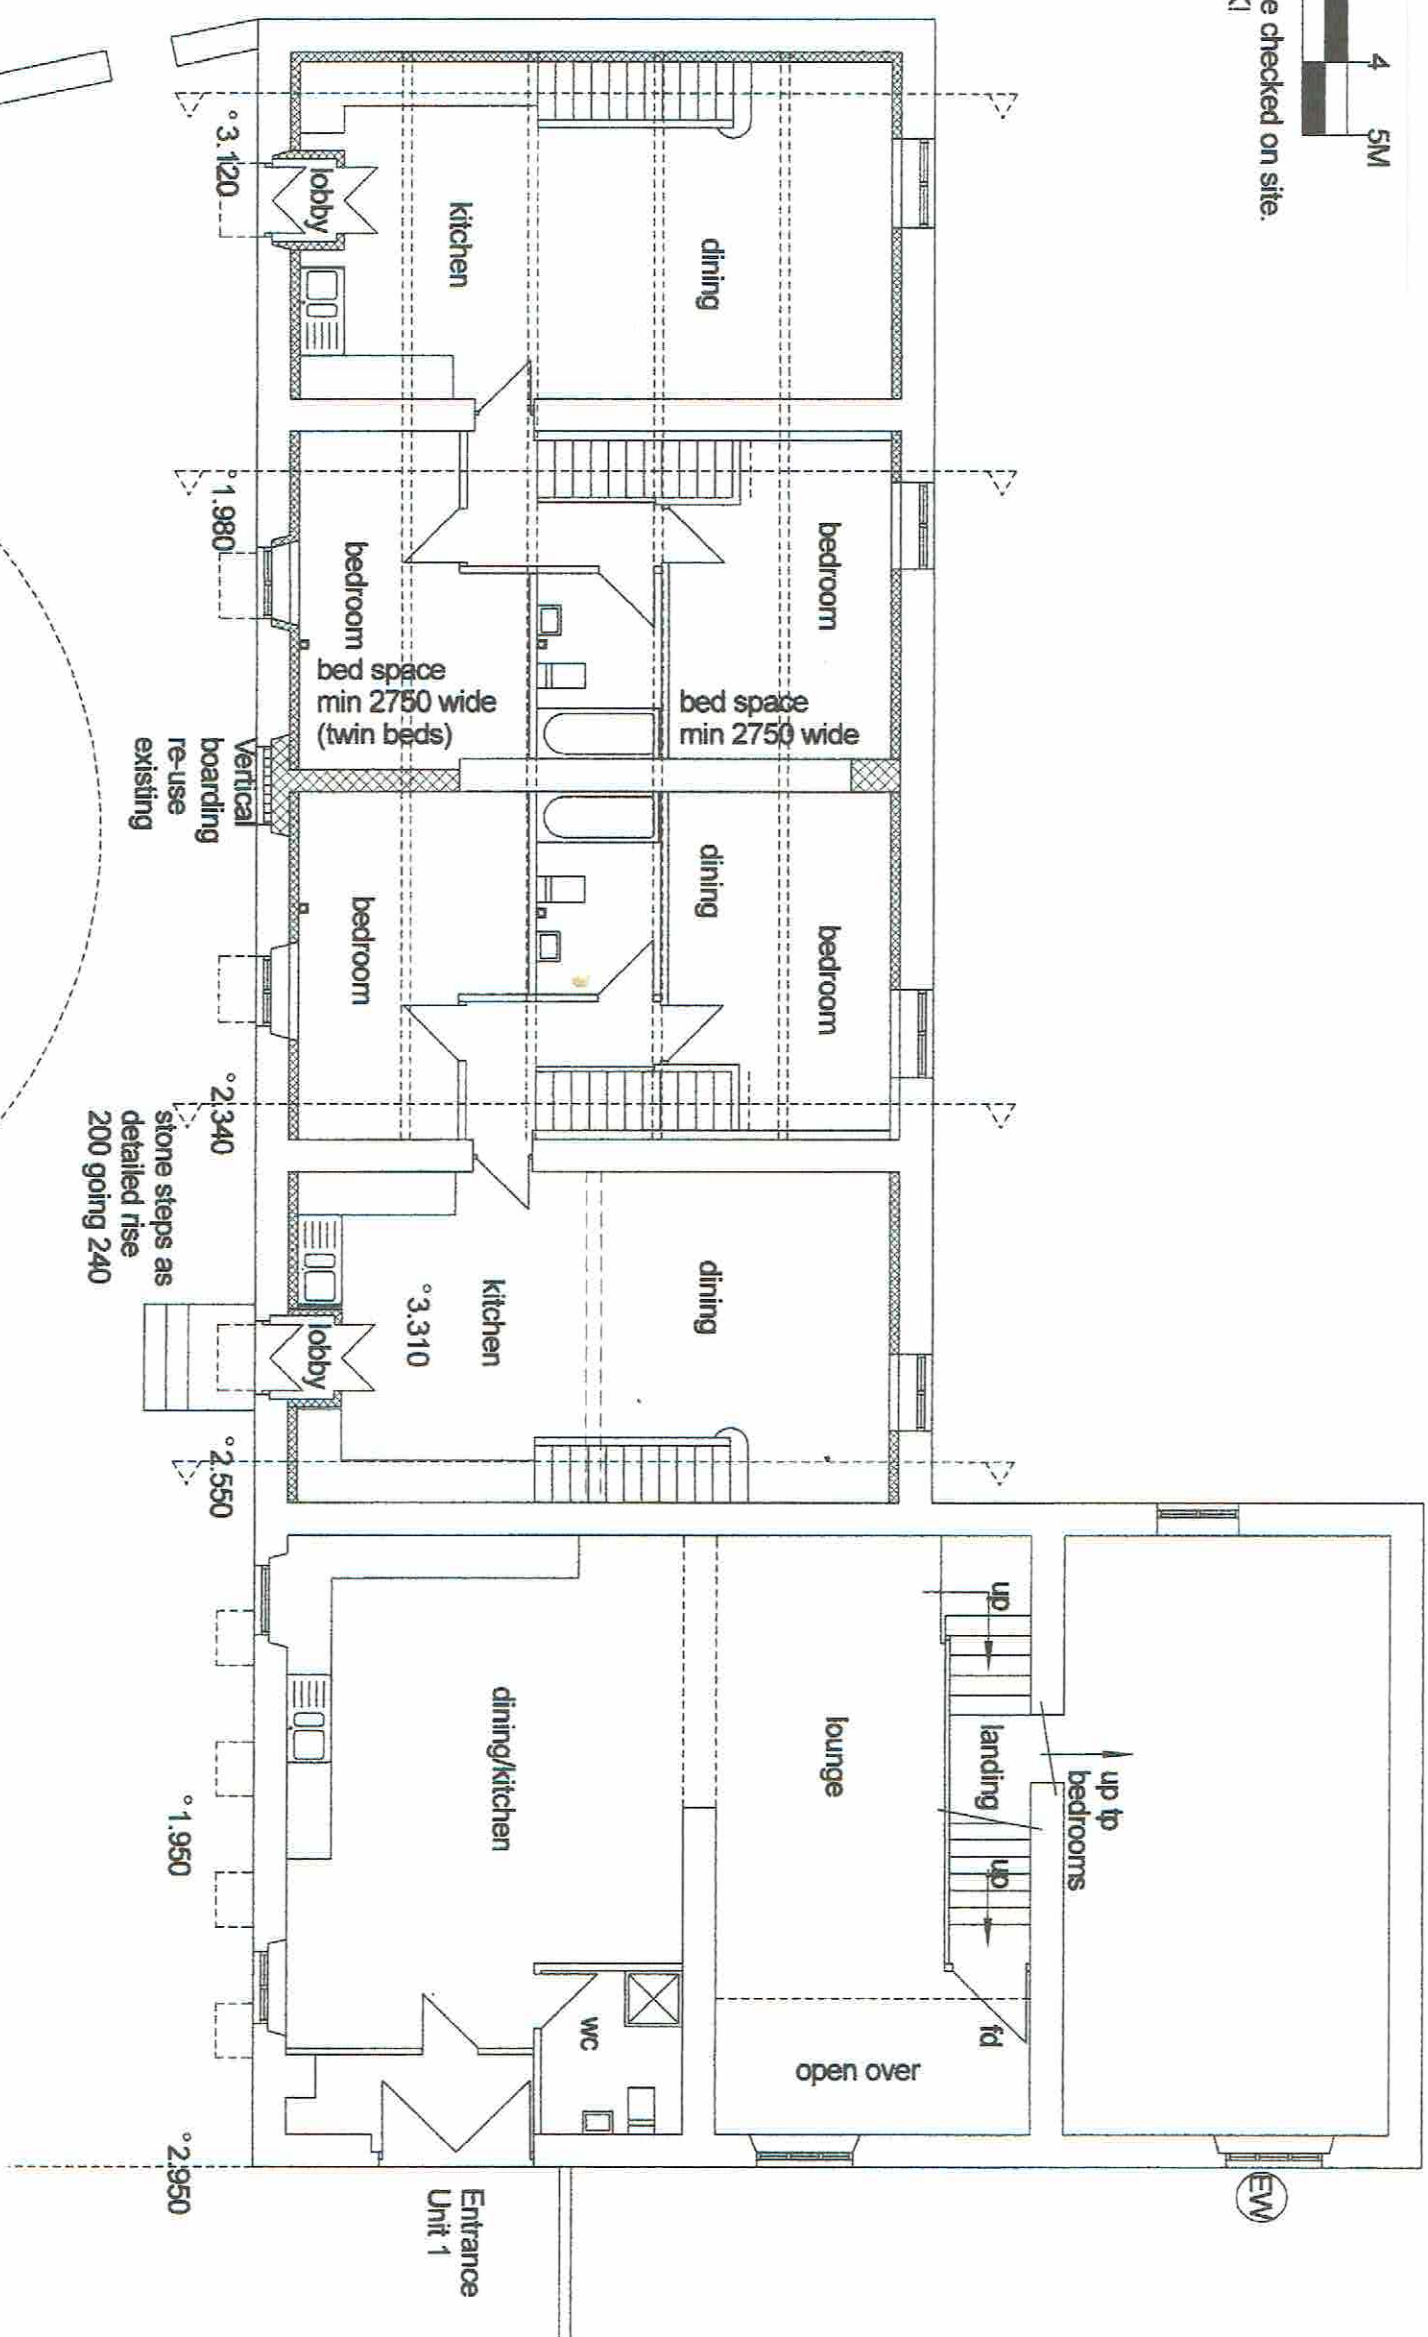

**Measurements to be checked on site.  
IF IN DOUBT - ASK!**



|     |                     |          |   |                                                                                     |
|-----|---------------------|----------|---|-------------------------------------------------------------------------------------|
| B   | Trees               | 31.12.24 | <p>PROPOSED CONVERSION OF COACH HOUSE<br/>TO TWO HOUSES AT BOWDEN HALL, BOWDEN<br/>LANE, CHAPEL EN LE FRITH, FOR MR N WEBB,<br/>PROPOSED FIRST FLOOR PLAN.</p> <p>Trevor Gilman Design<br/>2, Roseneath, 4 Hardwick Mount, Buxton,<br/>Derbyshire SK17 6PP<br/>07773 381824 <a href="mailto:gilmantrevor@gmail.com">gilmantrevor@gmail.com</a></p> |  |
| A   | Clock, lobby, steps | 13.12.24 |   |                                                                                     |
|     | Redrawn             | 26.11.24 |   |                                                                                     |
| Rev | Details             | Date     |   |                                                                                     |