


STAIRCASE DETAILS

Handrail 900 above pitch line. No gap in staircase construction or guarding greater than 99mm.  
Treads 25mm oak  
Stairwell trimmers, double joists.

Stairs to lobby-  
Total rise (joiner to check on site) = 710  
4 equal rises of 177.5, going 300  
Width 2400

All other stairs  
Total rise (joiner to check on site) = 2600  
13 equal rises of 200, going 240  
Width 800

Construction- bespoke oak treads, risers  
and stringers with toughened glass panels.

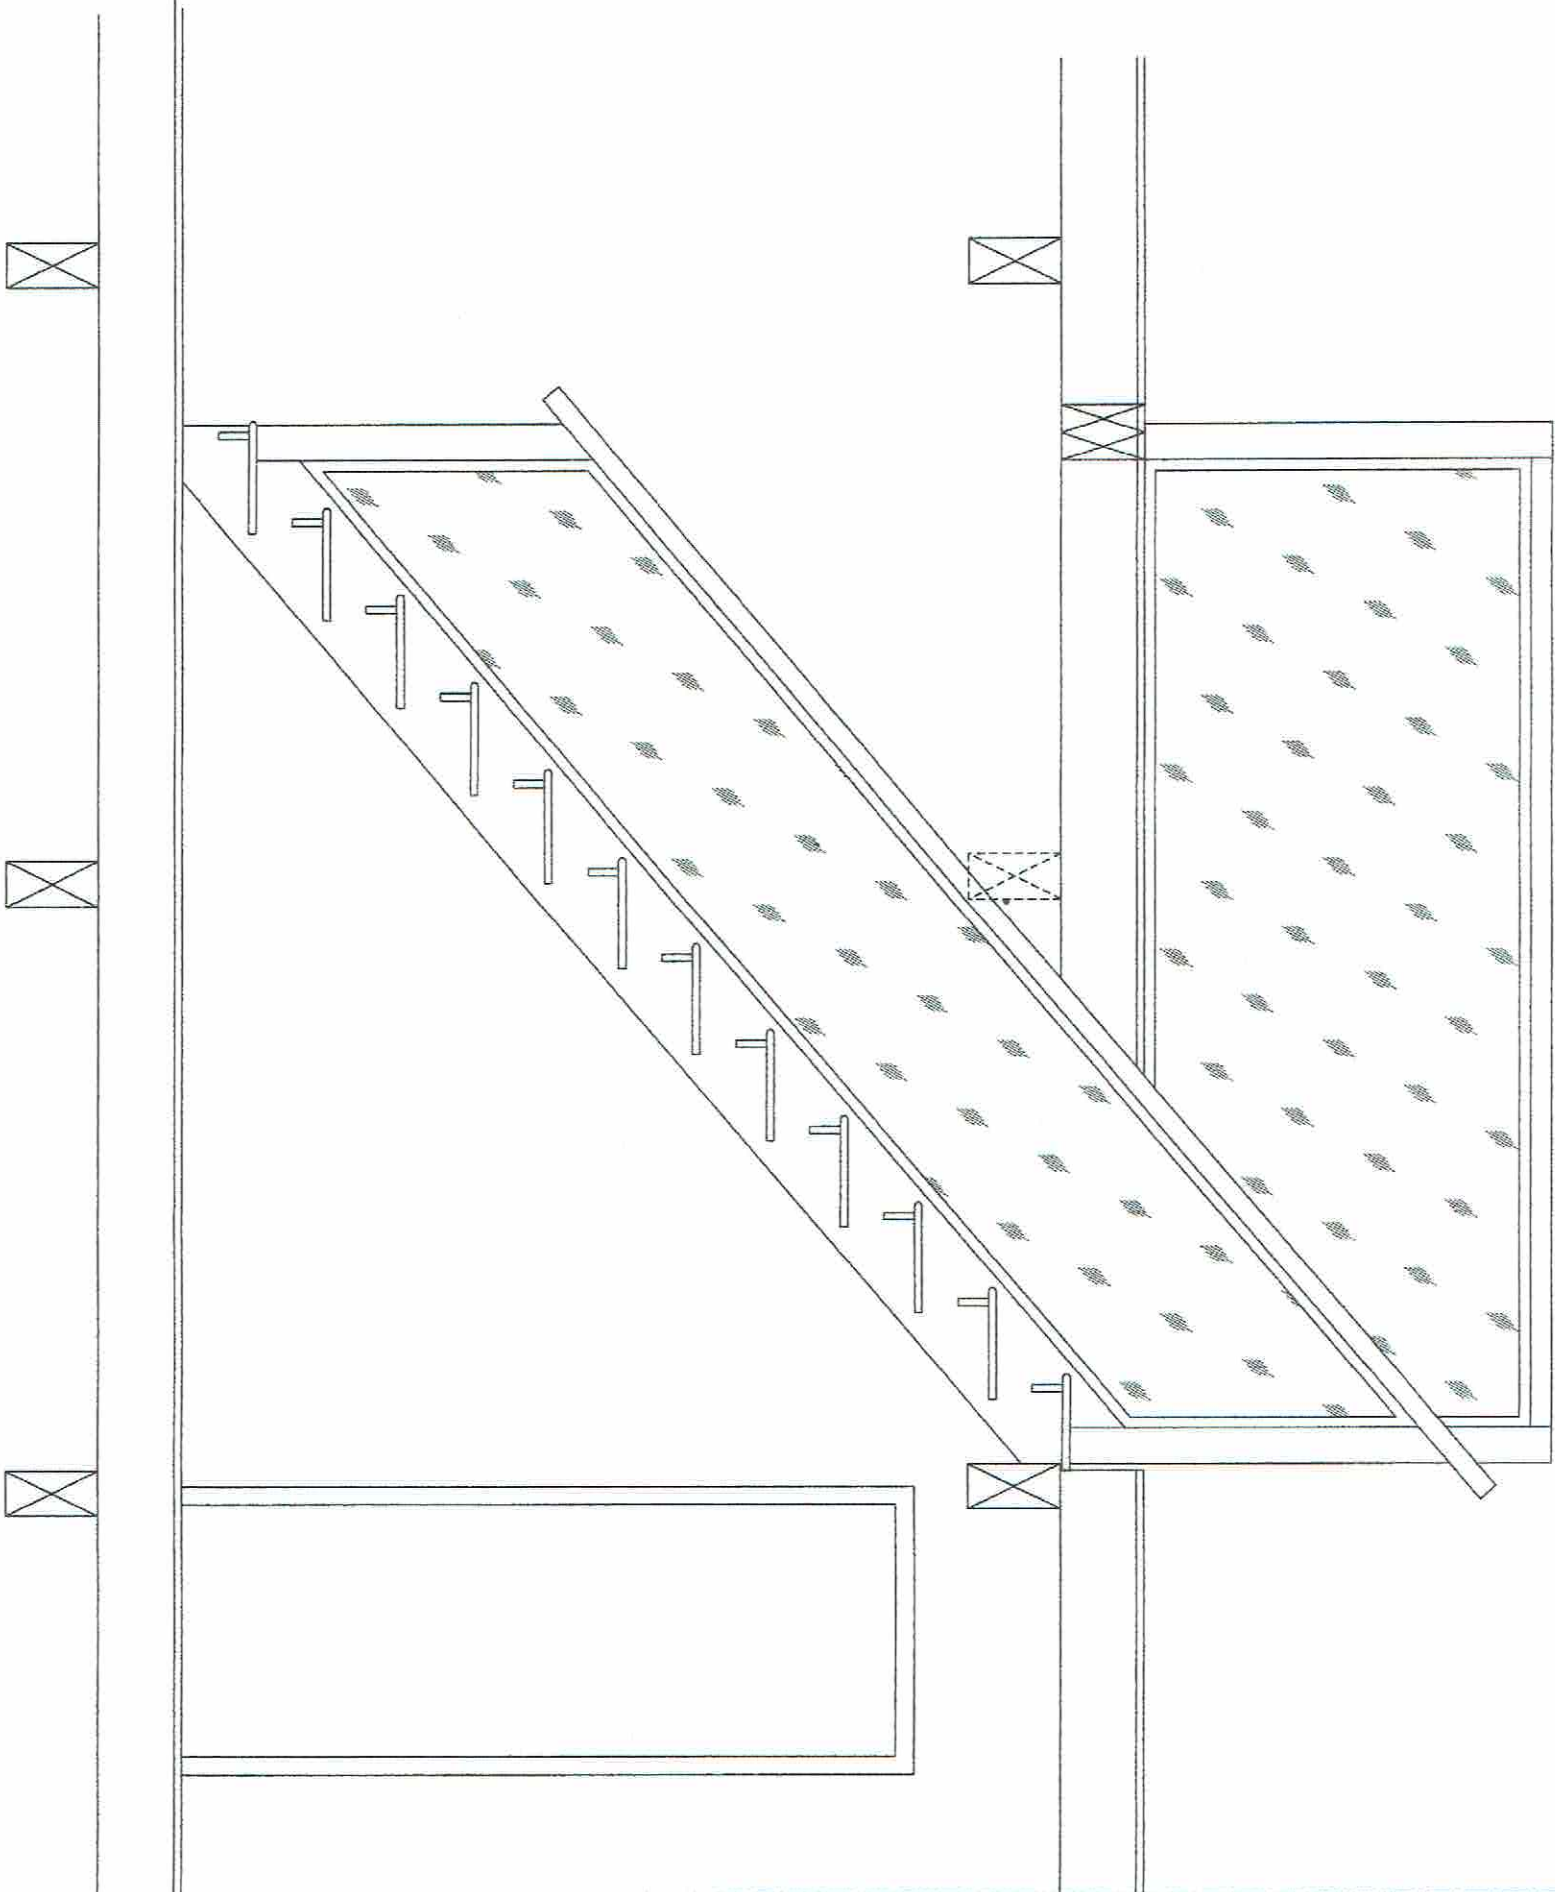

|     |           |         |   |   |                        |          |
|-----|-----------|---------|---|---|------------------------|----------|
|     |           |         | PROPOSED CONVERSION OF COACH HOUSE<br>TO THREE HOUSES AT BOWDEN HALL,<br>BOWDEN LANE, CHAPEL EN LE FRITH,<br>FOR MR N WEBB, DETAILS OF STAIRS. | Trevor Gilman Design<br>2, Roseneath, 4 Hardwick Mount, Buxton,<br>Derbyshire SK17 6PP<br>07773 381824 gilman@trevor.co.uk | Scale 1/20 at A3 sheet | 14.12.24 |
| Rev | Materials | Details | Date   |   |                        | Rev A    |
| A   |           |         | 31.12.24   |   |                        |          |