



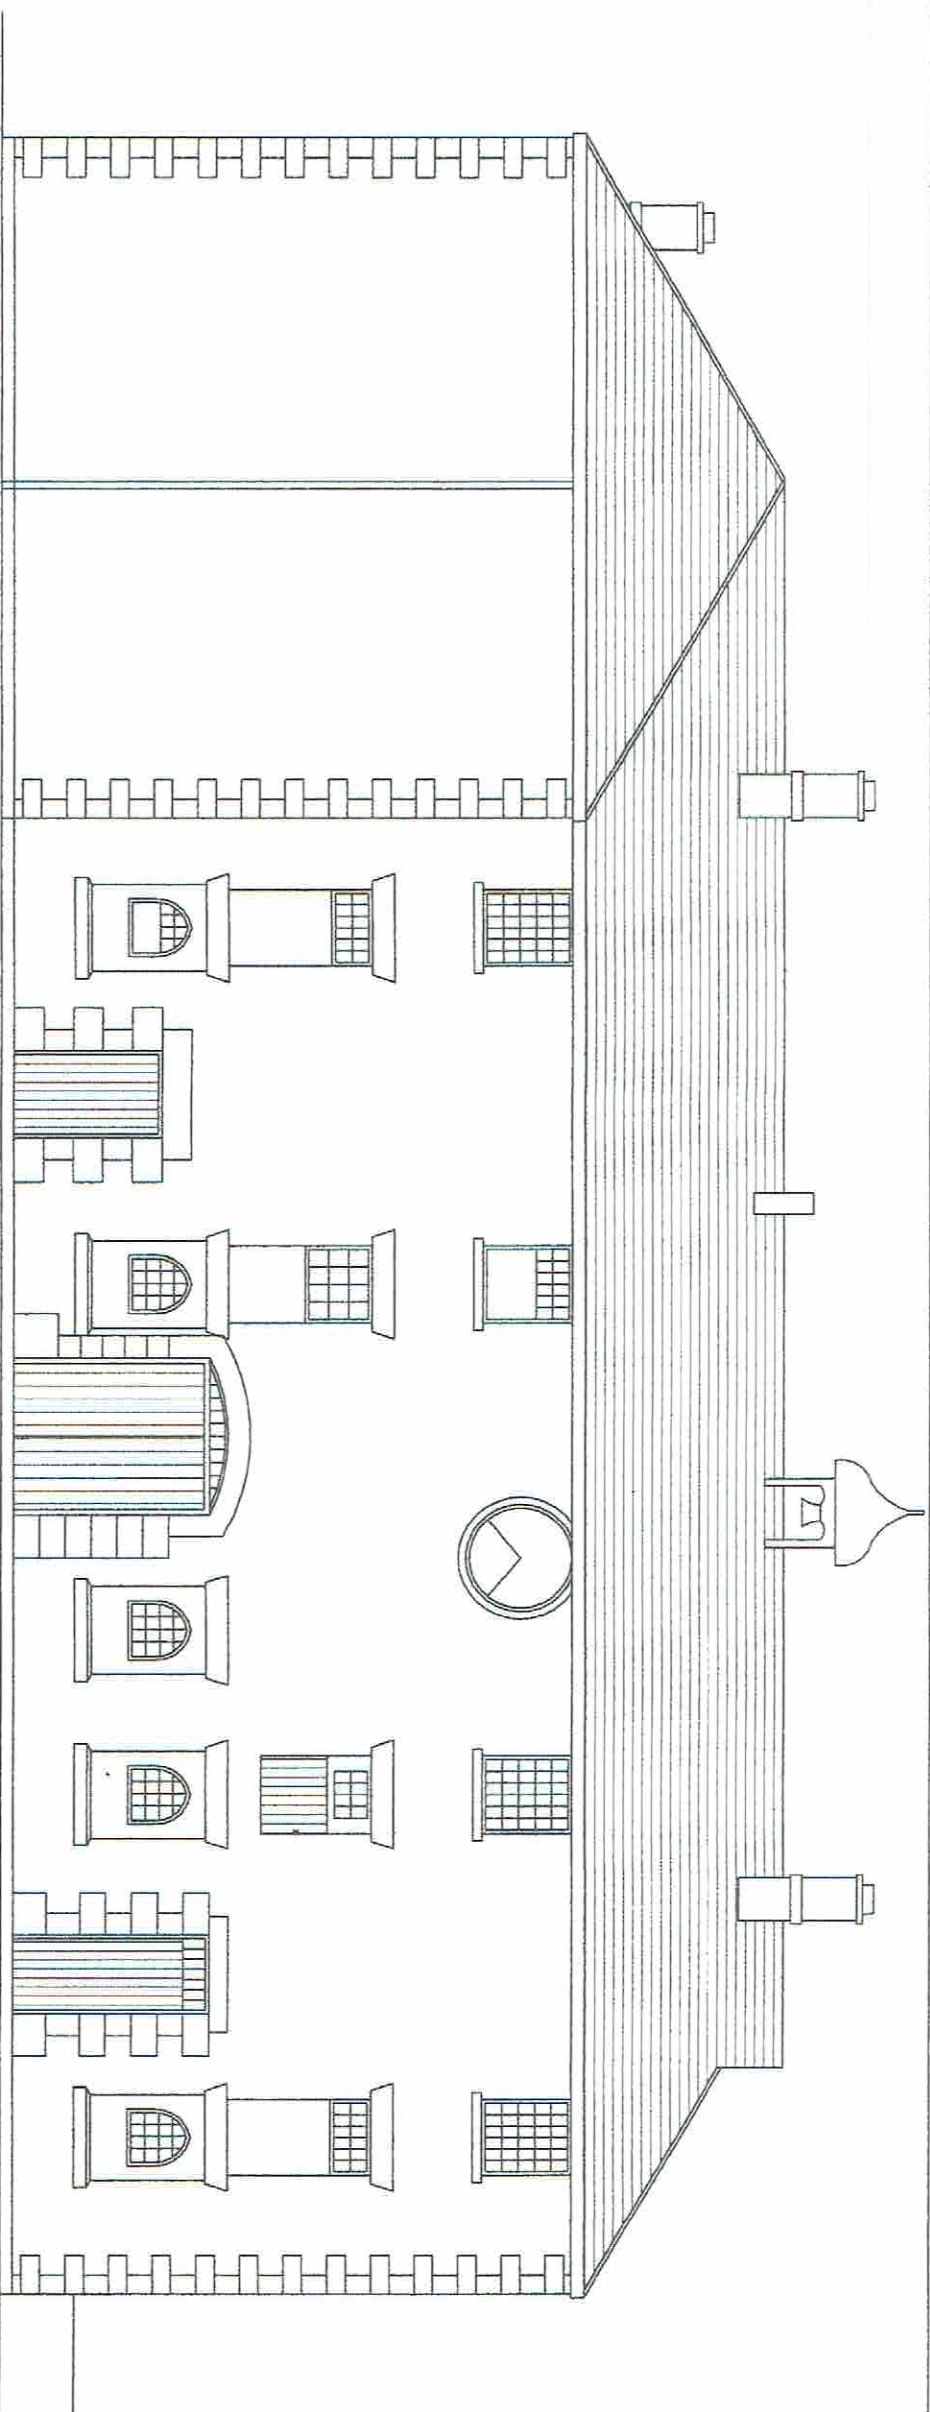

Measurements to be checked on site.
IF IN DOUBT - ASK!

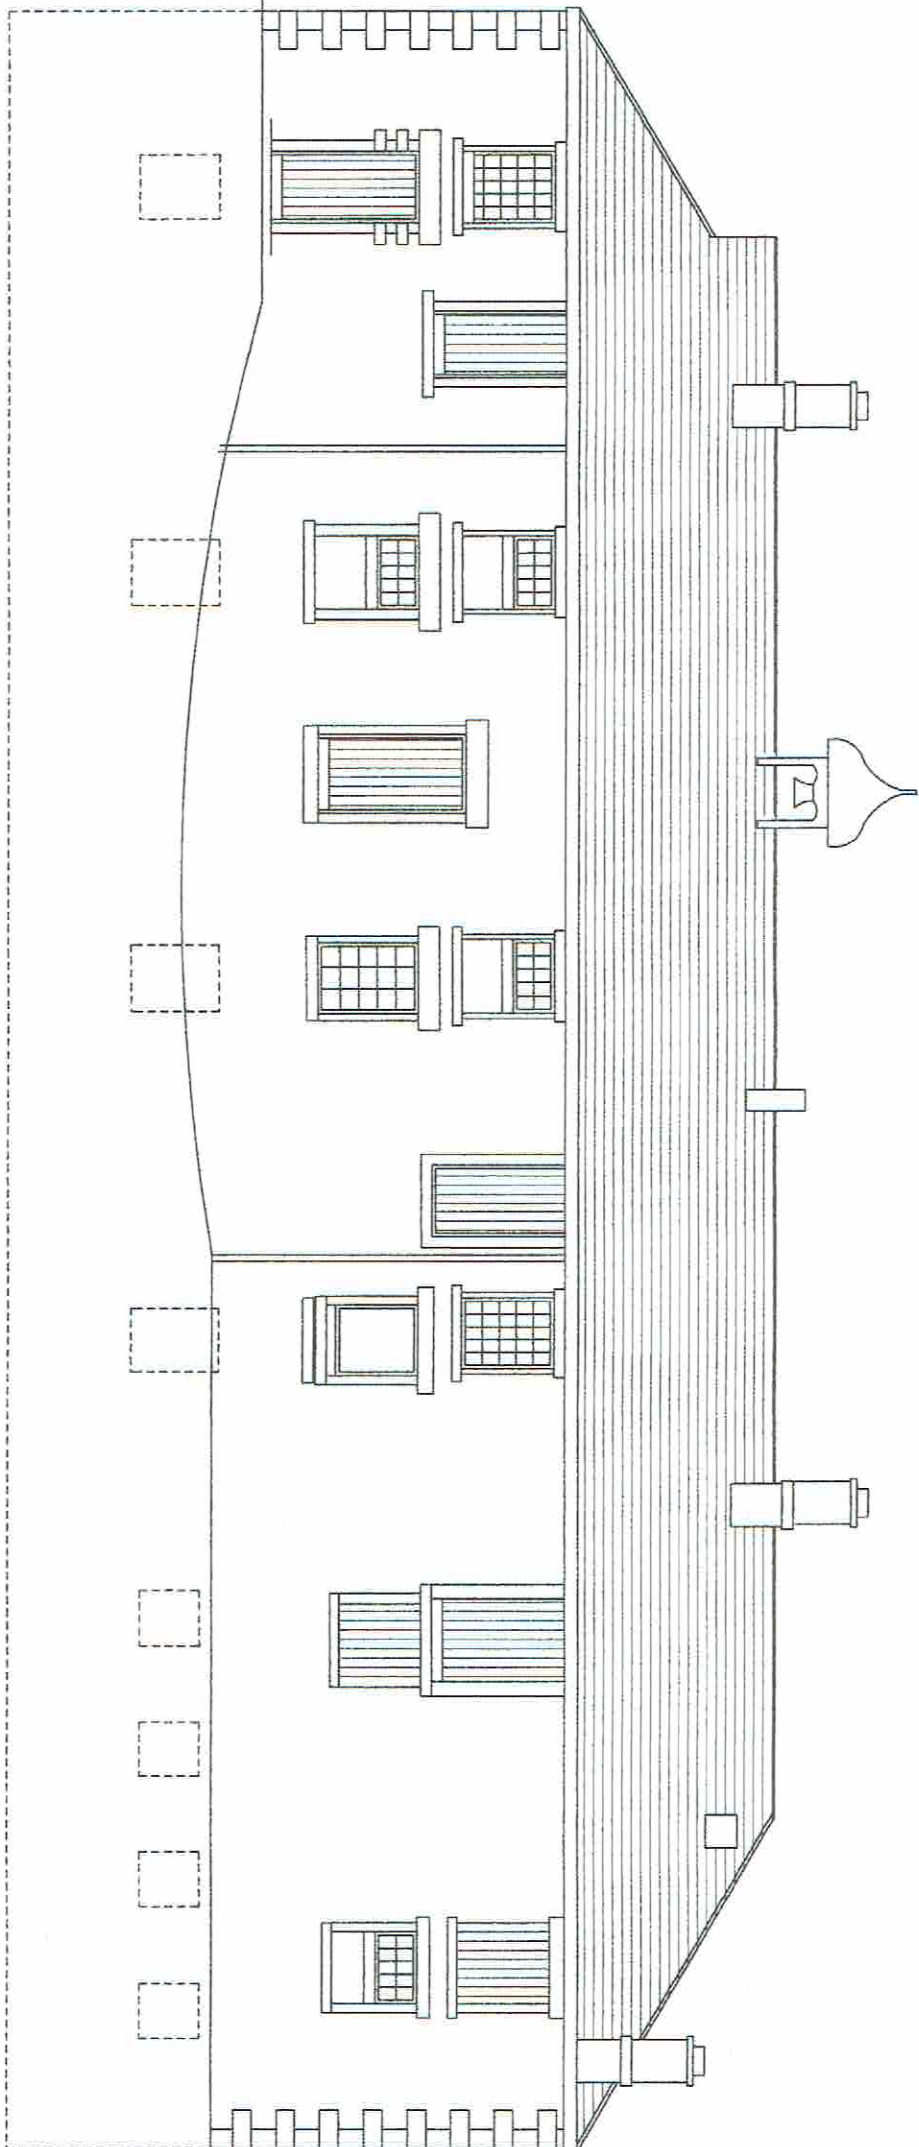

		PROPOSED CONVERSION OF COACH HOUSE TO THREE HOUSES AT BOWDEN HALL, BOWDEN LANE, CHAPEL EN LE FRITH, FOR MR N WEBB, PRESENT ELEVATIONS.		Trevor Gilman Design 2, Roseneath, 4 Hardwick Mount, Buxton, Derbyshire SK17 6PP 07773 381824 glimantrevor@gmail.com		Scale 1/100 at A3	20.11.24
Rev	Details	Date				Drg No WEBB 111	Rev