
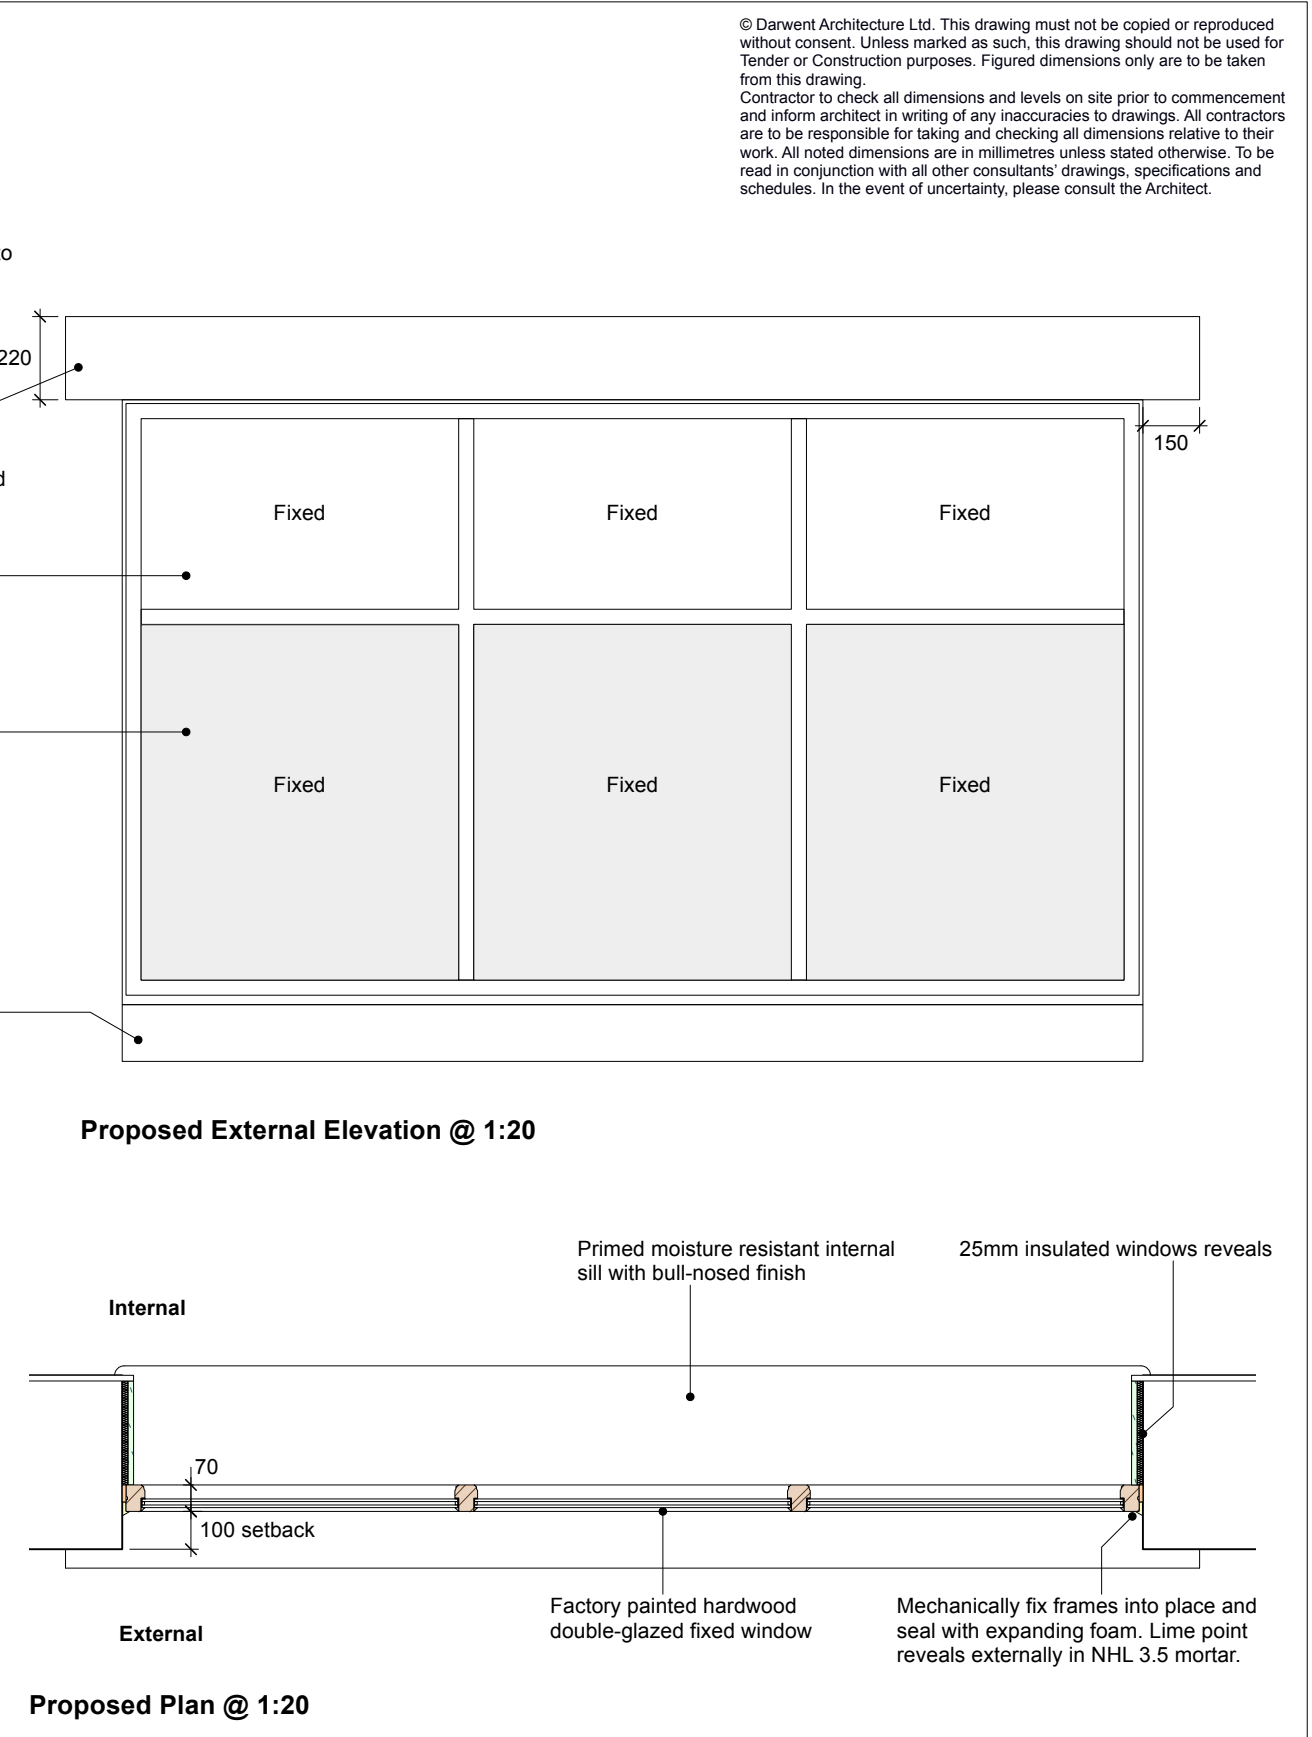
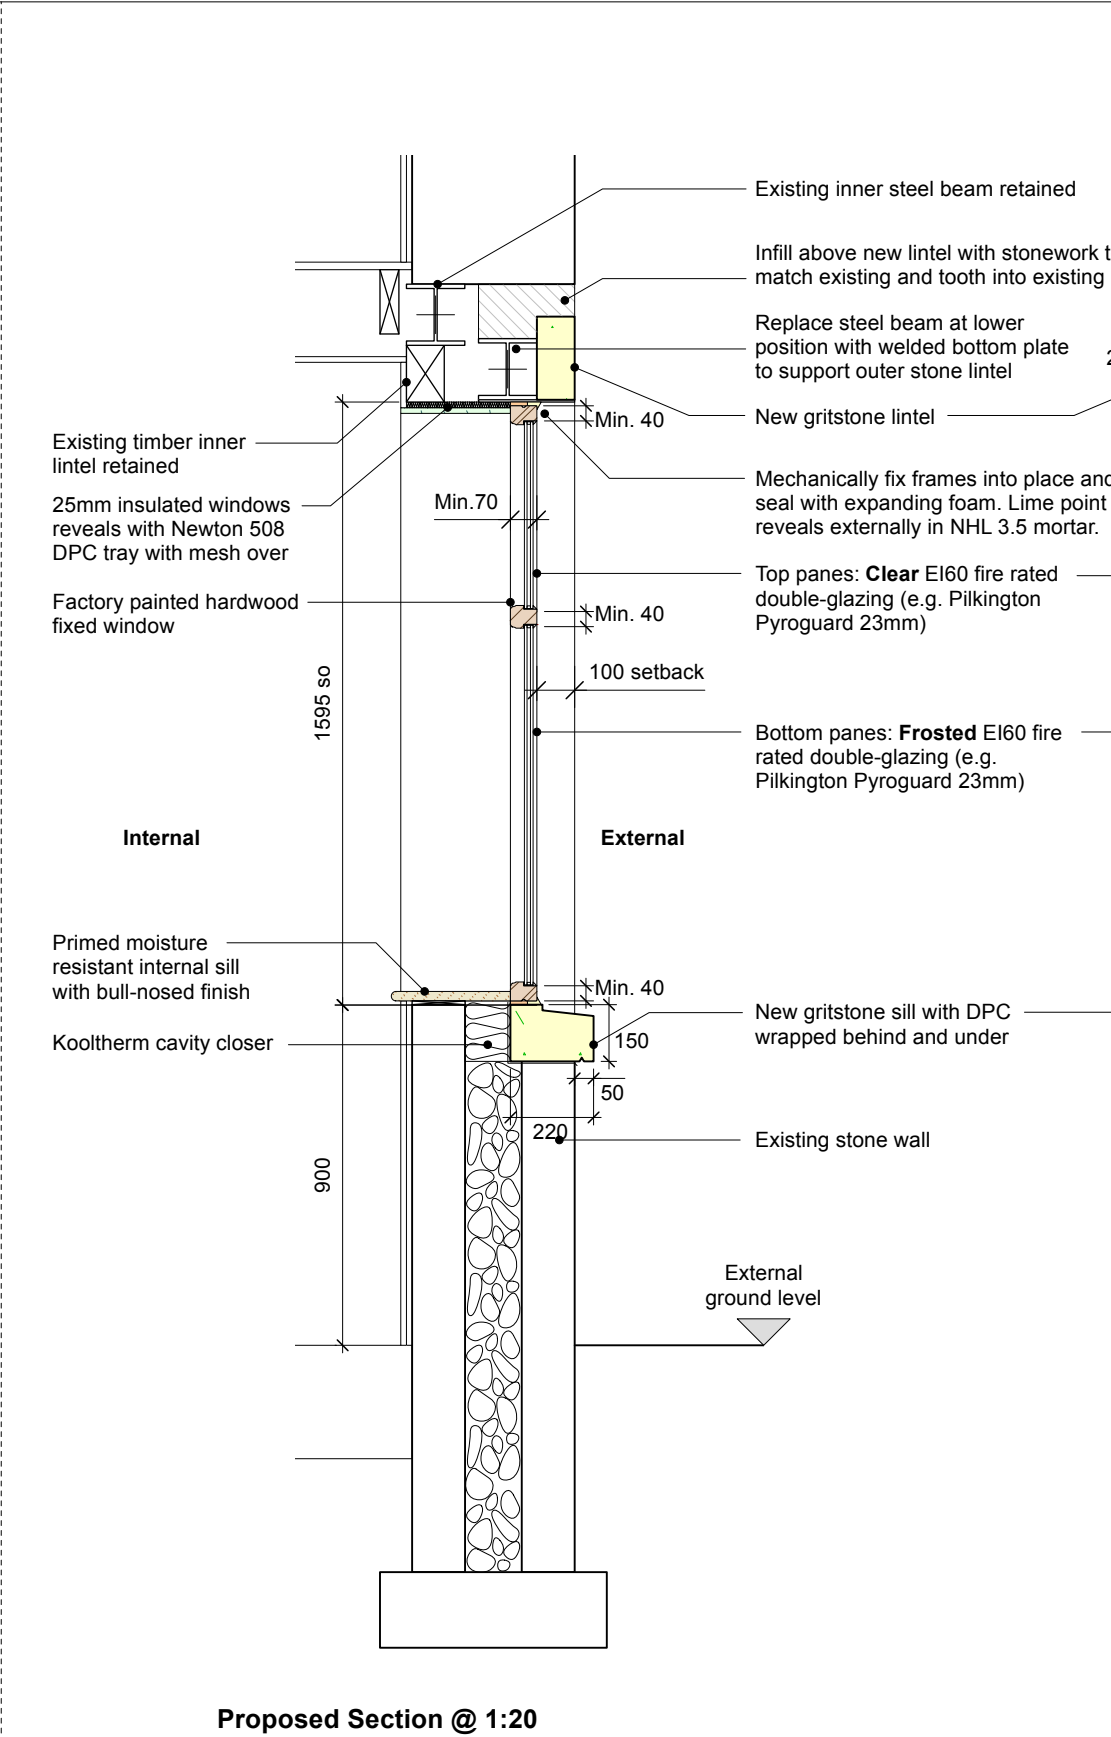
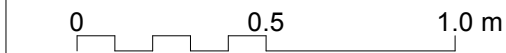


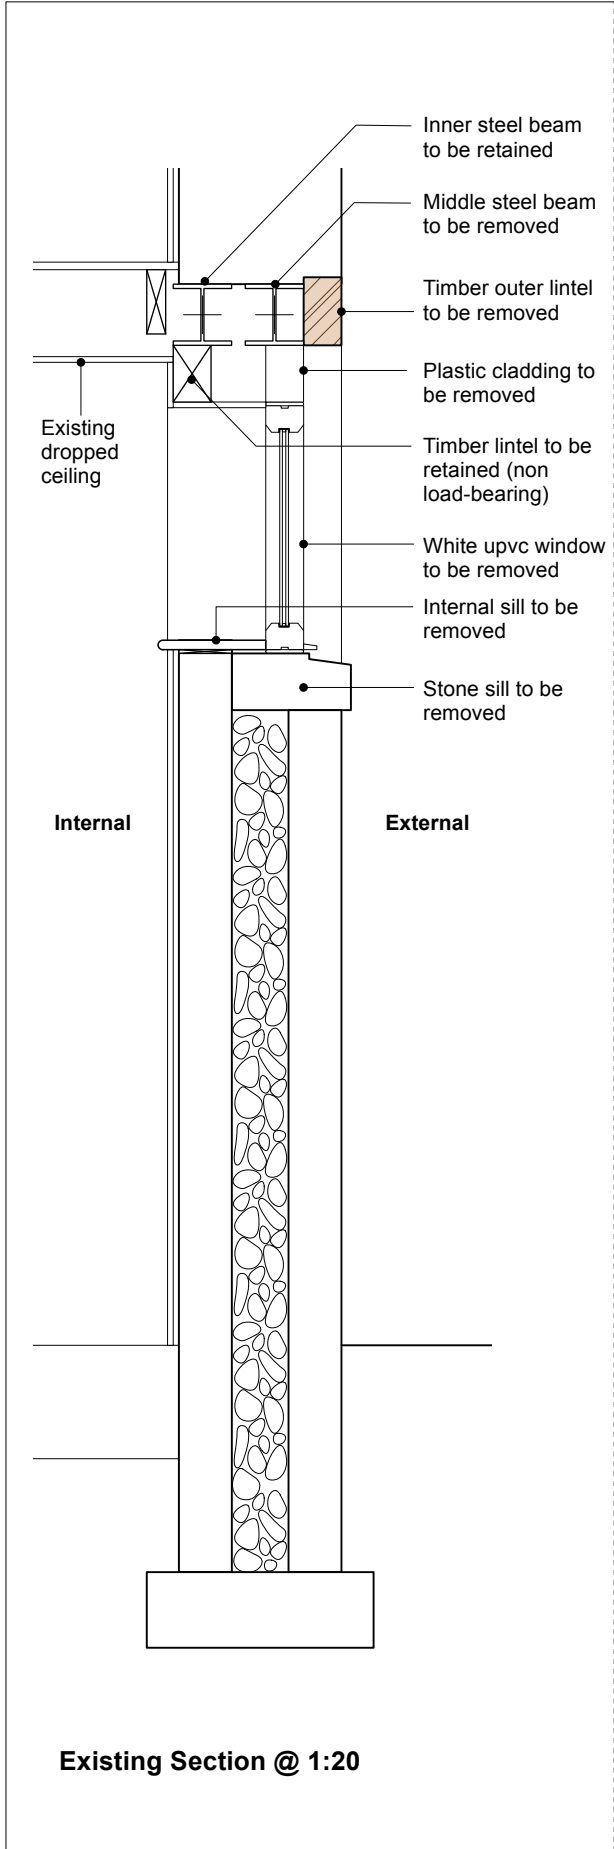

© Darwent Architecture Ltd. This drawing must not be copied or reproduced without consent. Unless marked as such, this drawing should not be used for Tender or Construction purposes. Figured dimensions only are to be taken from this drawing. Contractor to check all dimensions and levels on site prior to commencement and inform architect in writing of any inaccuracies to drawings. All contractors are to be responsible for taking and checking all dimensions relative to their work. All noted dimensions are in millimetres unless stated otherwise. To be read in conjunction with all other consultants' drawings, specifications and schedules. In the event of uncertainty, please consult the Architect.

PROJECT			
193 Park Road, Buxton, SK17 6SF			
CLIENT			
Helen and David Jeffrey			
DWG. NO.	445 BR015	Proposed W-01 Details	REVISION
DATE	March 2025	ISSUE	Building Regulations
SCALE	1:20@A3	DRAWN BY	JH