



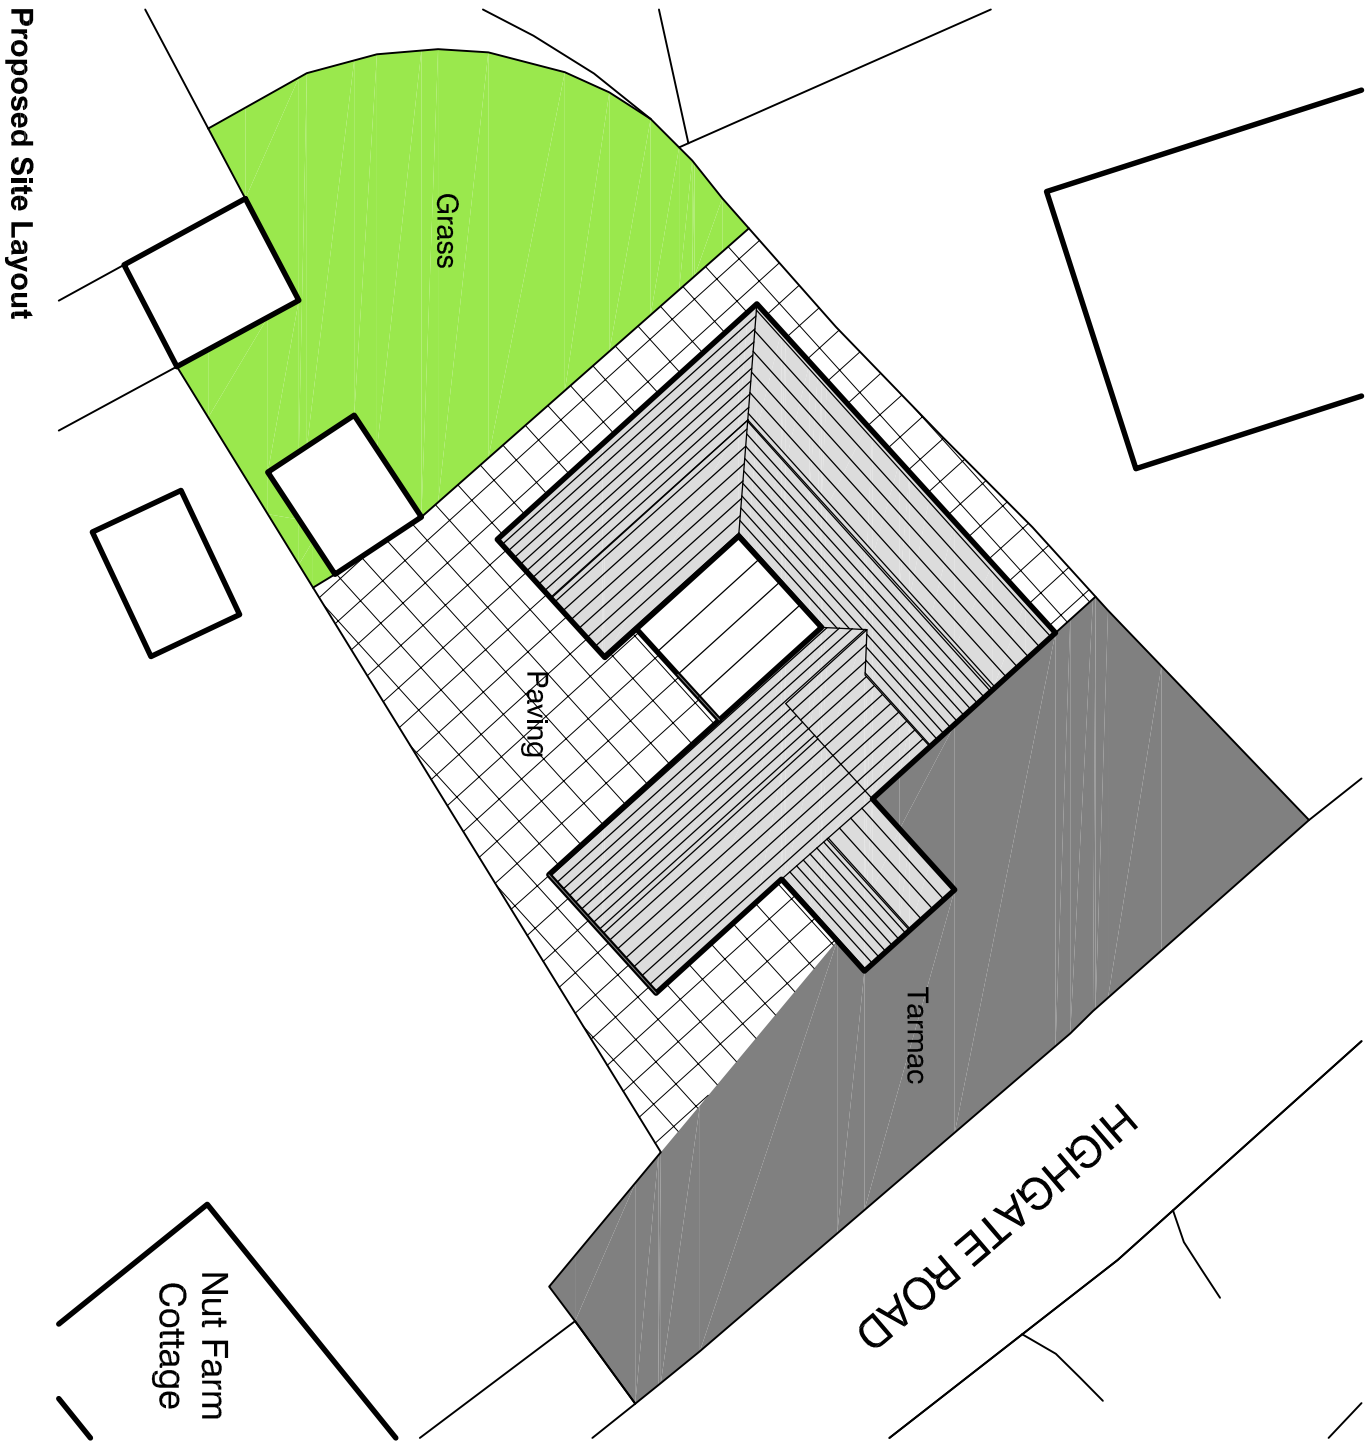

CLIENTS/CONTRACTORS ARE ADVISED TO CLARIFY DIMENSIONS PRIOR TO SETTING OUT AND NOT TO SCALE OFF THE DRAWING

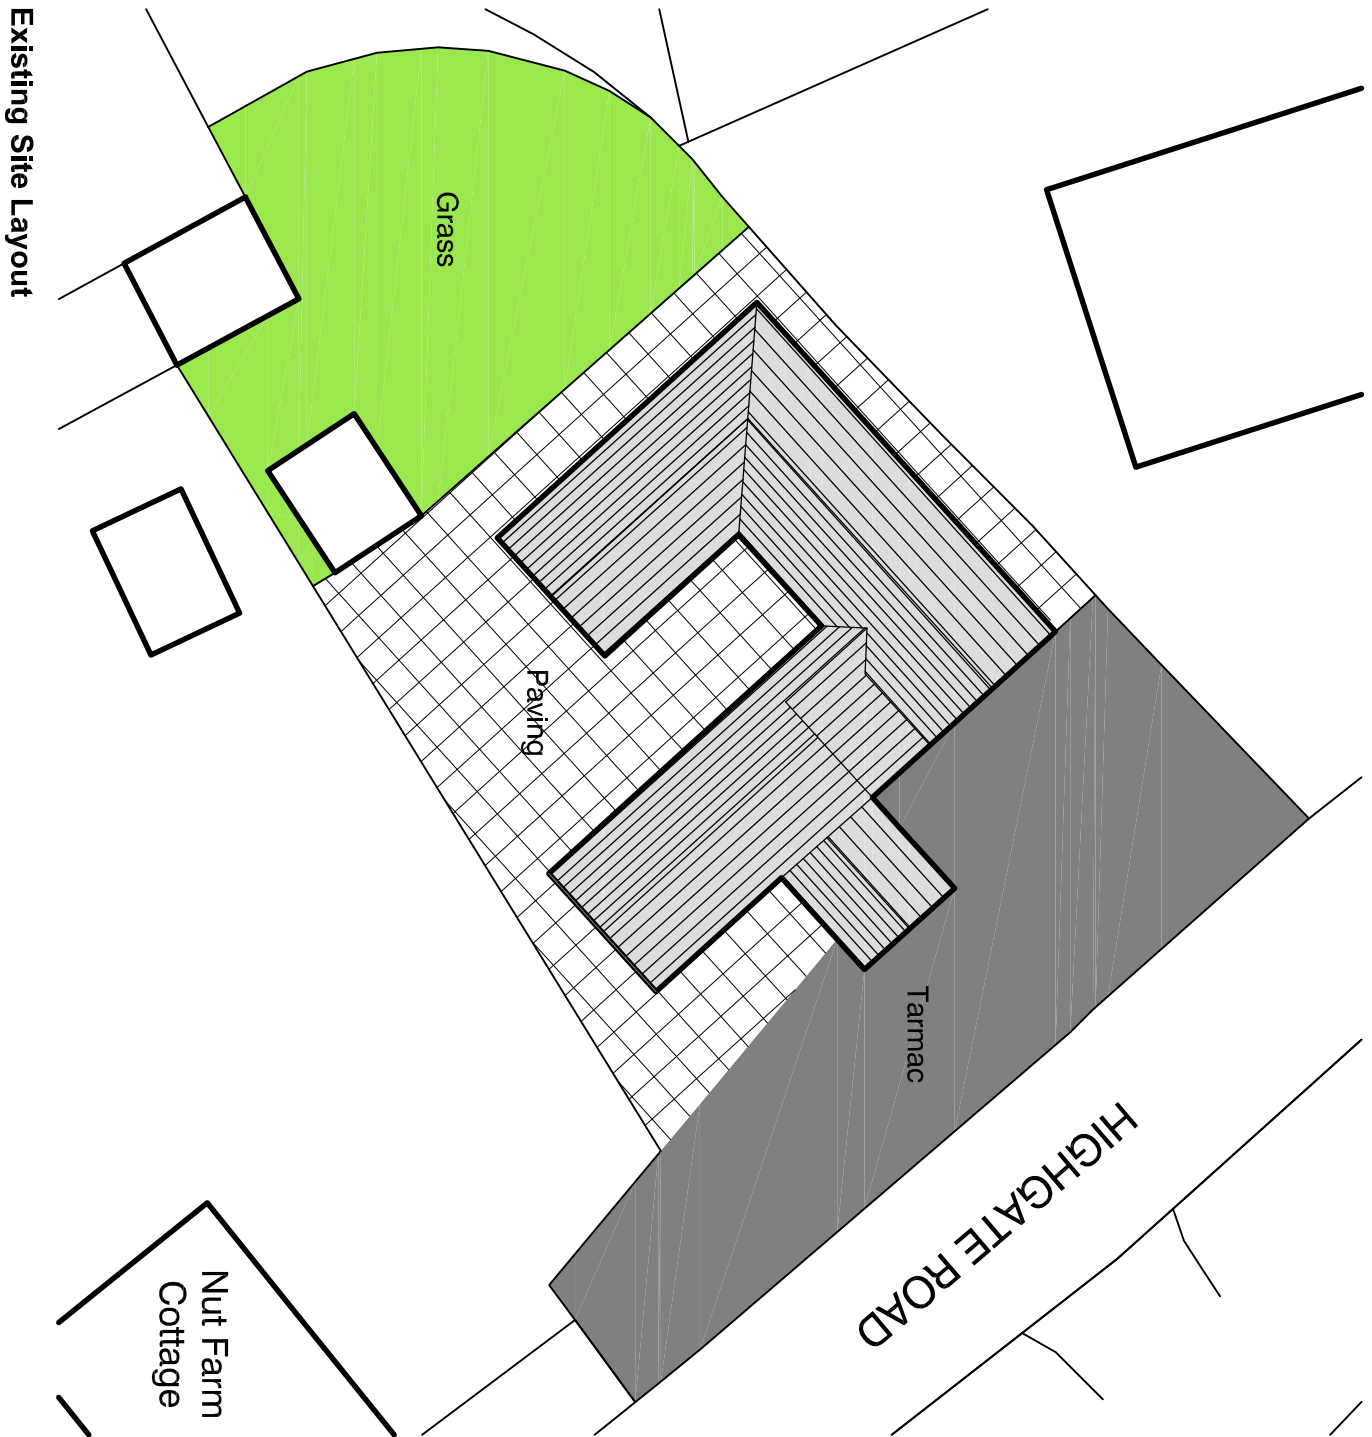

HIGH PEAK ARCHITECTS LTD
2nd Floor, Wharf House, Wharf Road, Whaley Bridge, High Peak, Derby's SK23 7AD
Tel: 01663 719717 Web: www.hghpeakarch.com Email: hpa@hghpeakarch.com

Proposed Extension

Proposed Drawings

Rowan House, Highgate Rd

1960.PL01

Scale: 1:200 @ A3

Date: January 2025

Rev: