


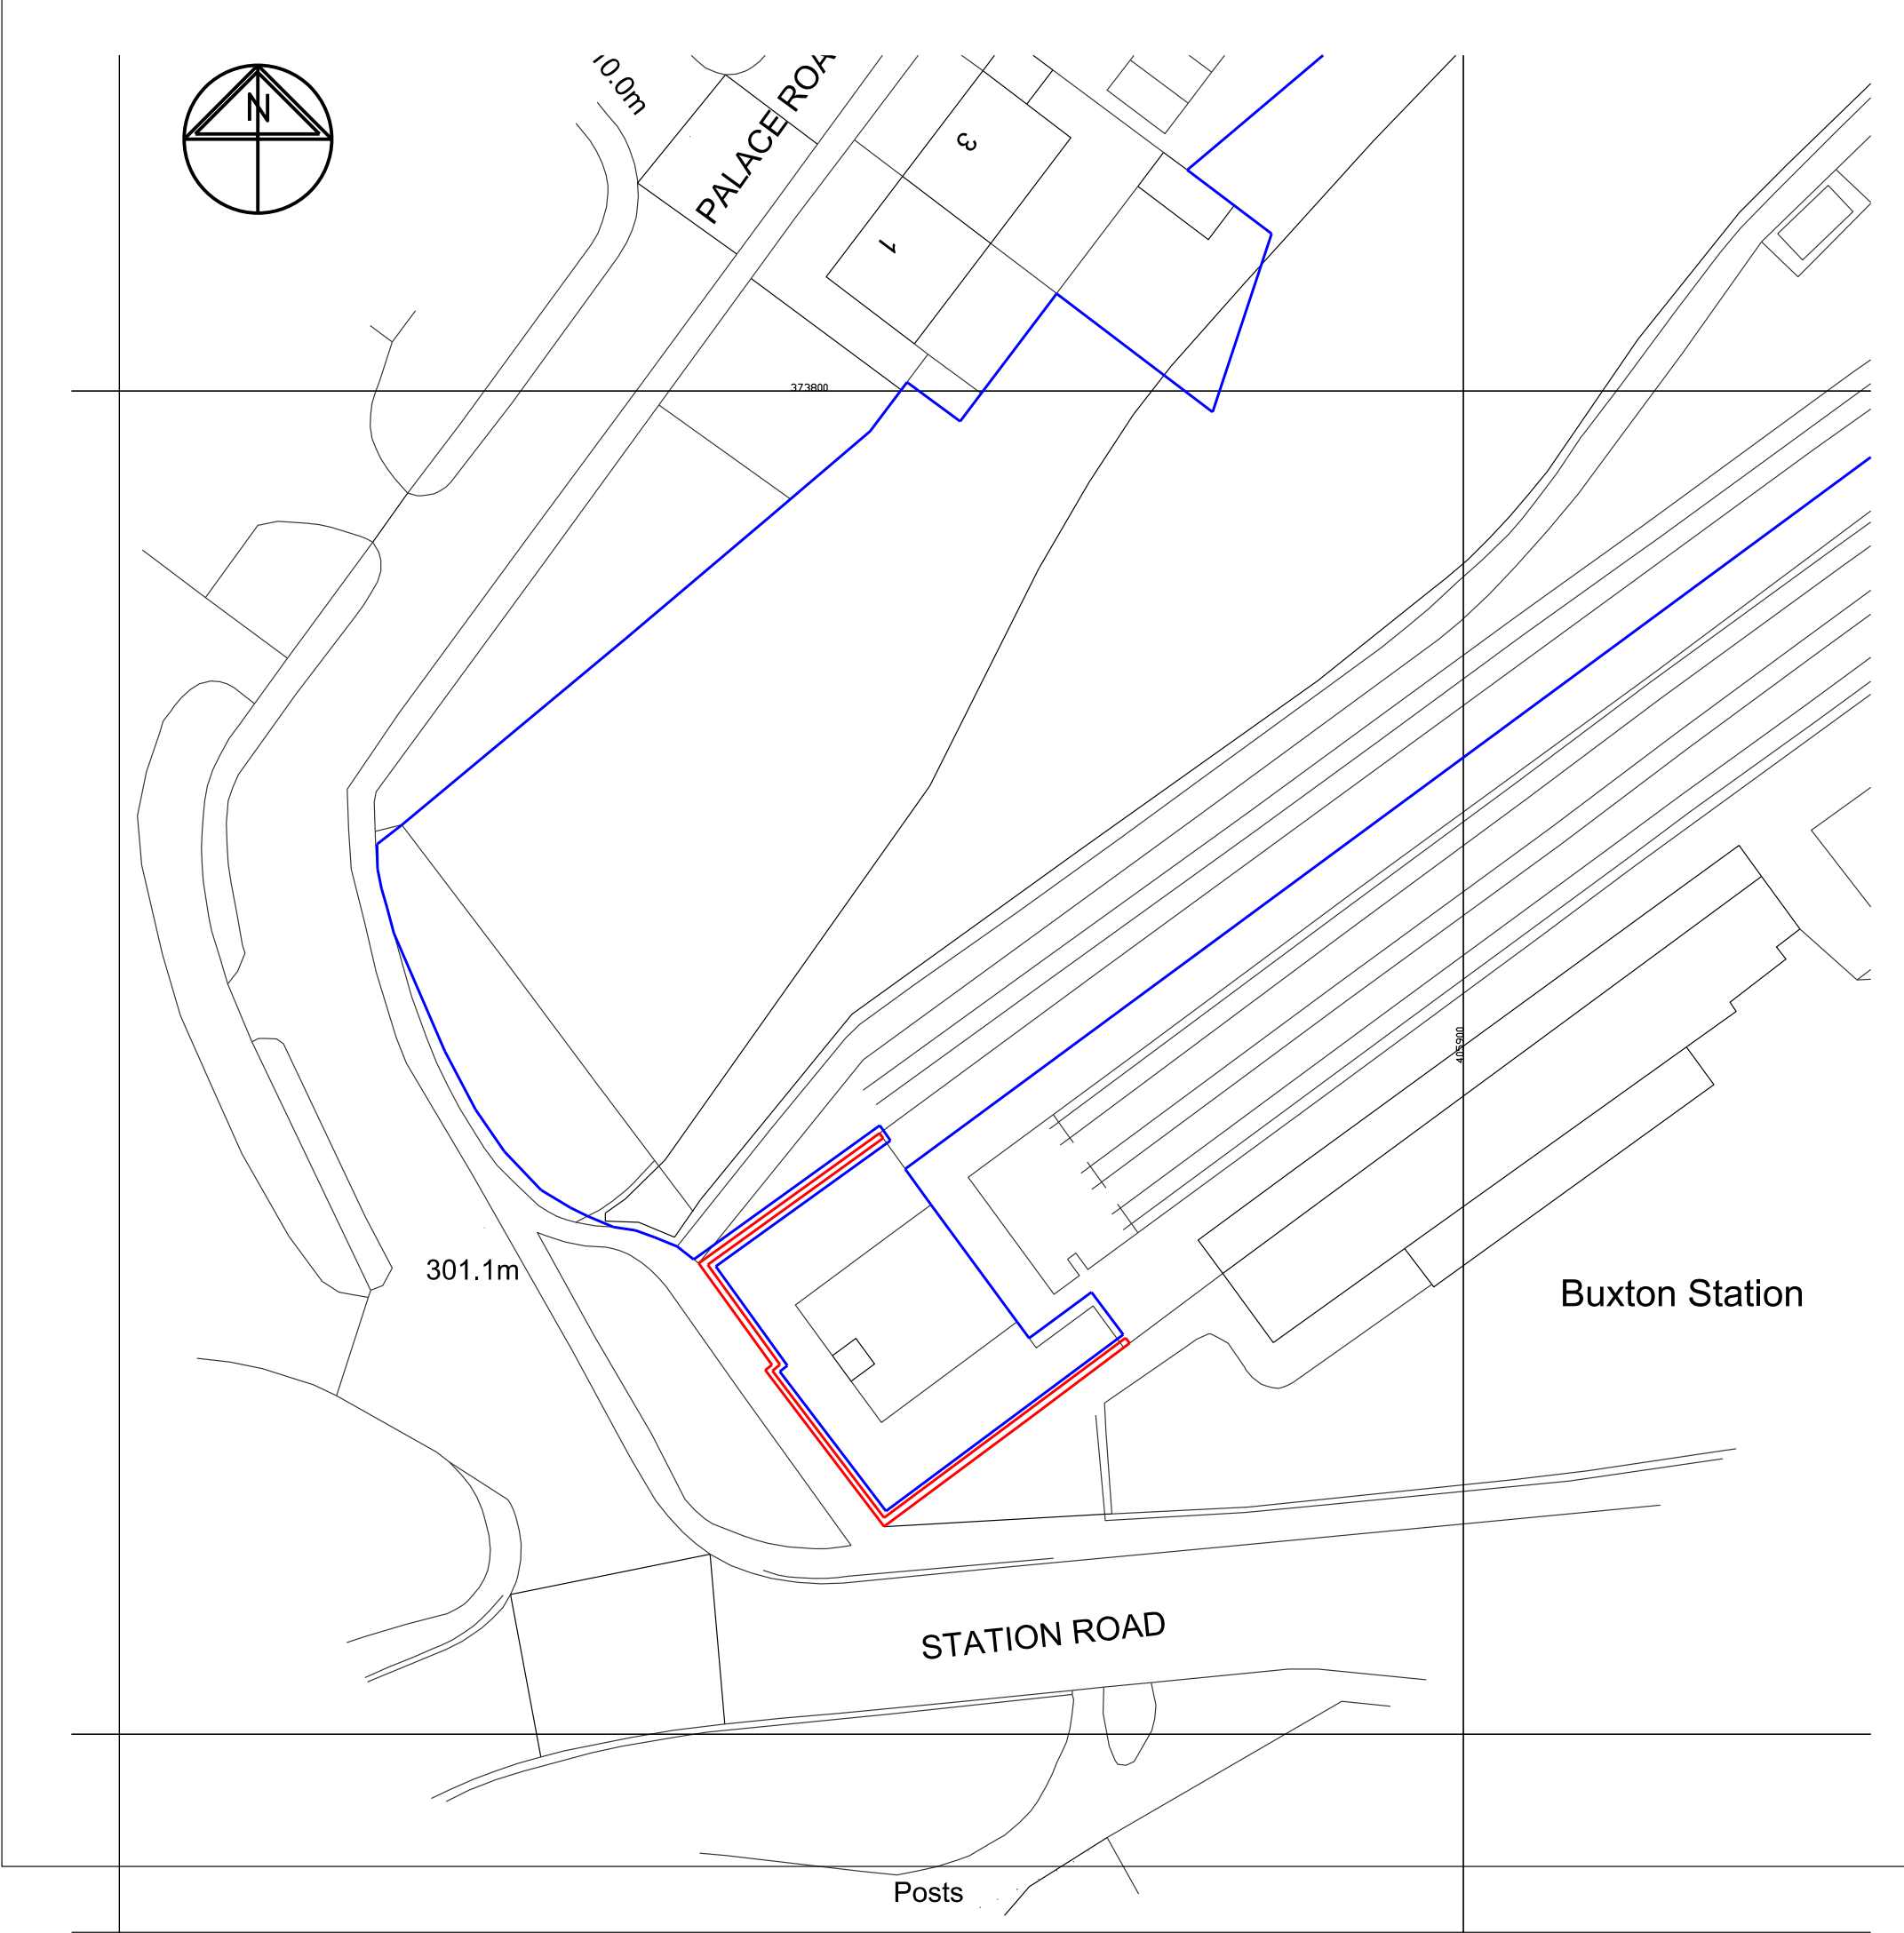

As outlined in section 2.3 of the CITB Industry Guidance to Designers, insignificant risks can usually be ignored, as can risks arising from routine construction activities, unless the design compounds or significantly alters these risks. In accordance with CDM Regulations 8, 9 and 11, any significant risks relating to the design features shown on this drawing have been identified and are annotated thus: 

- ☒ No significant risks have been identified.
- ☐ Significant risks have been identified - refer to notes on drawing for information on residual risks and any control measures to be employed.

Refer to the current Designer's Risk Assessment sheets for further details.

Designer's Signature		Date	
Rev.	Description	Vf'd	Date
P1	Initial issue	SS	03/25

Project
Screen Wall to Former Train Shed,
Buxton Railway Station

Client
DB Cargo (UK) LTD

Title
Block Plan

Drawing Status
PLANNING

WmS Project Ref.	Drawn	Date	Scale
12302	SJS	14/03/25	1:500 @ A3

Drawing/Document Reference
Project Originator Zone Level Type Role Number Status Rev.
12302 - WMS - ZZ - XX - DR - A - 10002 - S8 - P1

williamsaunders

architecture: engineering: building consultancy

The Kiln,
Mather Road,
Newark-on-Trent,
Nottinghamshire. NG24 1FB.

Tel: 01636 704361
W: wm-saunders.co.uk

Also at Leeds and Lincoln.

William Saunders is the trading name of Wm Saunders Partnership LLP. Wm Saunders Partnership LLP is registered in England and Wales with the Registration number OC 308323. The Registered Office is Ossington Chambers, 6-8 Castle Gate, Newark on Trent, Notts. NG24 1AX.

This drawing and any design thereon is the copyright of William Saunders and must not be reproduced without its written consent. Contractors must verify all dimensions, levels and co-ordinates at the site before commencing any work or making any shop drawings: no dimensions shall be measured from the drawing if in doubt, ask William Saunders for confirmation. Hard copies or PDF versions of drawings will always take precedence over CAD data. Furthermore, William Saunders does not undertake to issue data revisions as a matter of course. It is the recipient's responsibility to assess the impact of hard copy or PDF versions of drawings and request updated data if required.

Nothing on this drawing confers or purports to confer on any third party any benefit under the Contracts (Rights of Third Parties) Act 1999.