


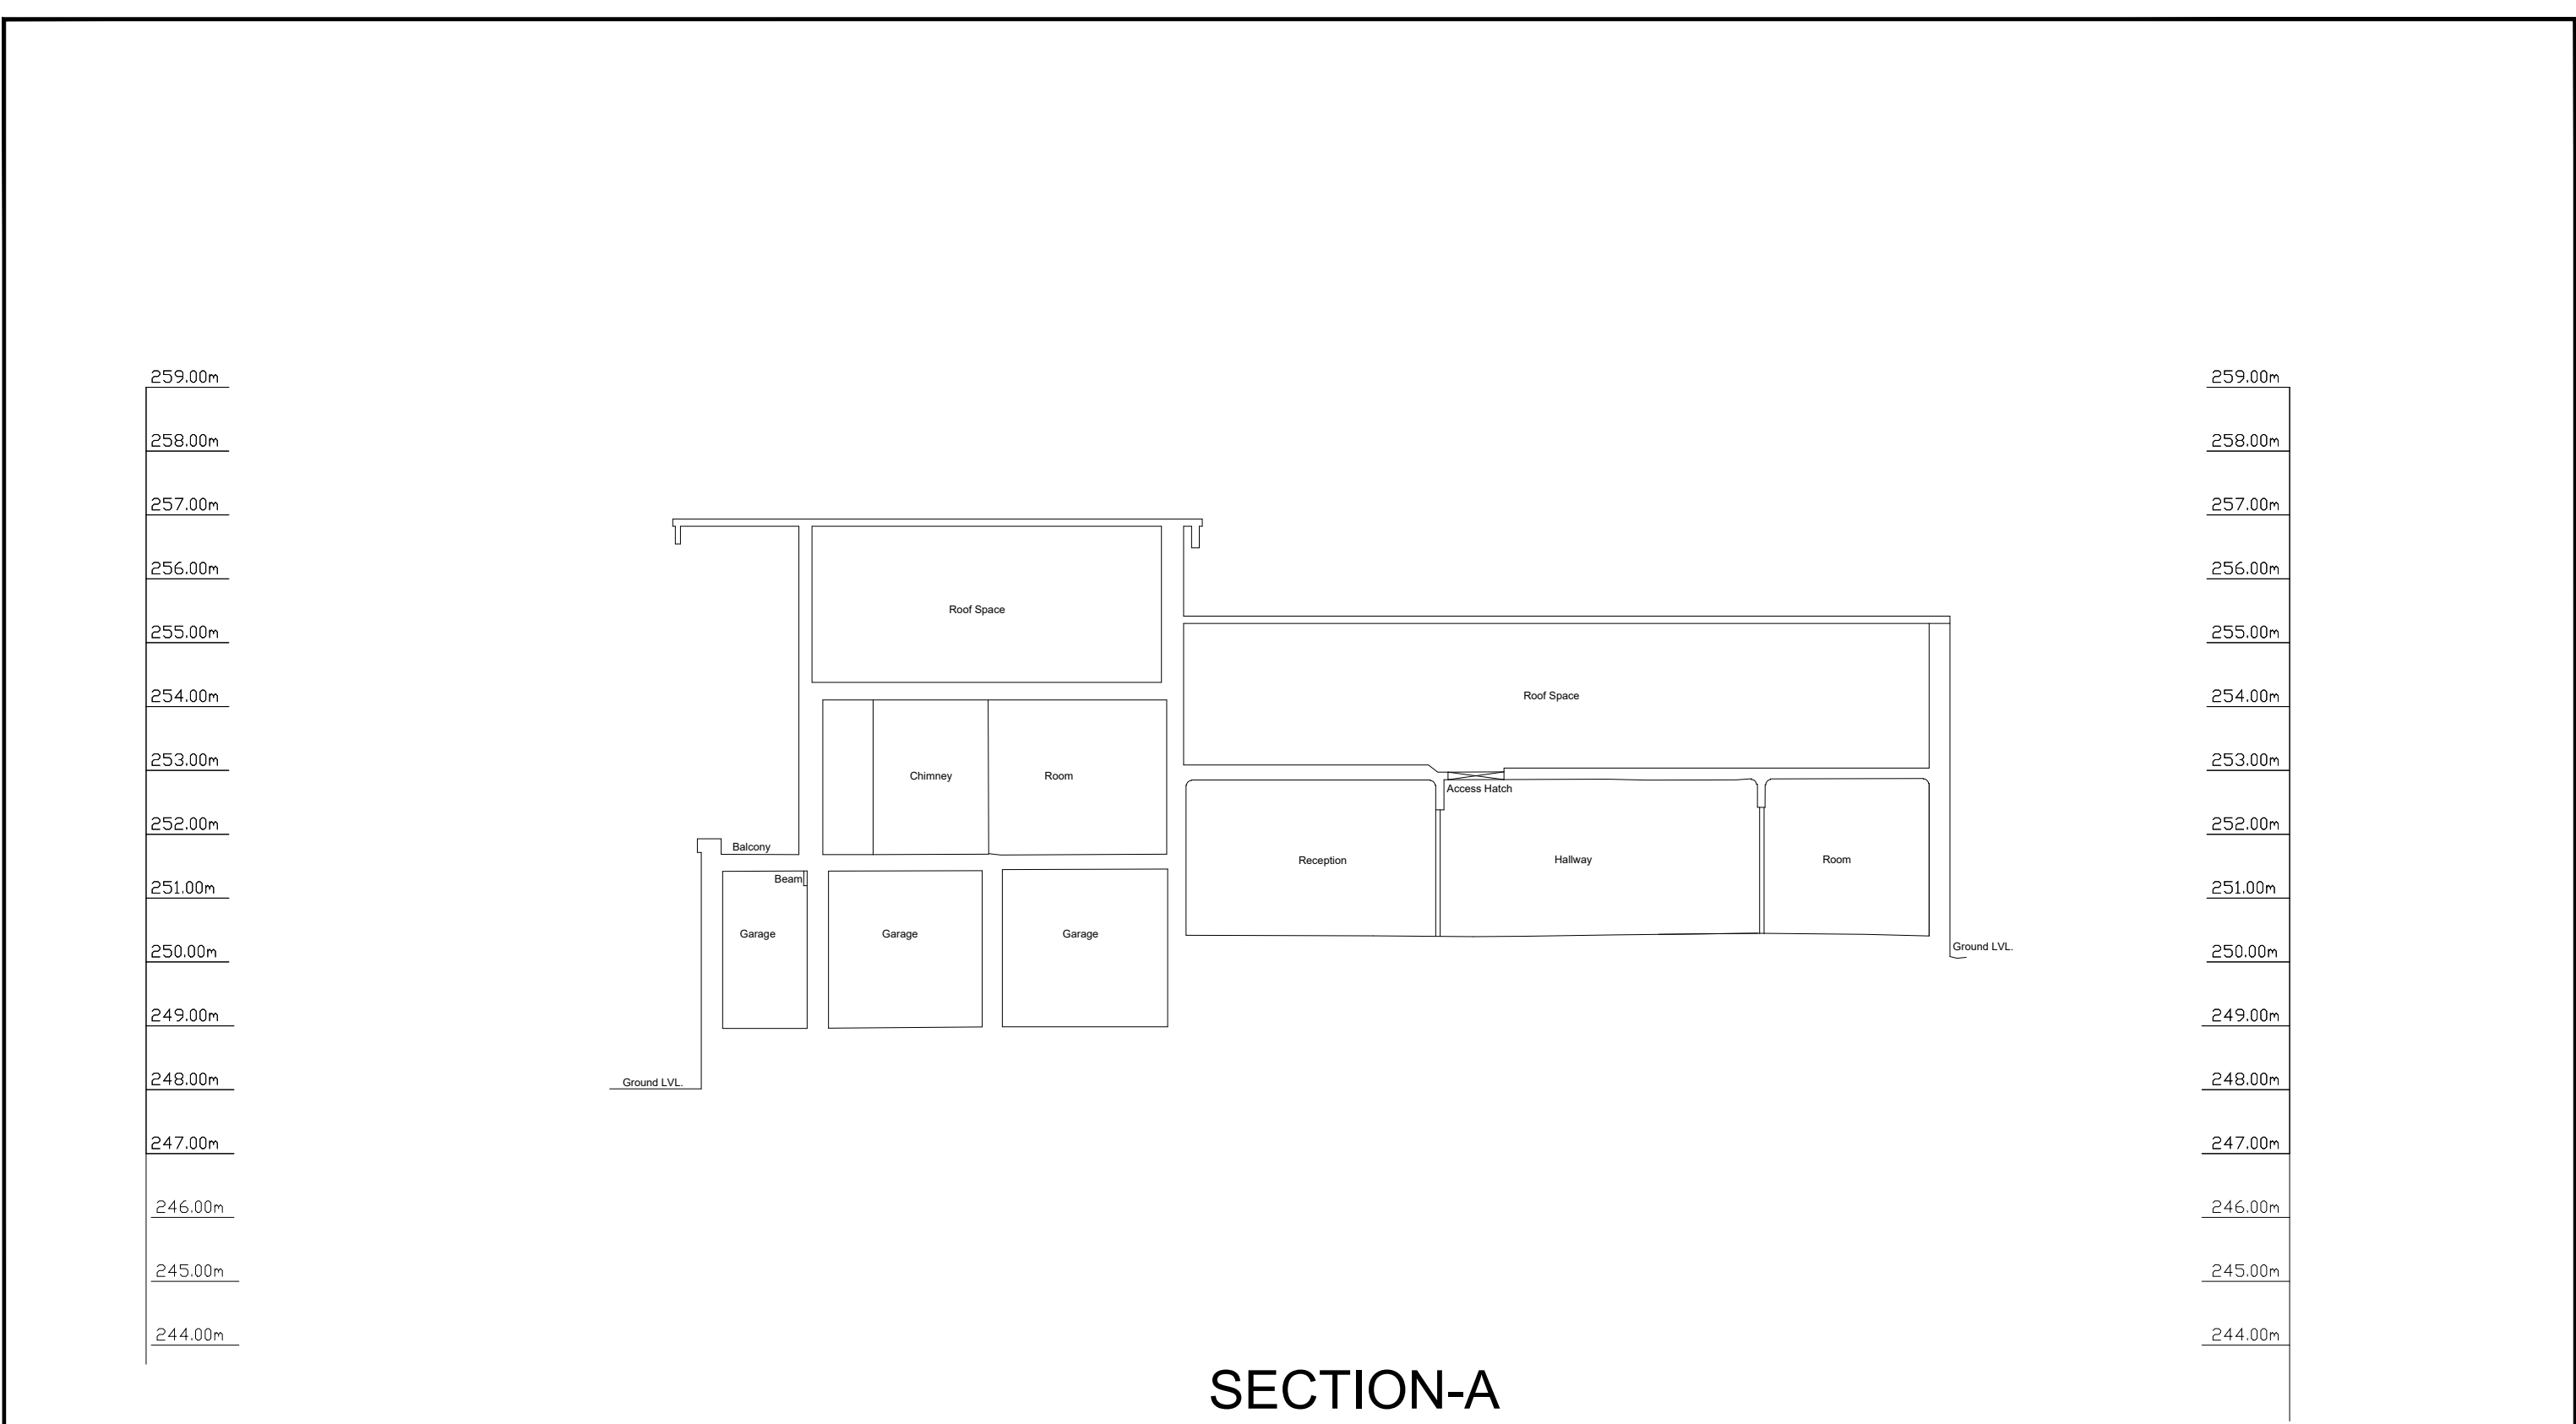

0	1	2	3
4	5		
REV	DESCRIPTION		DATE



HOWARD & SEDDON A.R.I.B.A.
CHARTERED ARCHITECTS

64 WASHWAY ROAD
SALE, CHESHIRE, M33 7RE
TEL NO. 0161 - 973 8296
FAX NO. 0161 - 962 3485
E-MAIL : ADMIN@HOWARDANDEDDON.CO.UK

PROJECT	Woodcock, Charlesworth Residential extension and house remodeling
CLIENT	DAVID WINTERBOTTOM

TITLE	Section A as existing
-------	--------------------------

DRAWN EJG	DRG No. 15771
DATE 14/03/25	P10
SCALE 1:100@A3	AMENDMENT