



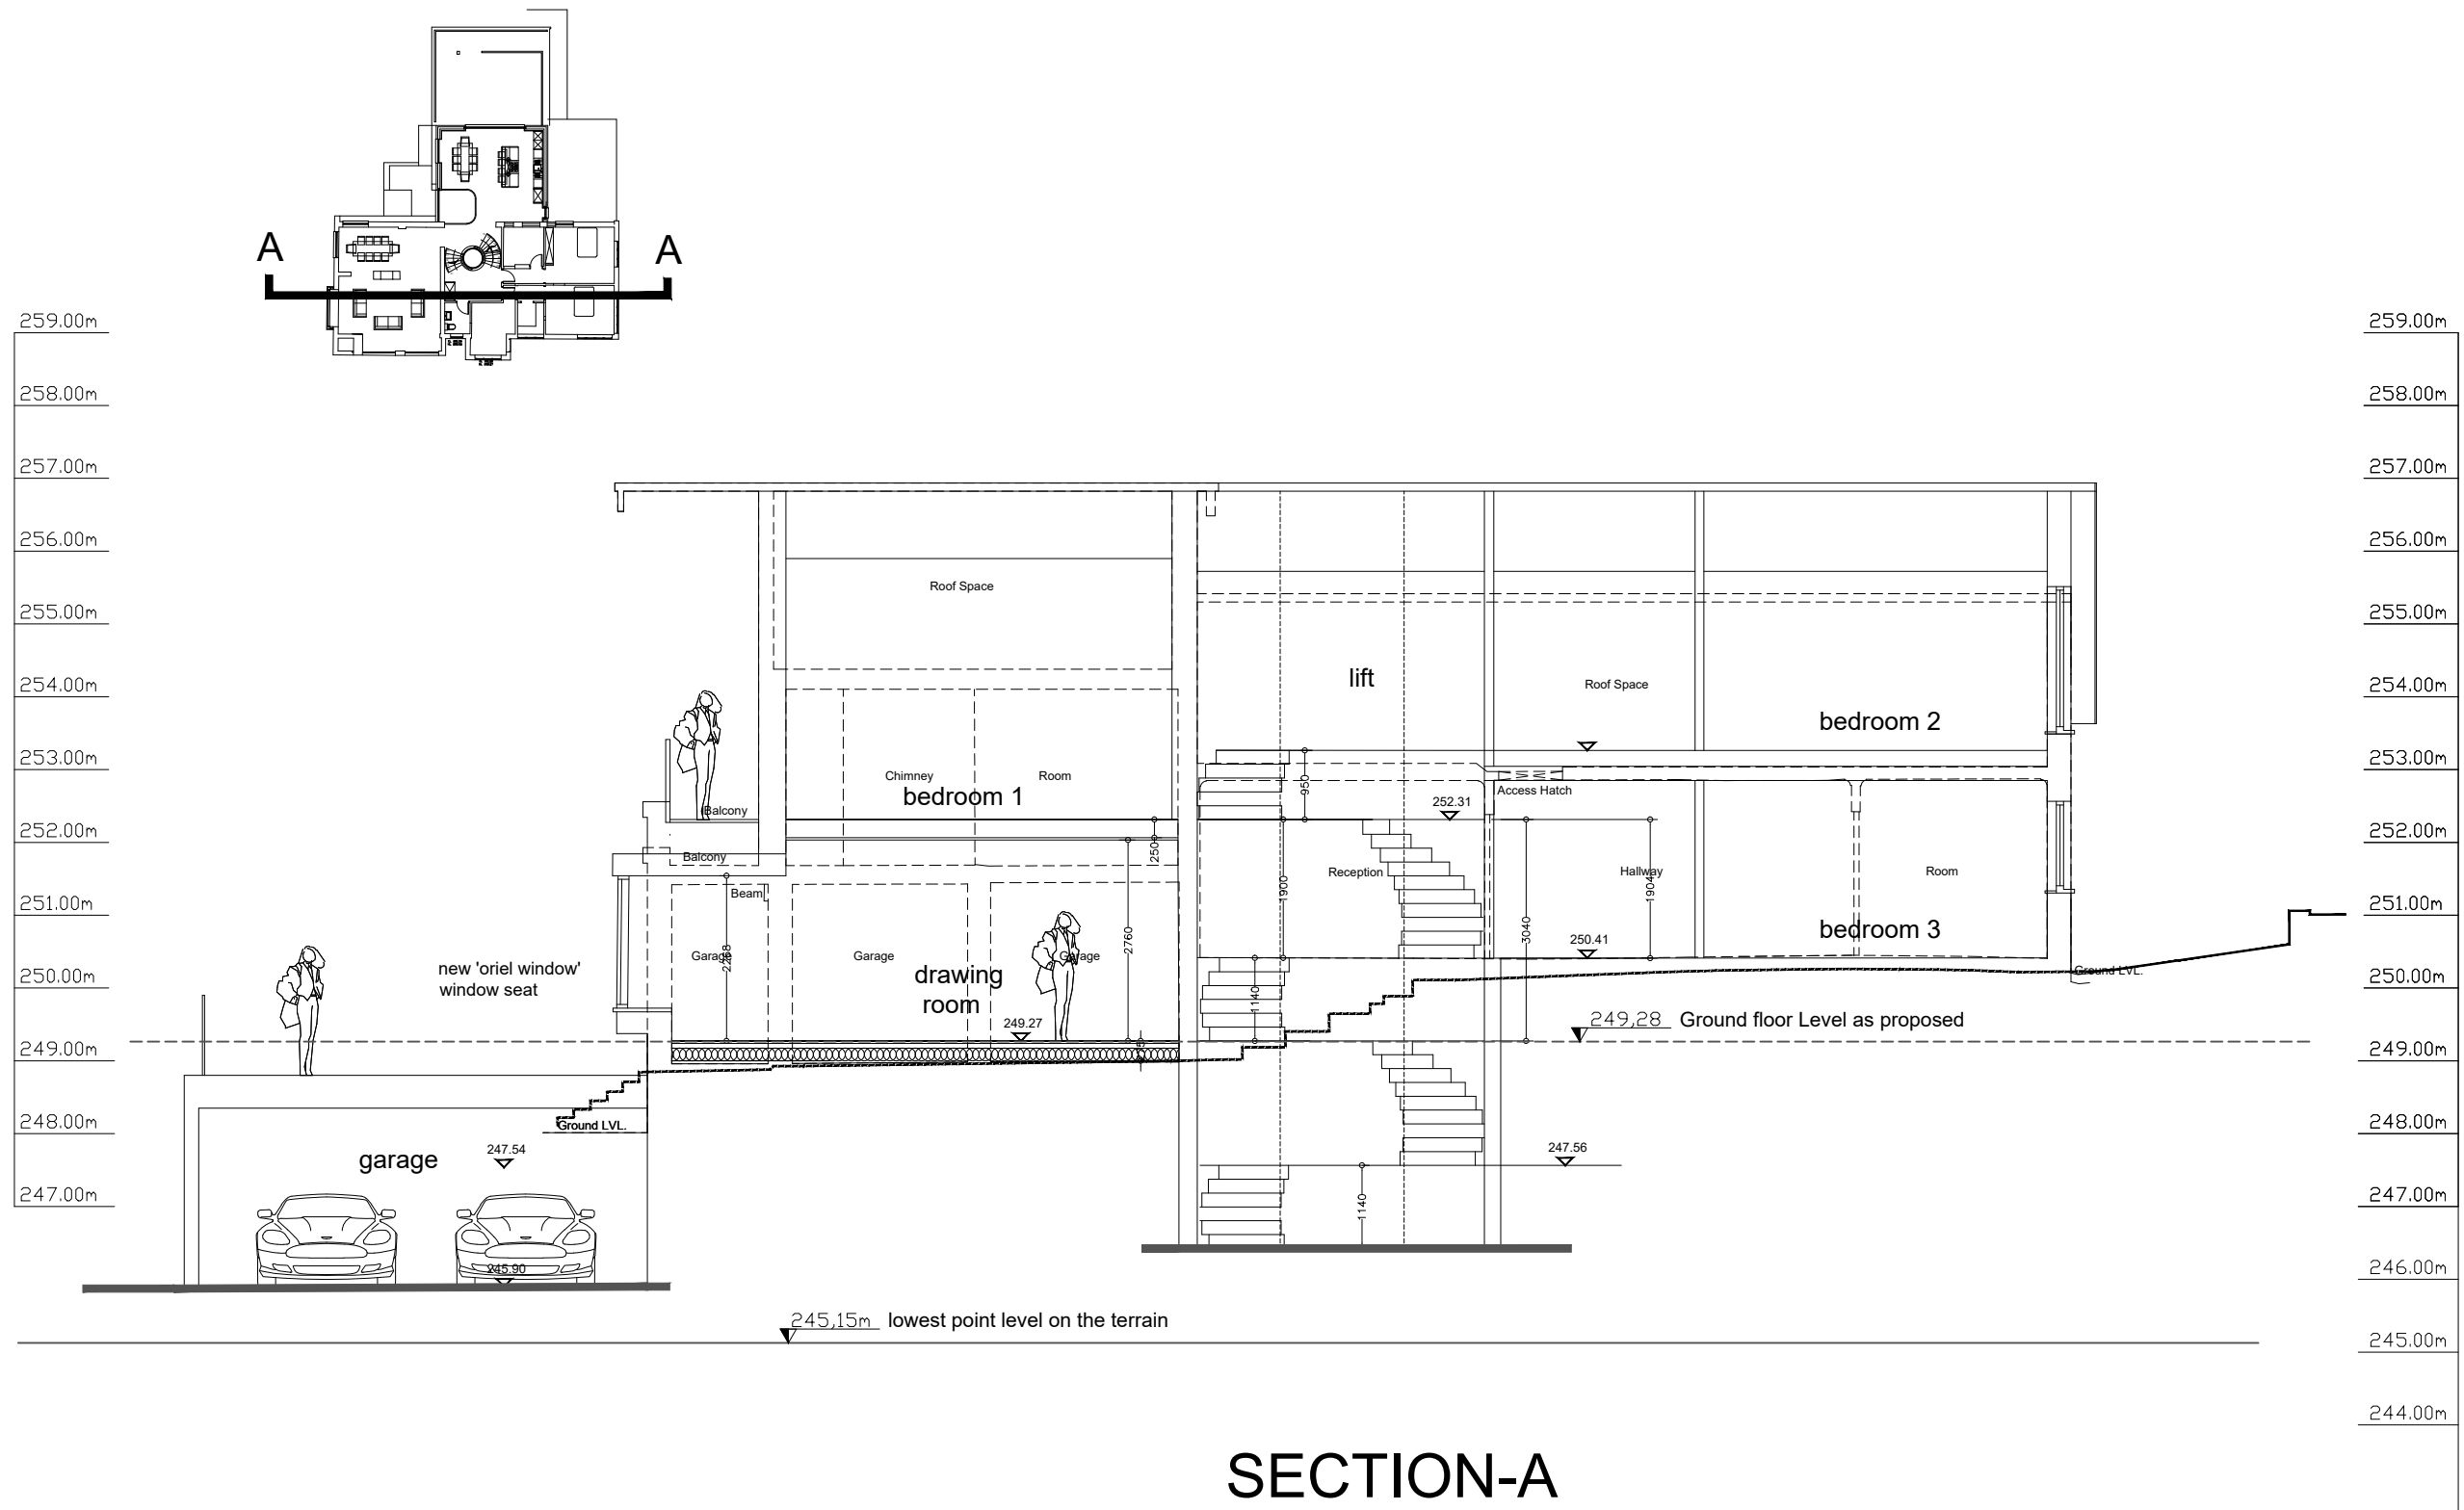

SECTION-A

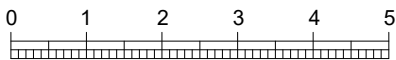

REV	DESCRIPTION	BY	DATE

 HOWARD & SEDDON A.R.I.B.A. CHARTERED ARCHITECTS 64 WASHWAY ROAD SALE, CHESHIRE, M33 7RE TEL NO. 0161 - 973 8296 FAX NO. 0161 - 962 3485 E-MAIL : ADMIN@HOWARDANDEDSON.CO.UK	PROJECT Woodcock, Charlesworth Residential extension and house remodeling	TITLE Section A overlay (as proposed/as existing)	DRAWN EJG	DRG No. 15771 P32
	CLIENT DAVID WINTERBOTTOM		DATE 14/03/25	
			SCALE 1:100@A3	AMENDMENT