


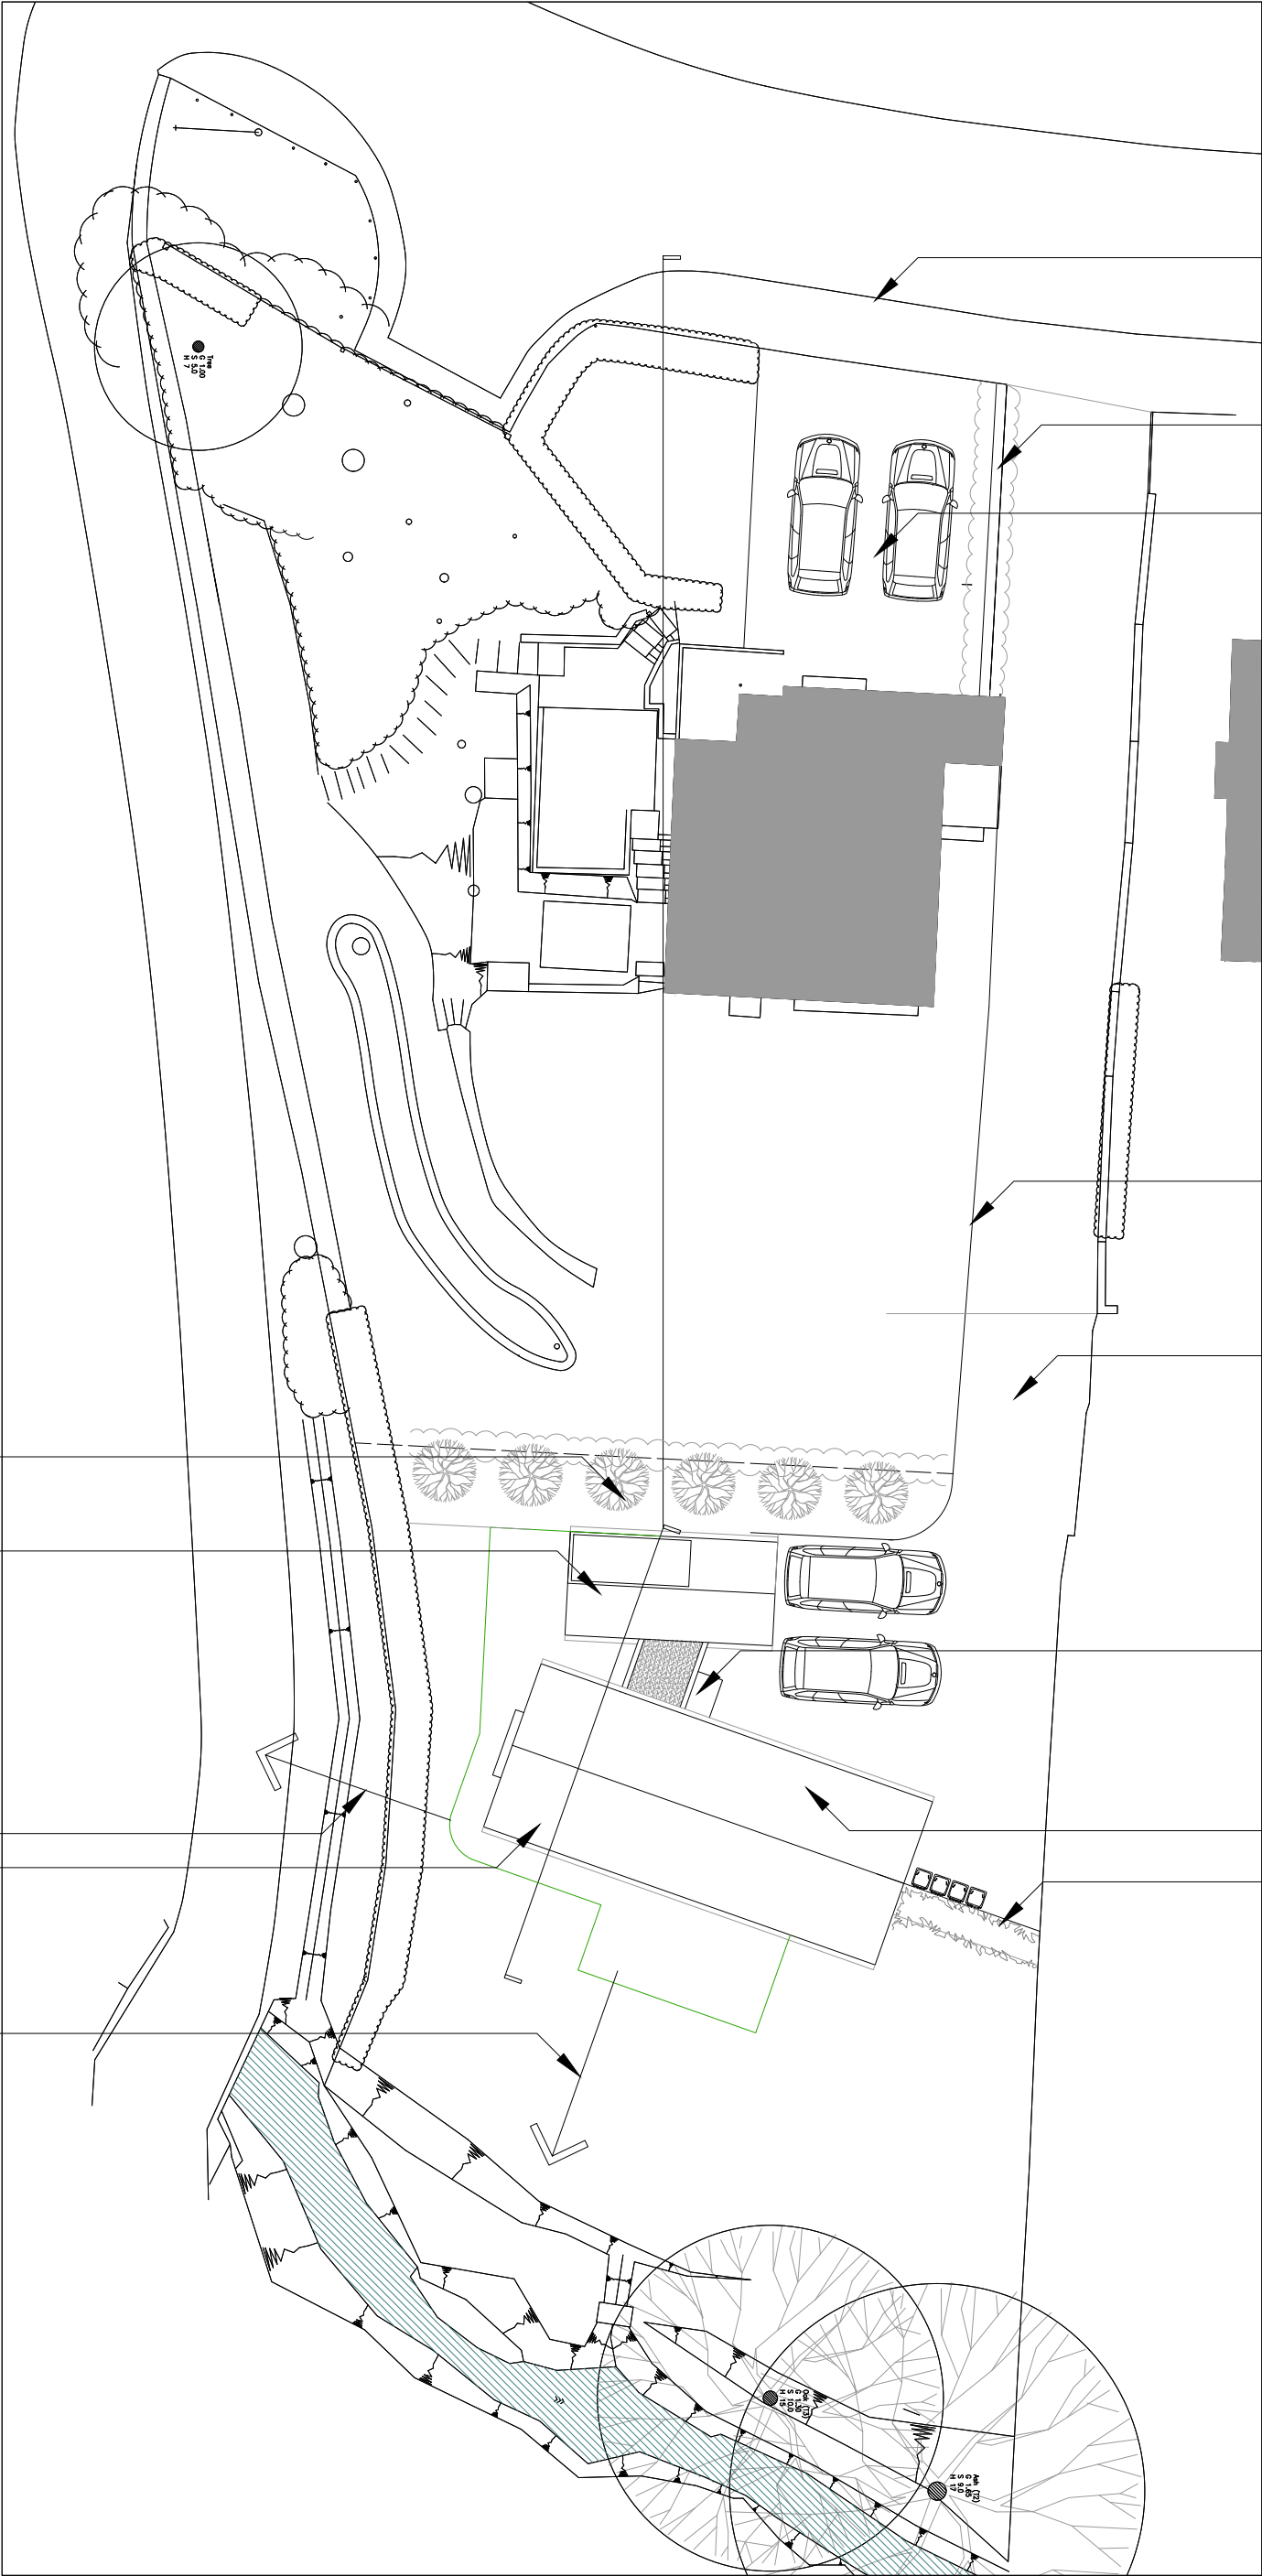

REVISION	DATE	NOTES	A_LL_B_P_250 SITE PLAN	F
C	11.12.2024	C - Draft Proposed Drawings	17 Level Lane	1:200
D	03.02.2025	D - Updated for planning issue	Buxton, Derbyshire, SK17 6TU	@ A3
E	19.02.2025	E - Planning Issue	Piper	
F	25.02.2025	F - Planning Issue		