


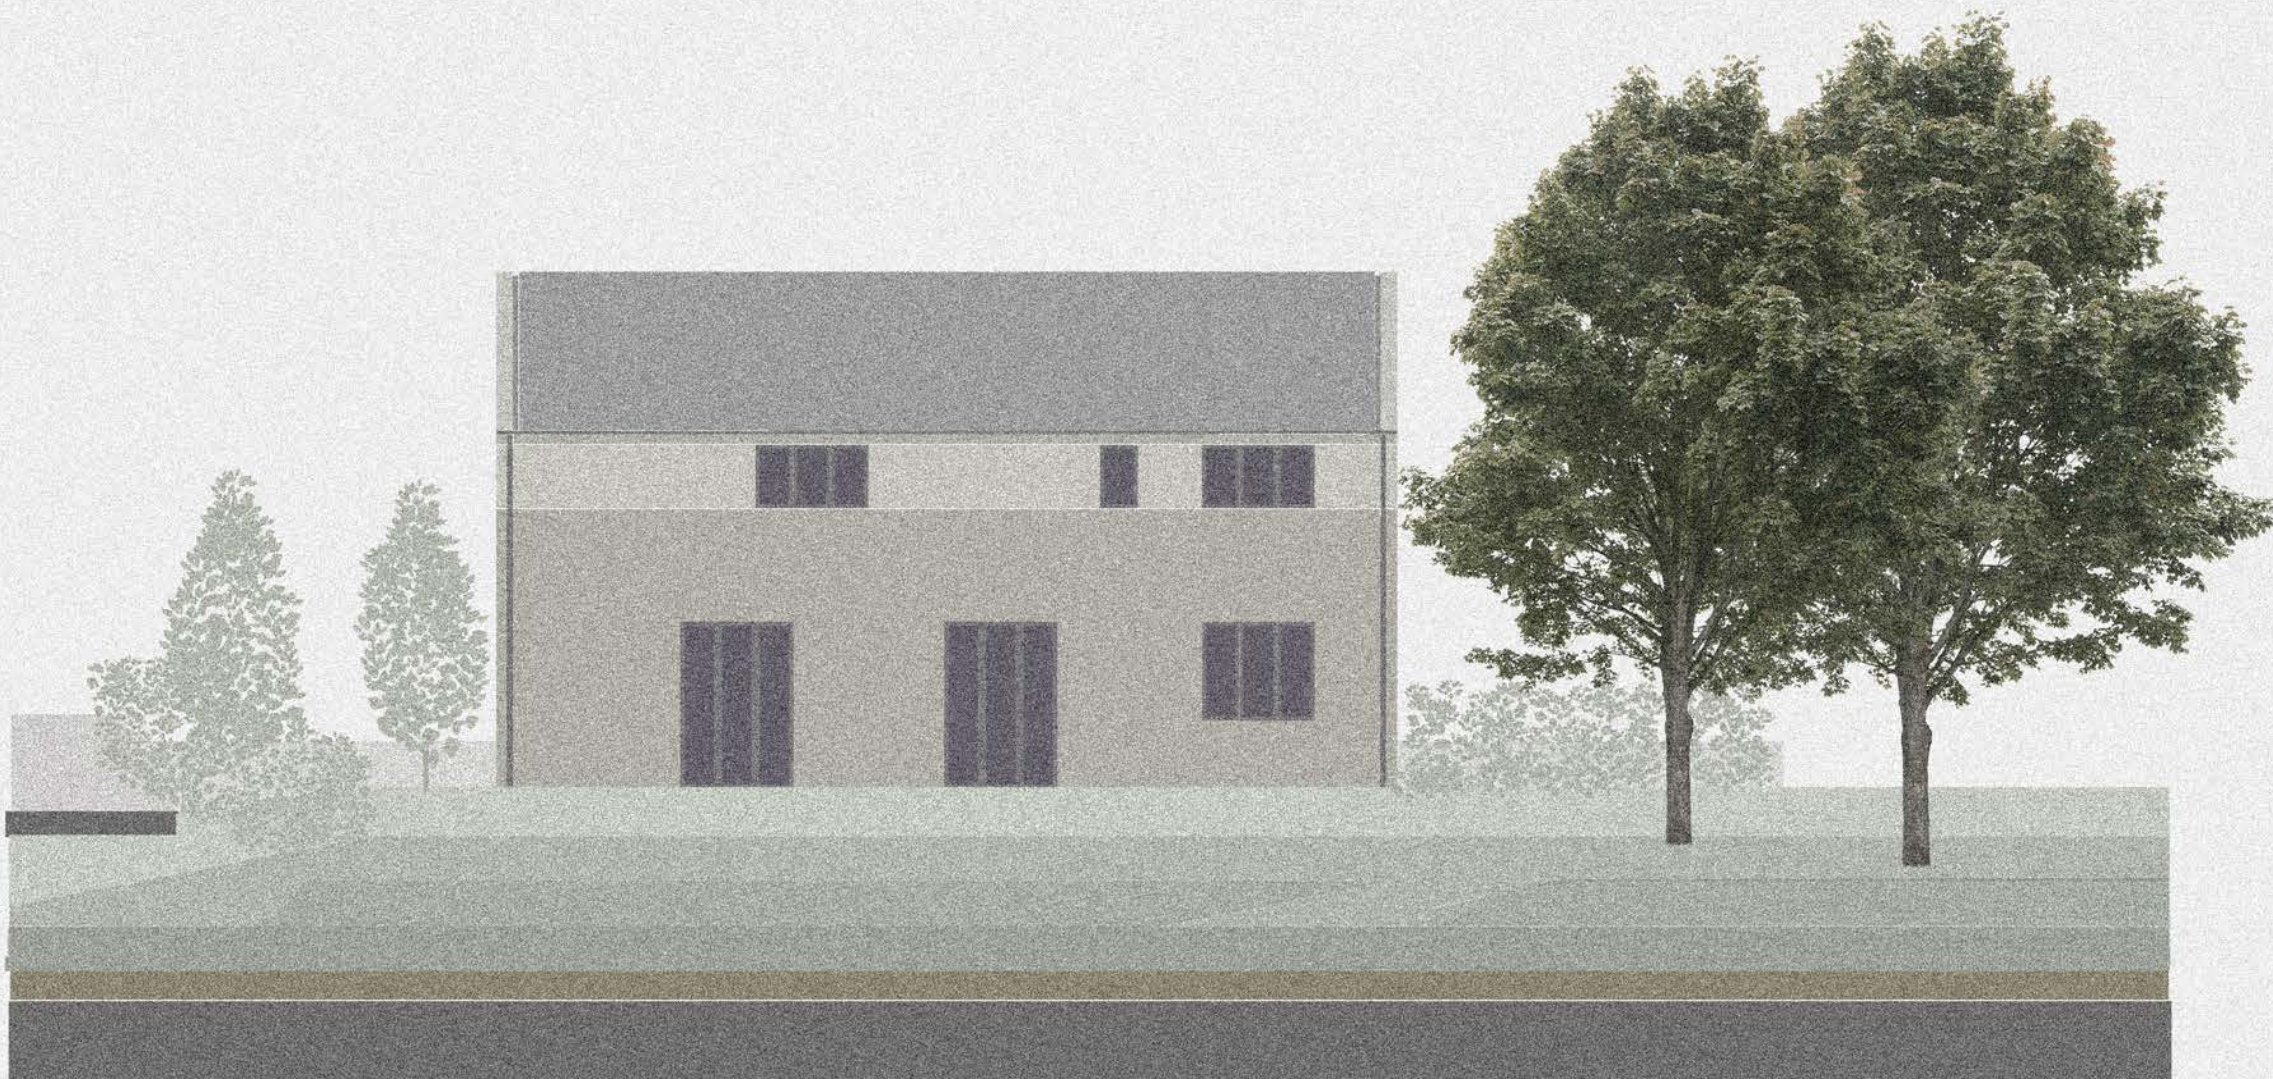

PROPOSED

REVISION	DATE	NOTES	REVISION	DATE	NOTES	A_LL_B_P_452	
A	11.12.2024	A - Initial Drawing Issue	-	-	-	PROPOSED EAST ELEVATION	
B	03.02.2025	B - Updated for Planning	-	-	-	17 Level Lane	
C	19.02.2025	C - Planning Issue	-	-	-	Buxton, Derbyshire, SK17 6TU	
© SWOFO ARCHITECTS LTD - REGISTERED COMPANY 10241323. This drawing are the copyright of the Architect and may not be reproduced without written permission. Written dimensions should be followed and checked before construction on site by the contractor.						Piper	

0
1
2
3
4
5