


SIDE ELEVATION (SOUTH FACING)

EXISTING PLAN

0 5m

Scale 1:50 @ A3

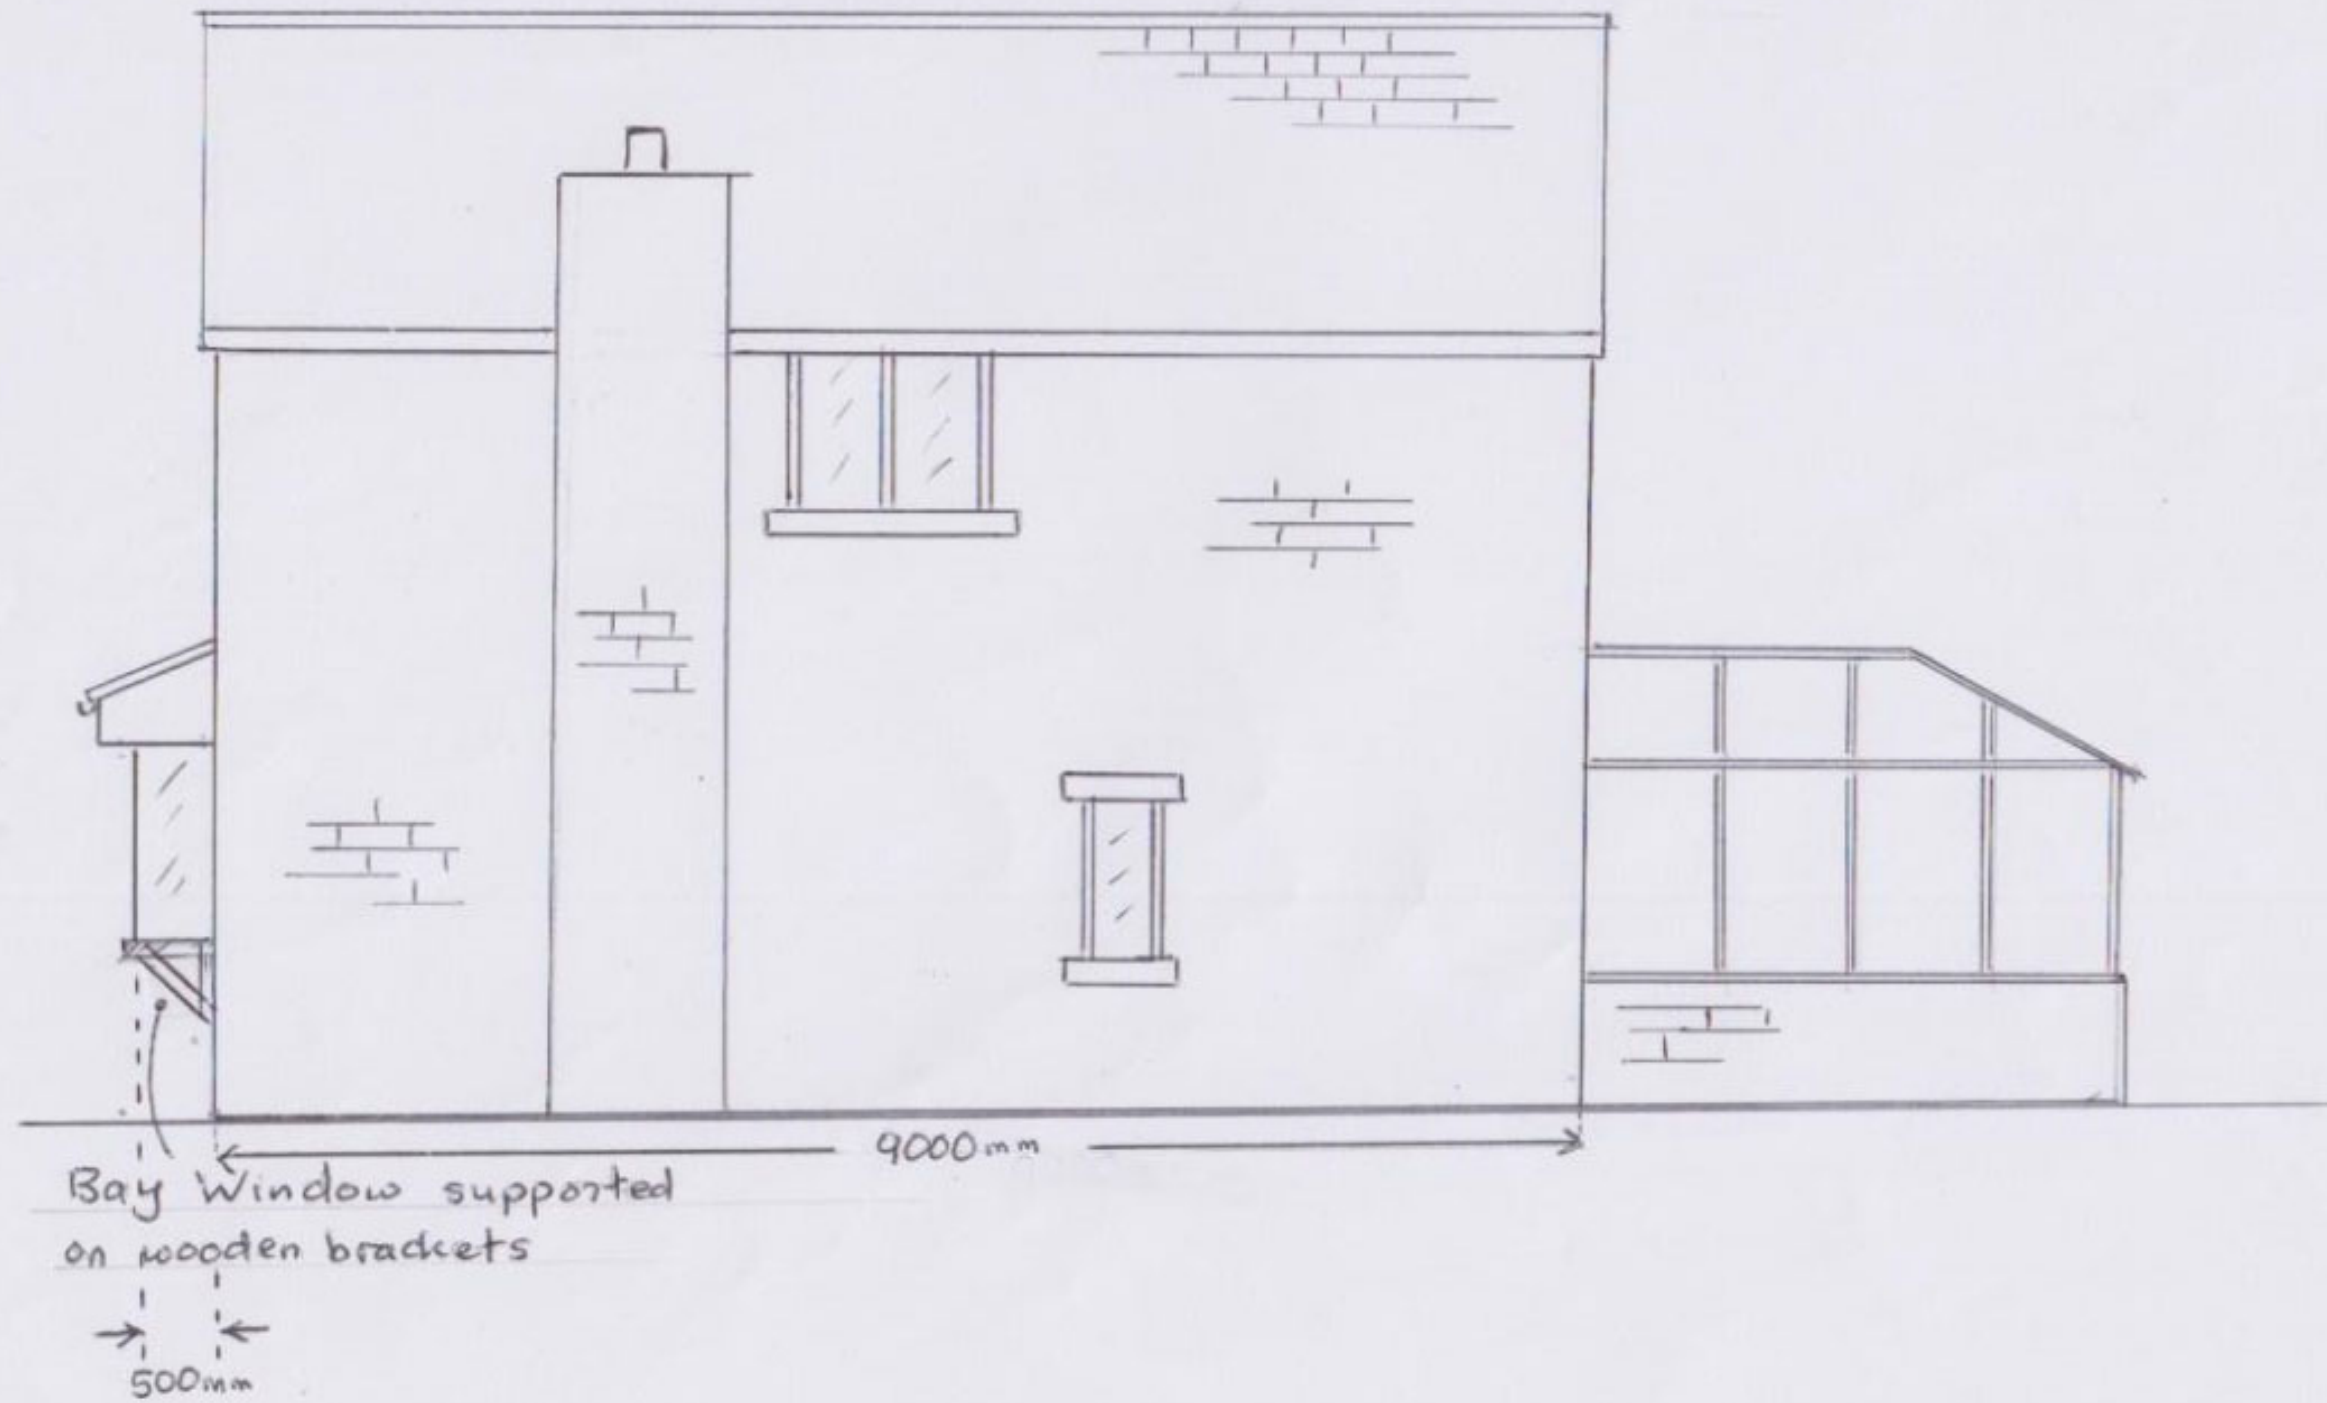

E3