
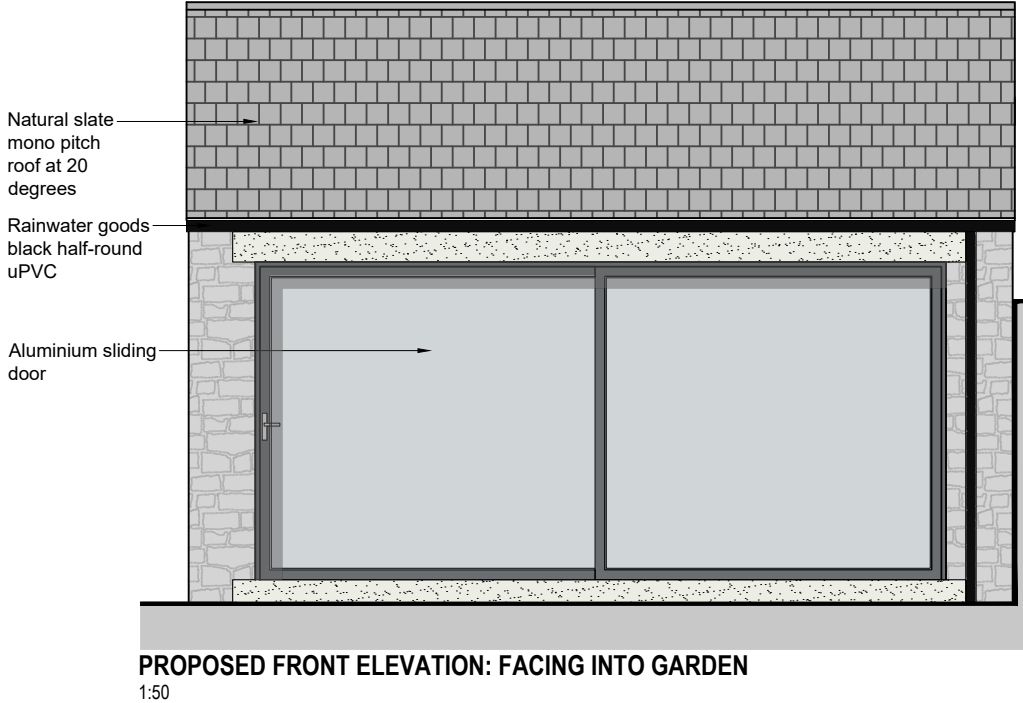
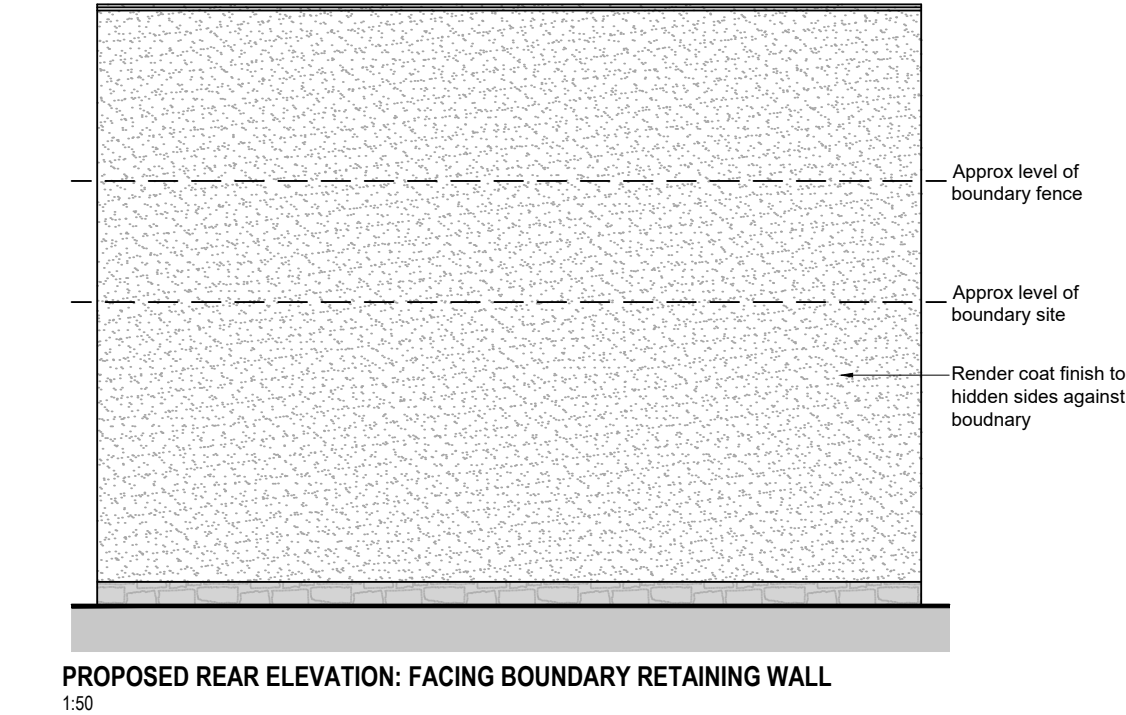
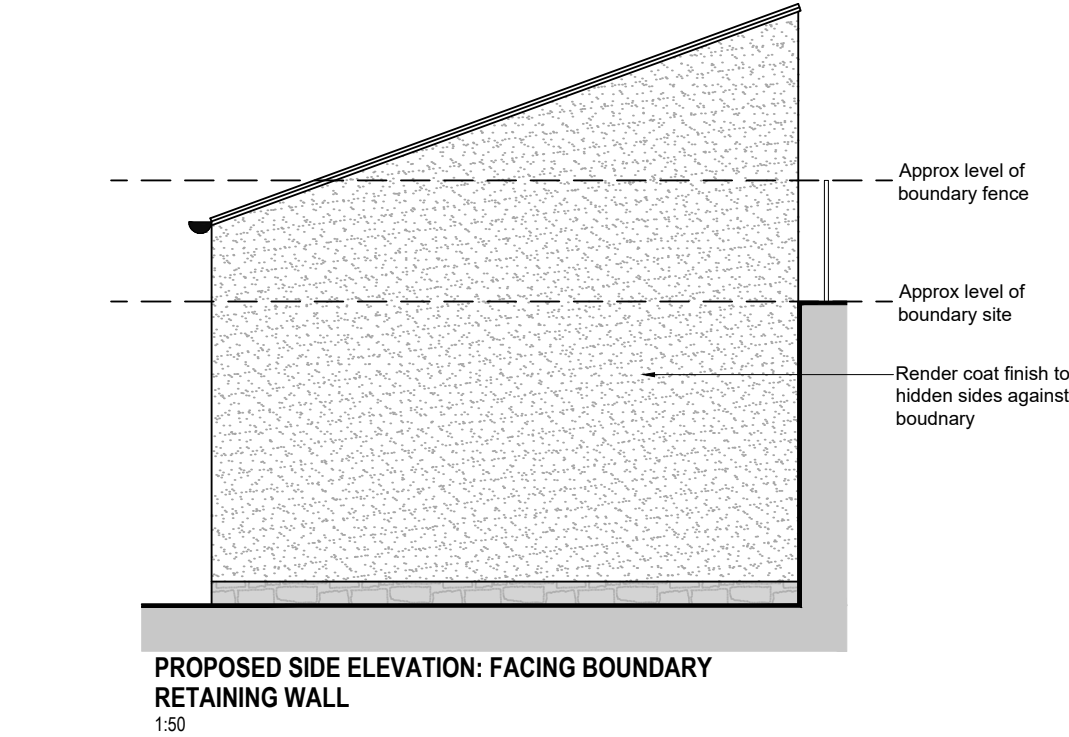
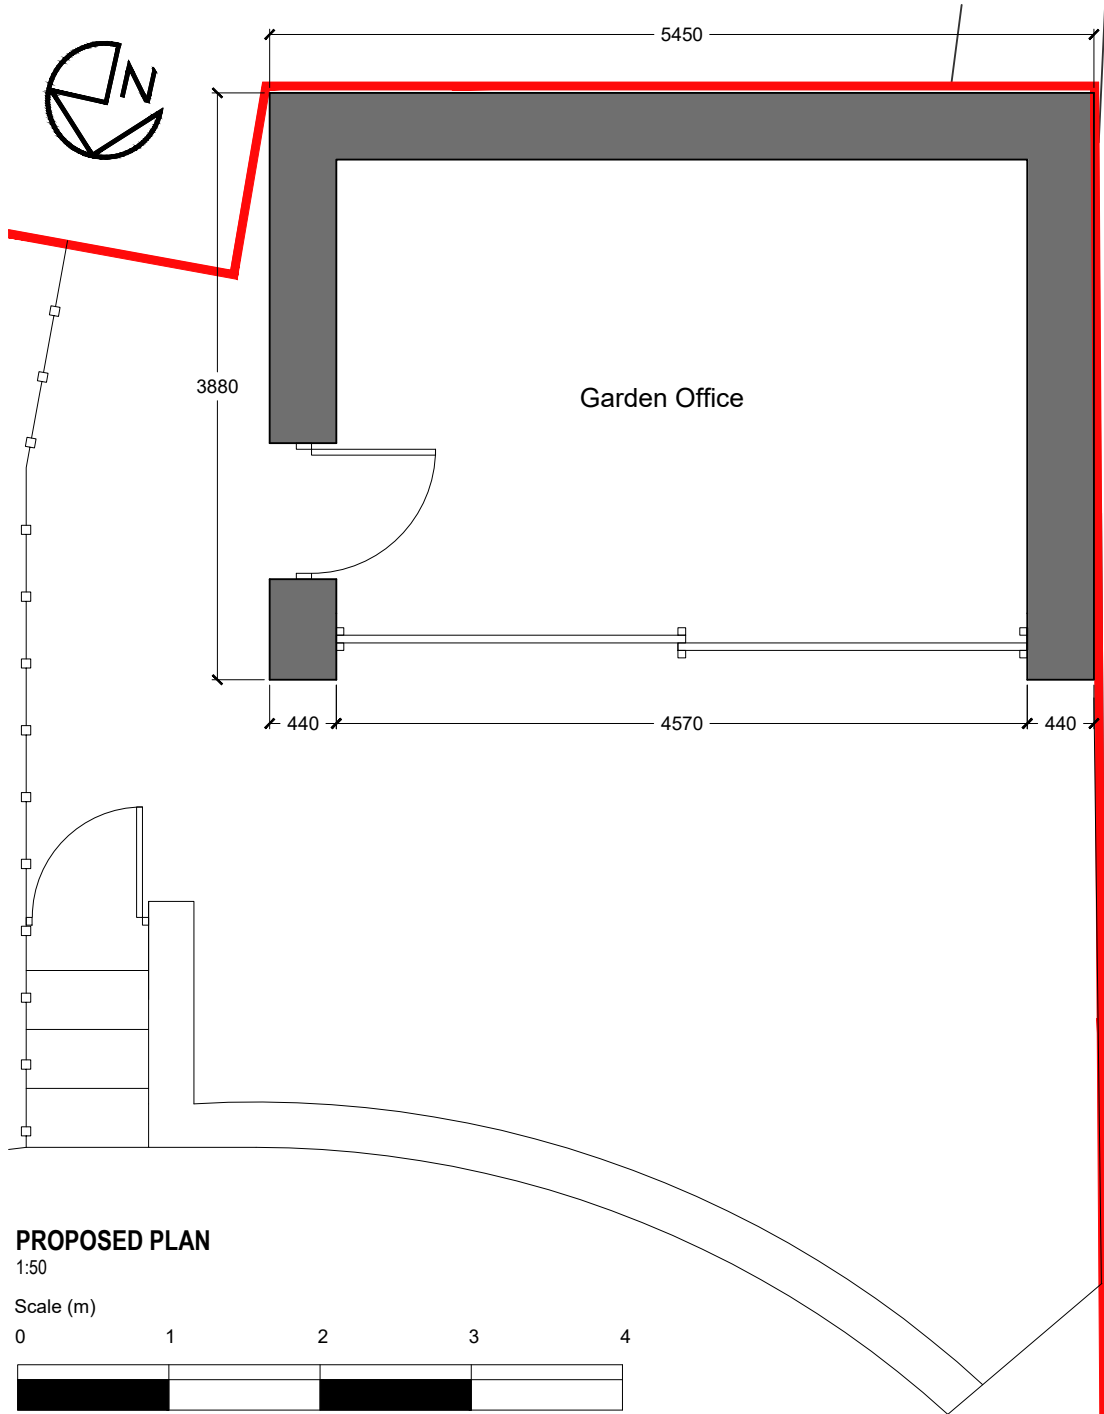


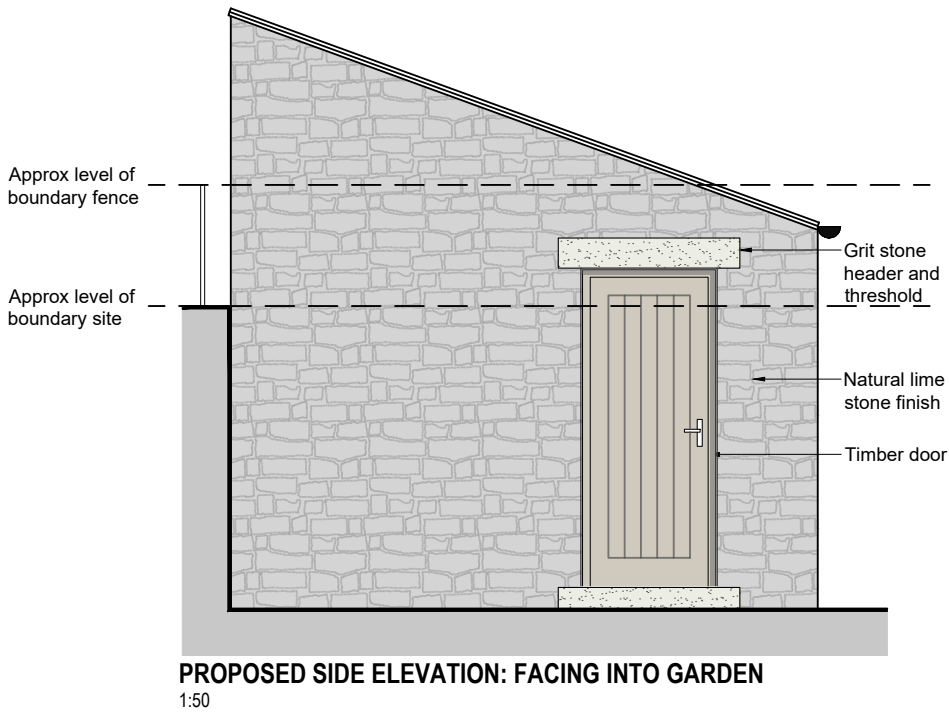

ARTIST'S IMPRESSION
NTS

Notes:

This drawing is under the copyright ownership of A-Tech Architectural Design Ltd and cannot be used or replicated without permission from the owner.

Scaling off this drawing should only be done for planning purposes. No construction work should be done from scaled measurements. Hatches shown are indicative and for illustrative purposes. Setting out should be done from levels and dimensions provided. All dimensions and levels should be checked on site prior to installations, fabrications and/or construction.

P01	Initial issue	AF	20.03.25			
Rev	Description	By	Date			
 A-Tech Architectural Design Ltd Tideswell Community Hall Church lane, Tideswell Derbyshire SK17 8PD Email: info@a-tech.studio Tel: 01298 601400 Web: www.a-tech.studio						
Client: Mr. E. Copstick						
Project: 111 Macclesfield Road Proposed Replacement Garden Outbuilding						
Drawing: Proposed Plans and Elevations						
Project	Author	Volume	Level	Type	Role	Drq. Number
24022 - XX - XX - XX - XX - X - 41001						
Status	S0 INITIAL STATUS					
Revision	P01 PRELIMINARY					
Scale	Drawn		Date			
1:50	AF		20.03.25			
Sheet	Checked		A-Tech Job No.			
A3	-		24022			