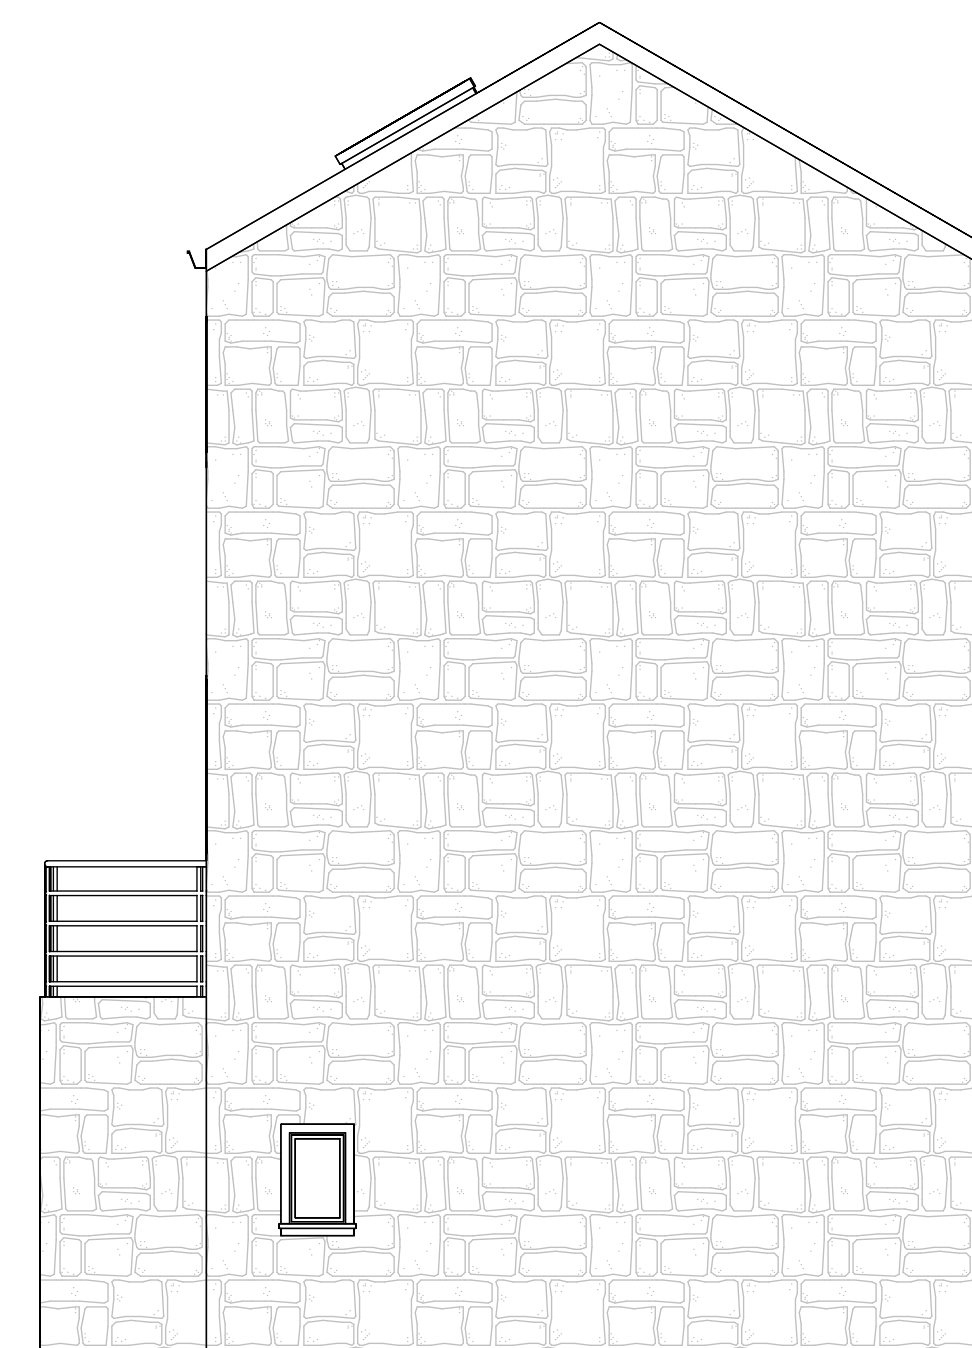
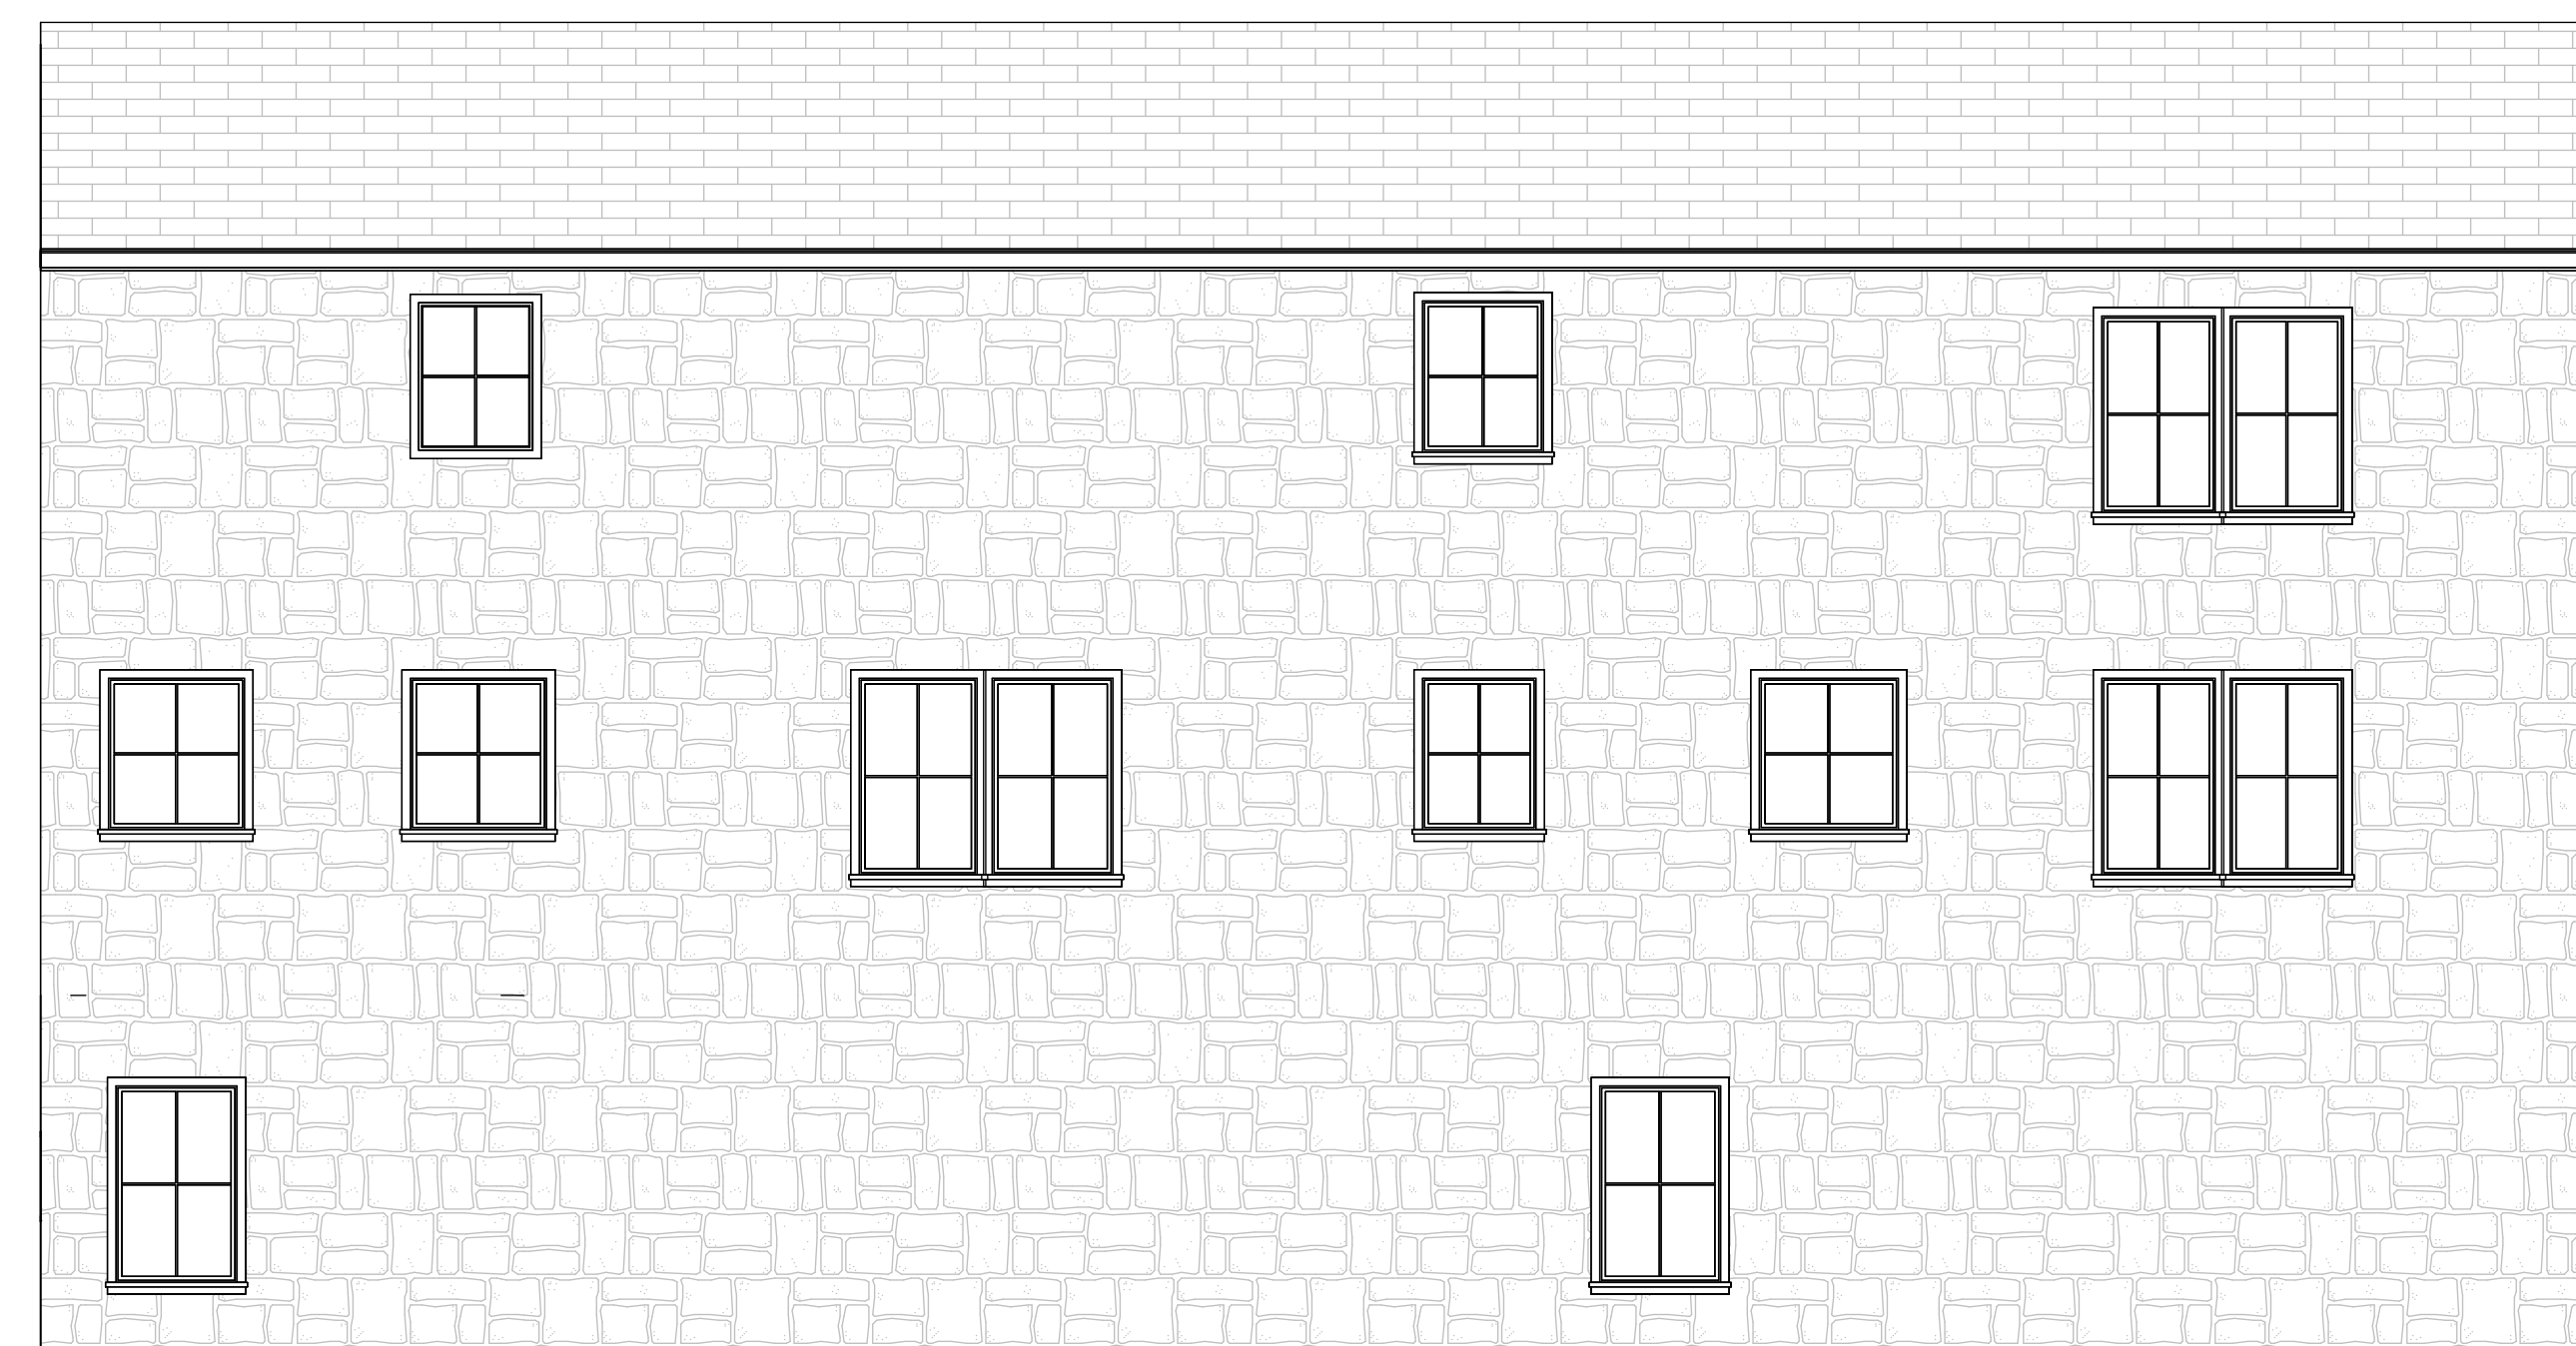
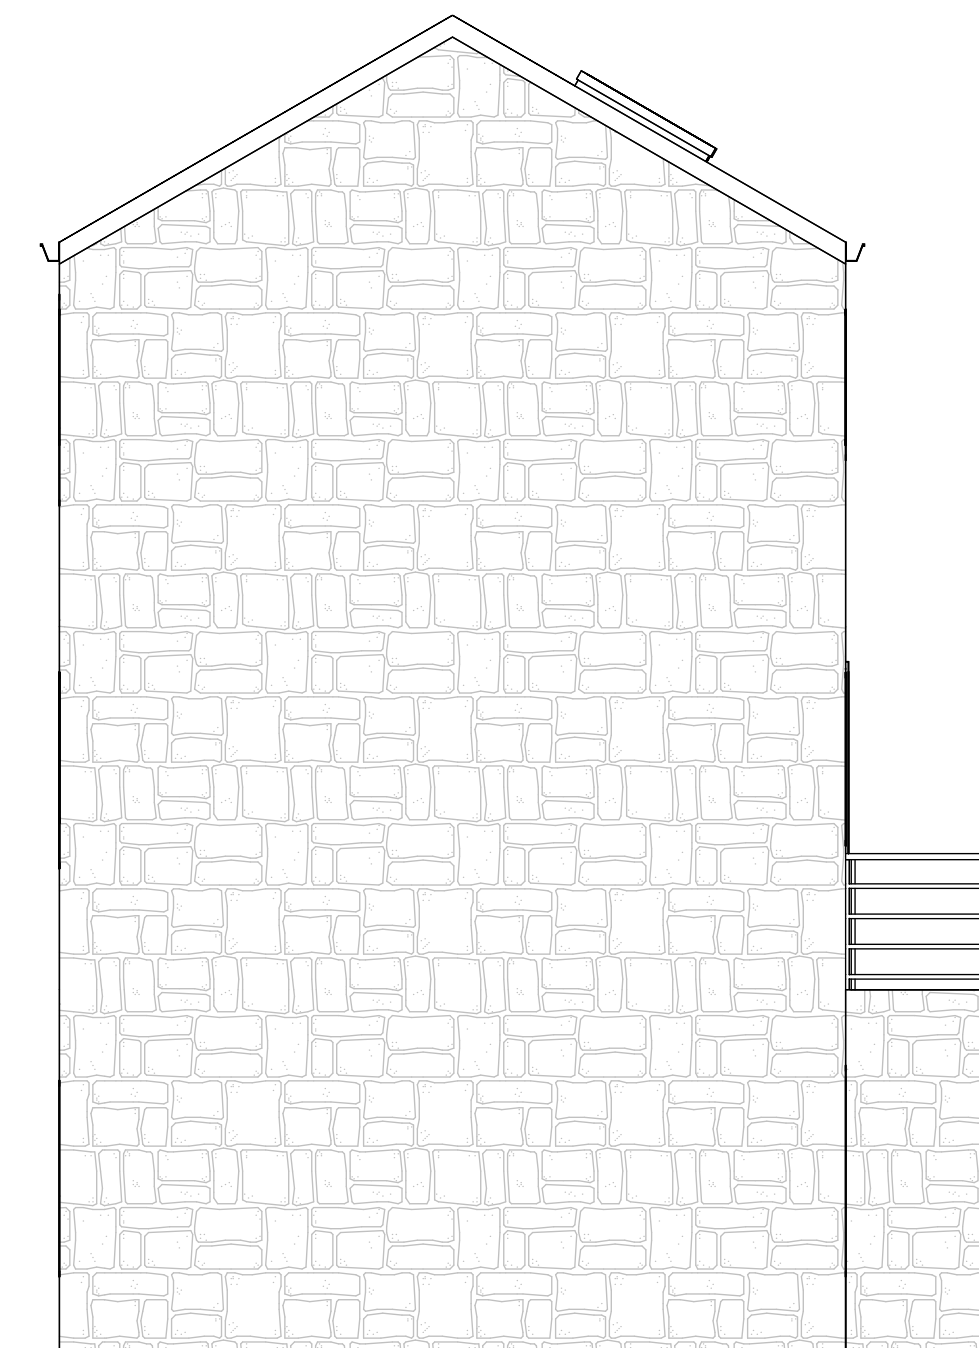
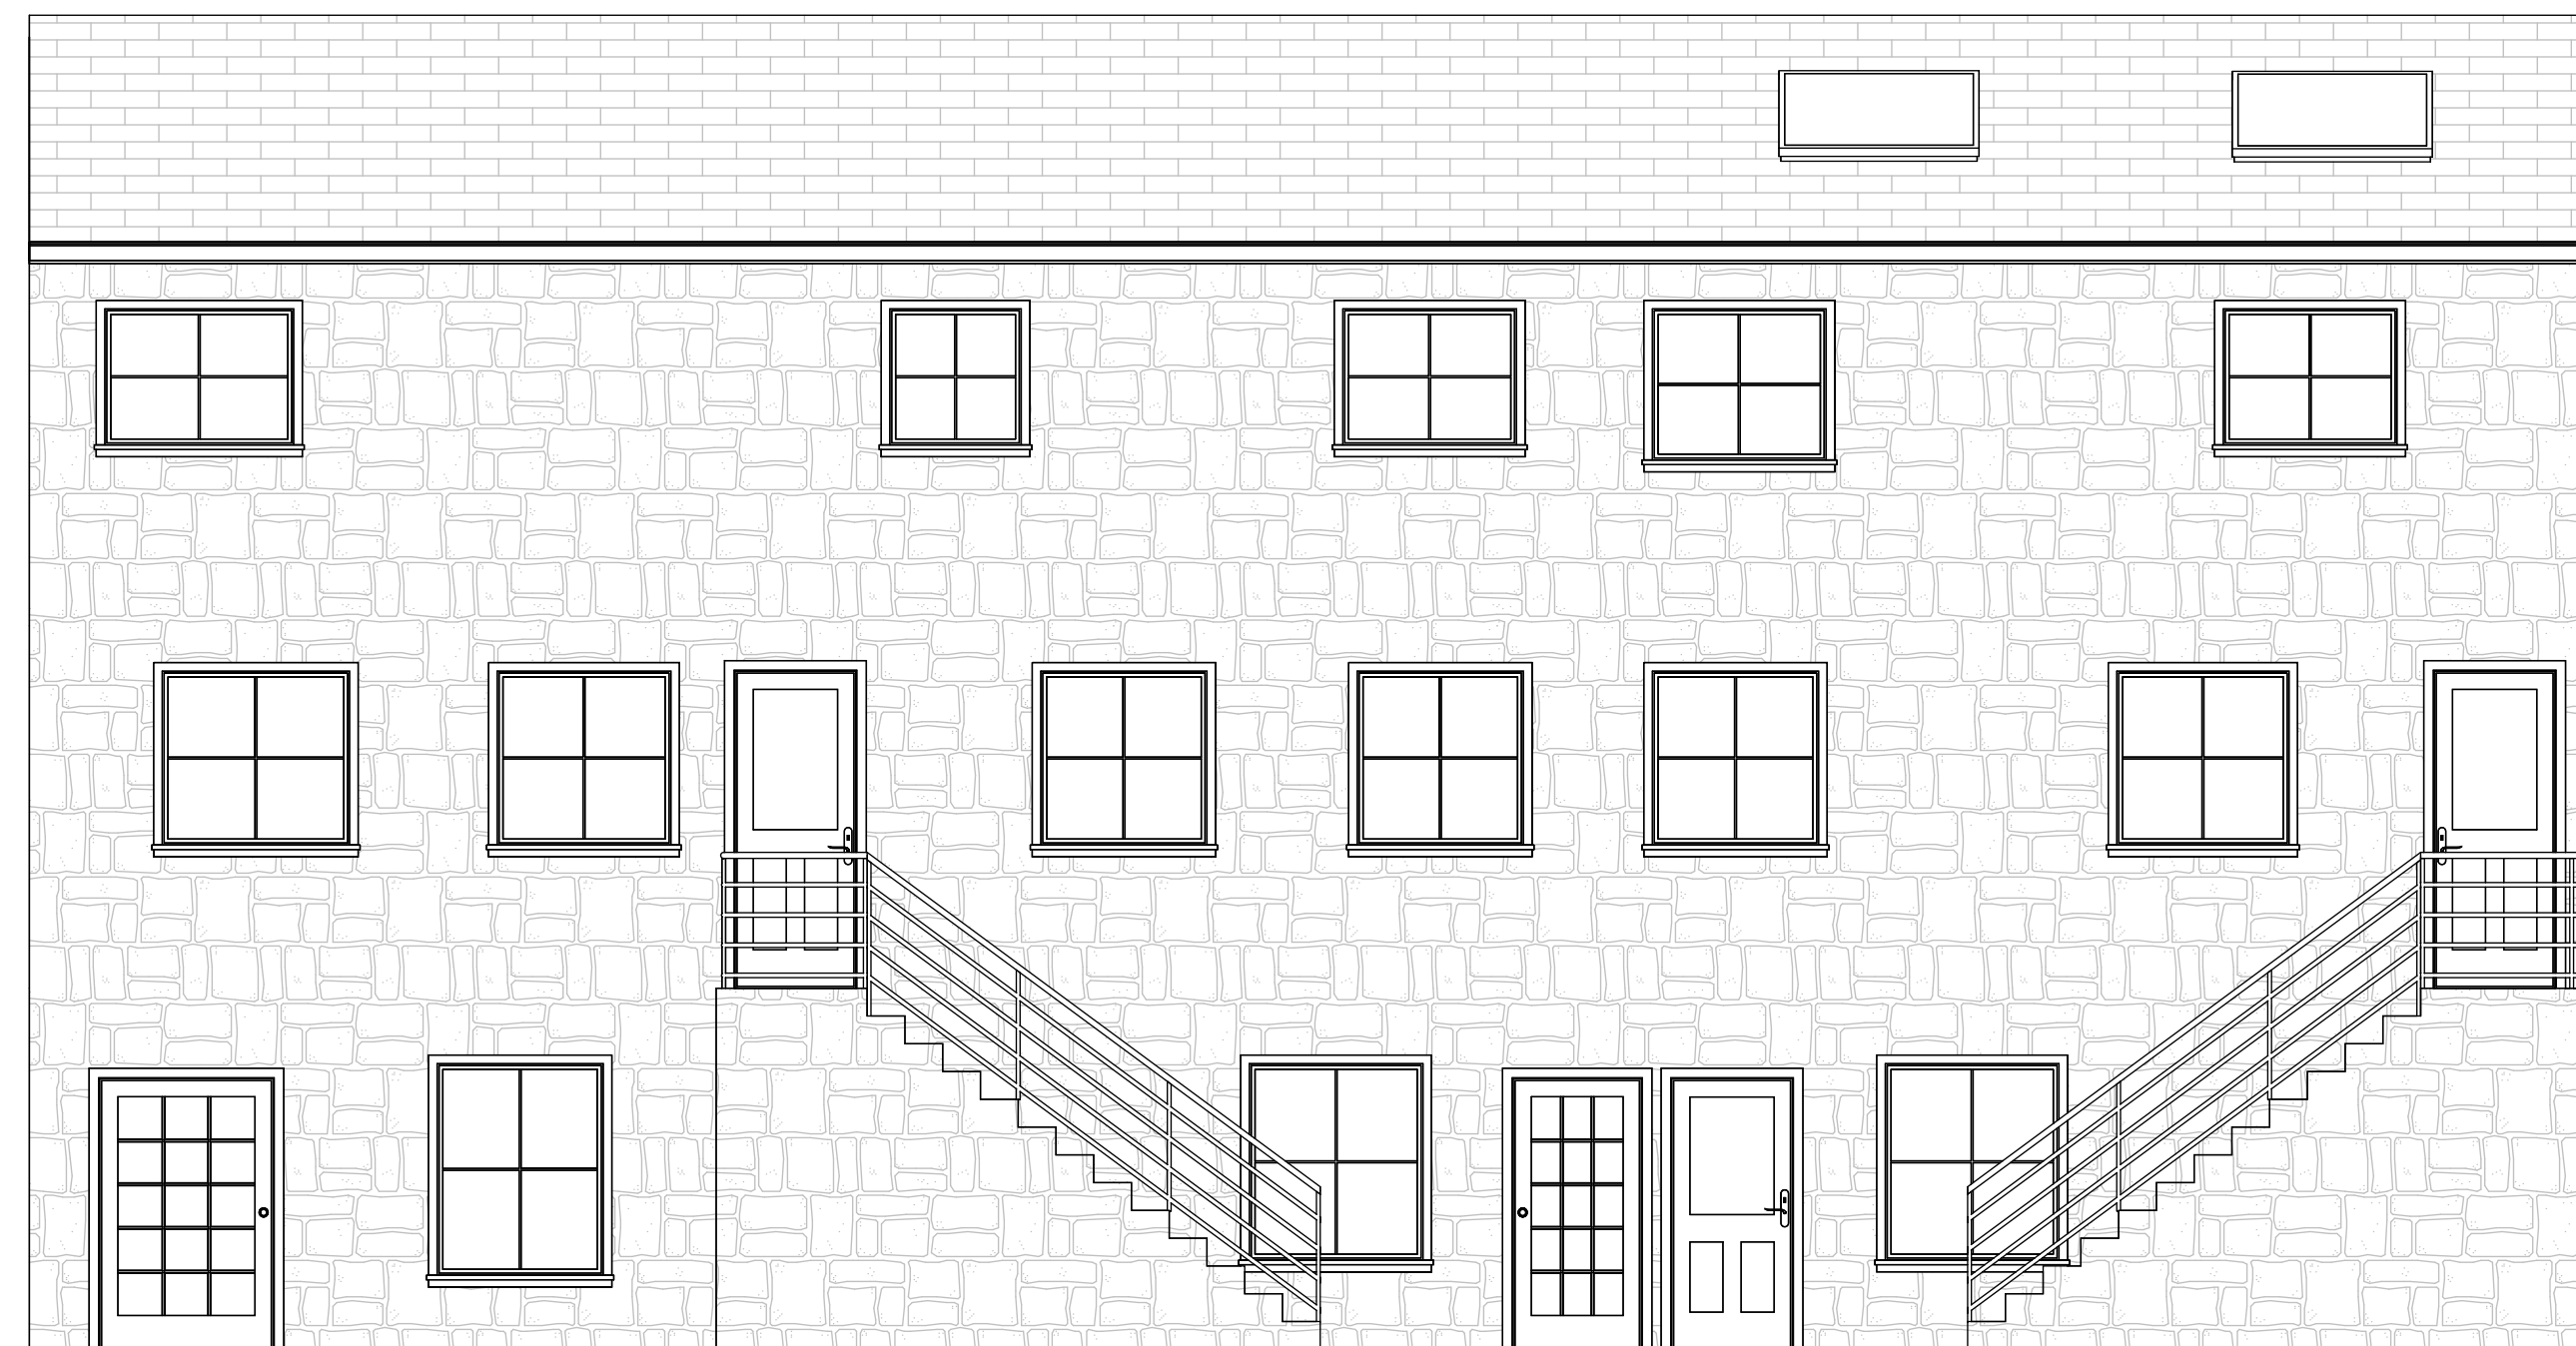


[illegible]

Stone & Shires Ltd

2 Longden Court

PROPOSED ELEVATIONS

Project number	0001
----------------	------

Date	Issue Date
------	------------

Drawn by	Author
----------	--------

Checked by	Checker
------------	---------

A102

Scale 1 : 50