


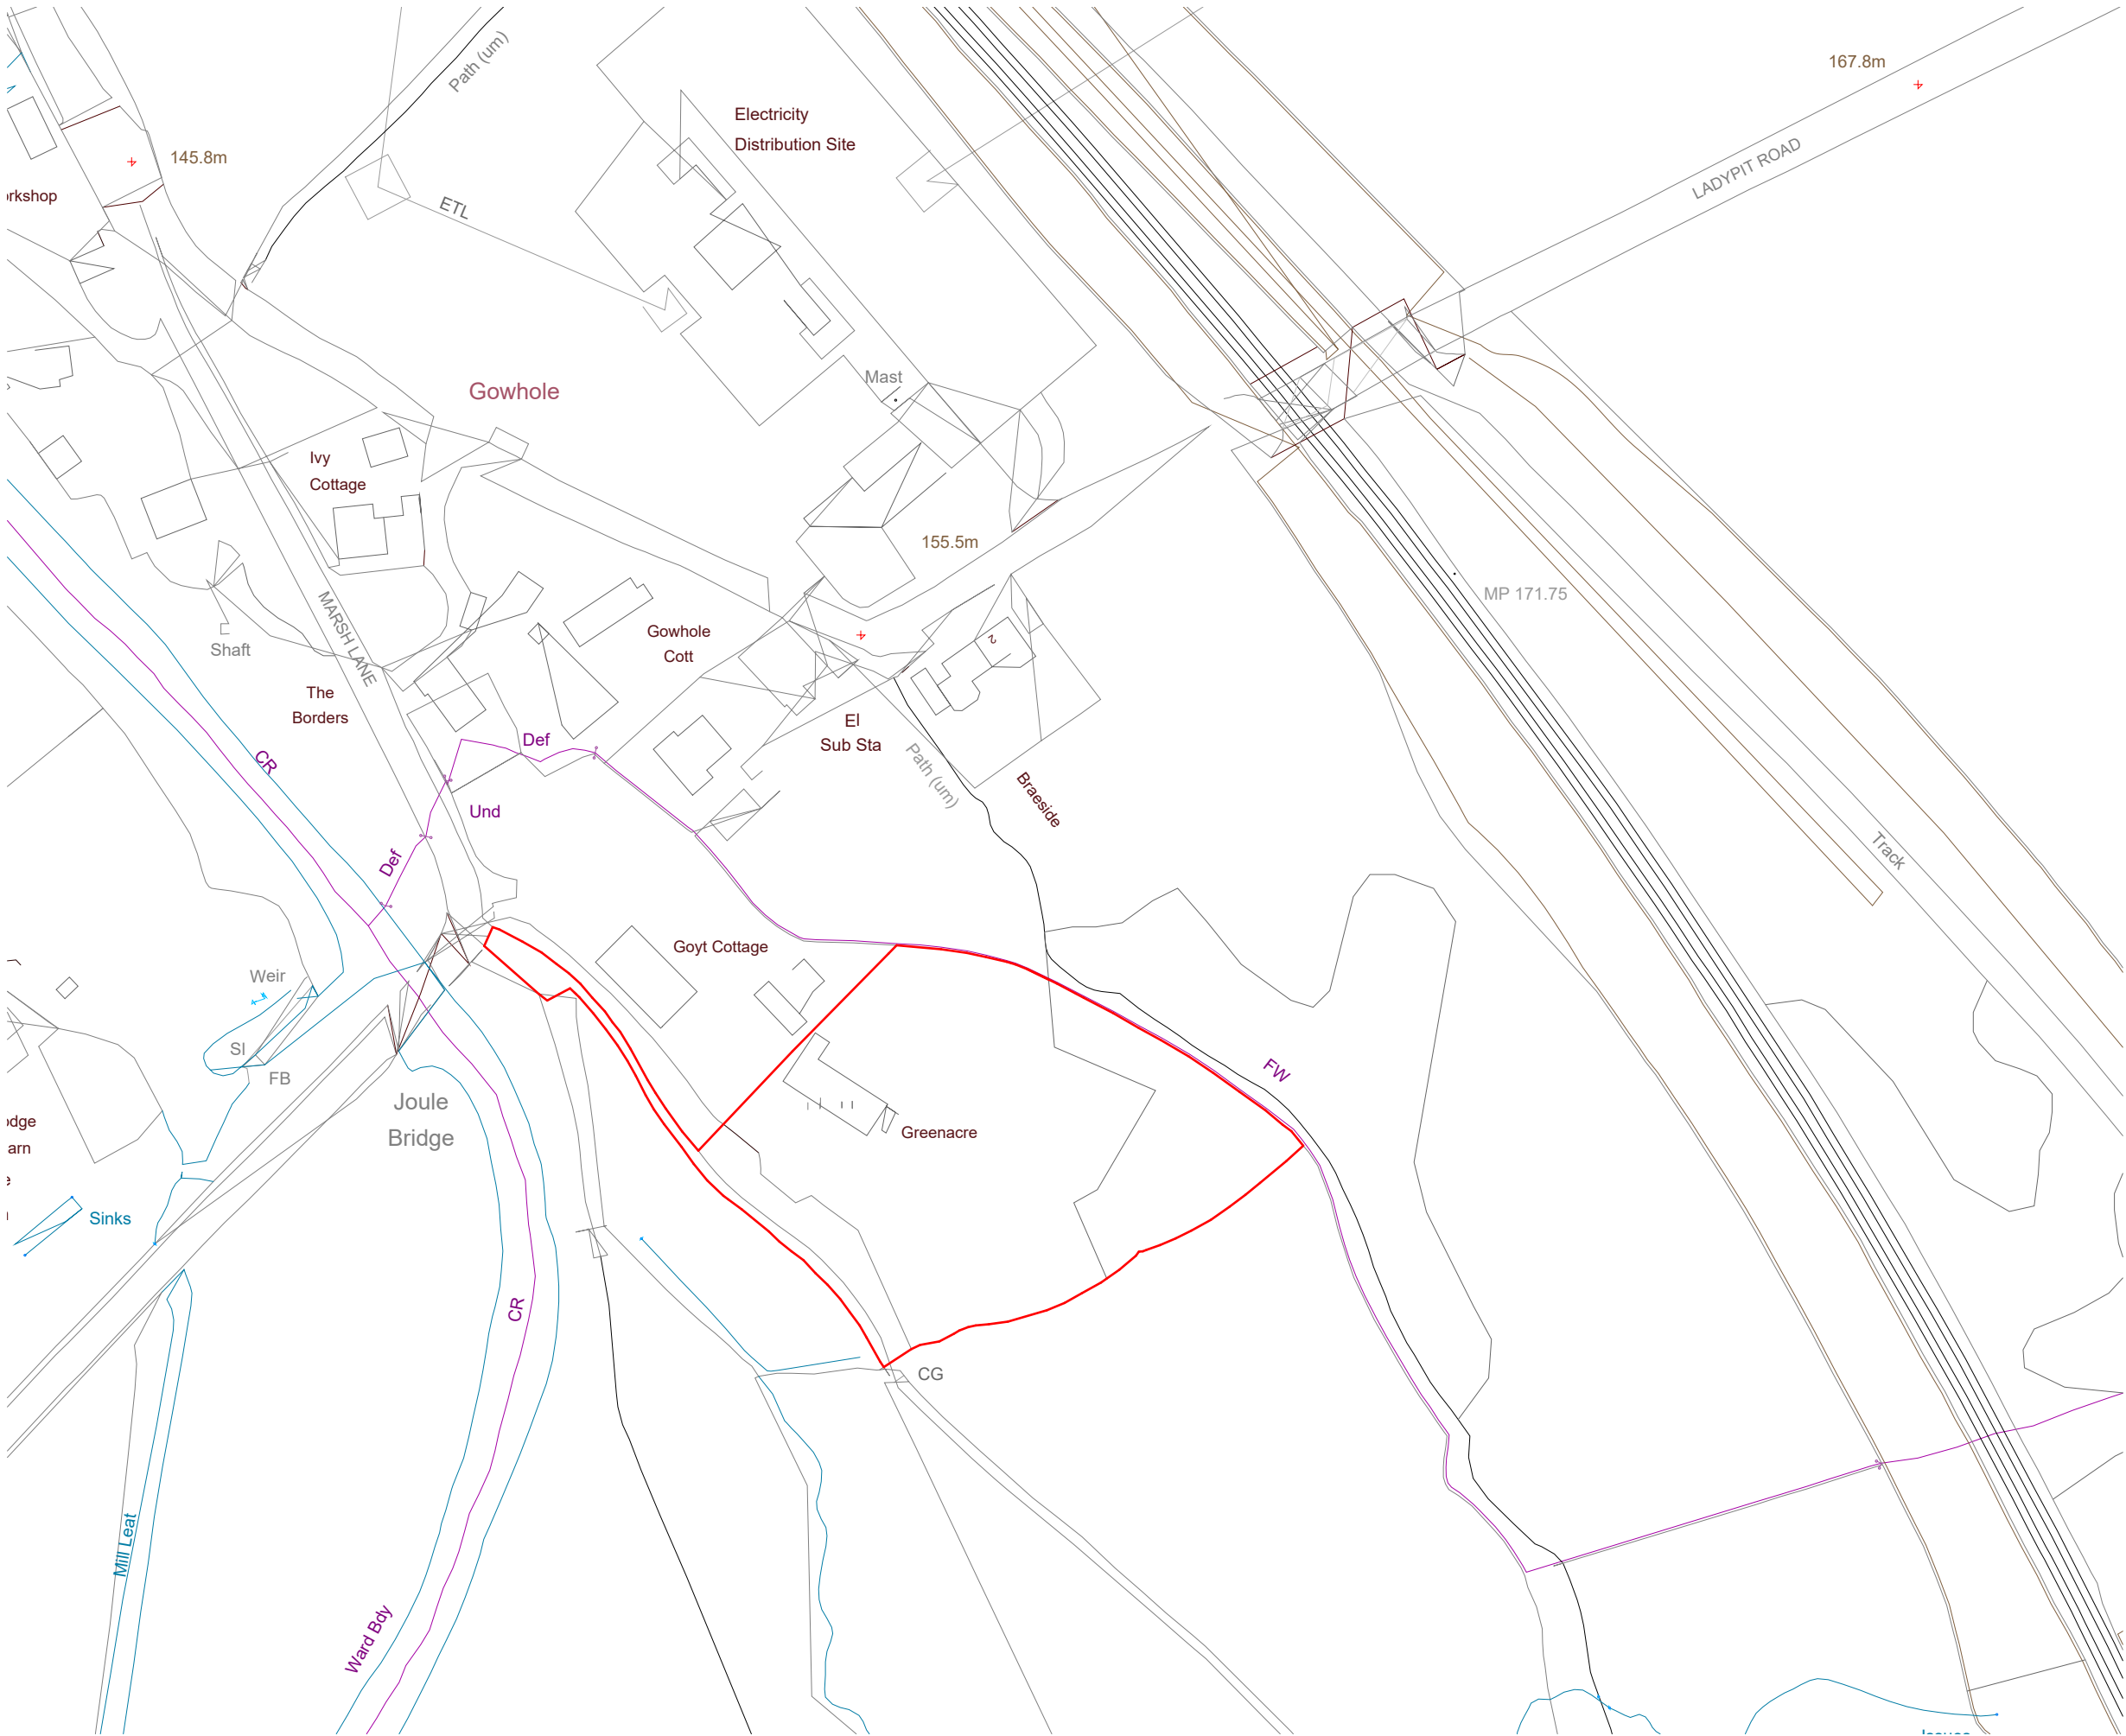


Responsibility is not accepted for errors made by others in scaling from this drawing.
All construction information should be taken from figured dimensions only.

GENERAL NOTES

- All dimensions indicative as surveyed on site.
- Contractor to verify site dimensions, ownership boundary and services before commencing works.

DRAWING KEY

Site Boundary

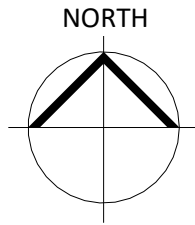

S4	PL02	18/07/24	Stage 3 Drawing Issue - Site boundary line extended to public highway and headroom sections added as per LPA request.
S4	PL01	10/06/24	Stage 3 Drawing Issue
S4	P01	10/03/24	Stage 1 Drawing Issue
STATUS	REV	DATE	DESCRIPTION

CLIENT	REVISED BY
Padraig Davern	PS
	CHECKED BY
	SH
	ORIGINATOR NO
	00024

CONSULTANT



www.studiopesa.co.uk

© studio pesa LLP 2021

PROJECT
Green Acres
Gowhole, Furness Vale, SK23 7QE

DRAWING TITLE
Site Location Plan

SUITABILITY STATUS
S4 : Suitable for stage approval As indicated@A3

DRAWING USAGE: EXISTING

PROJECT - ORIGINATOR - VOLUME - LEVEL - TYPE - ROLE - NUMBER	STATUS_REVISION_CLASS
00024-SP-XX-XX-DR-A-10001	S4_PL02_XXXX

Site Plan_Location
1 : 1250