

Notes:

This drawing is under the copyright ownership of A-Tech Architectural Design Ltd and cannot be used or replicated without permission from the owner.


Scaling off this drawing should only be done for planning purposes. No construction work should be done from scaled measurements.

Hatches shown are indicative and for illustrative purposes. Setting out should be done from levels and dimensions provided.


All dimensions and levels should be checked on site prior to installations, fabrications and/or construction.



SITE LOCATION PLAN
1:50

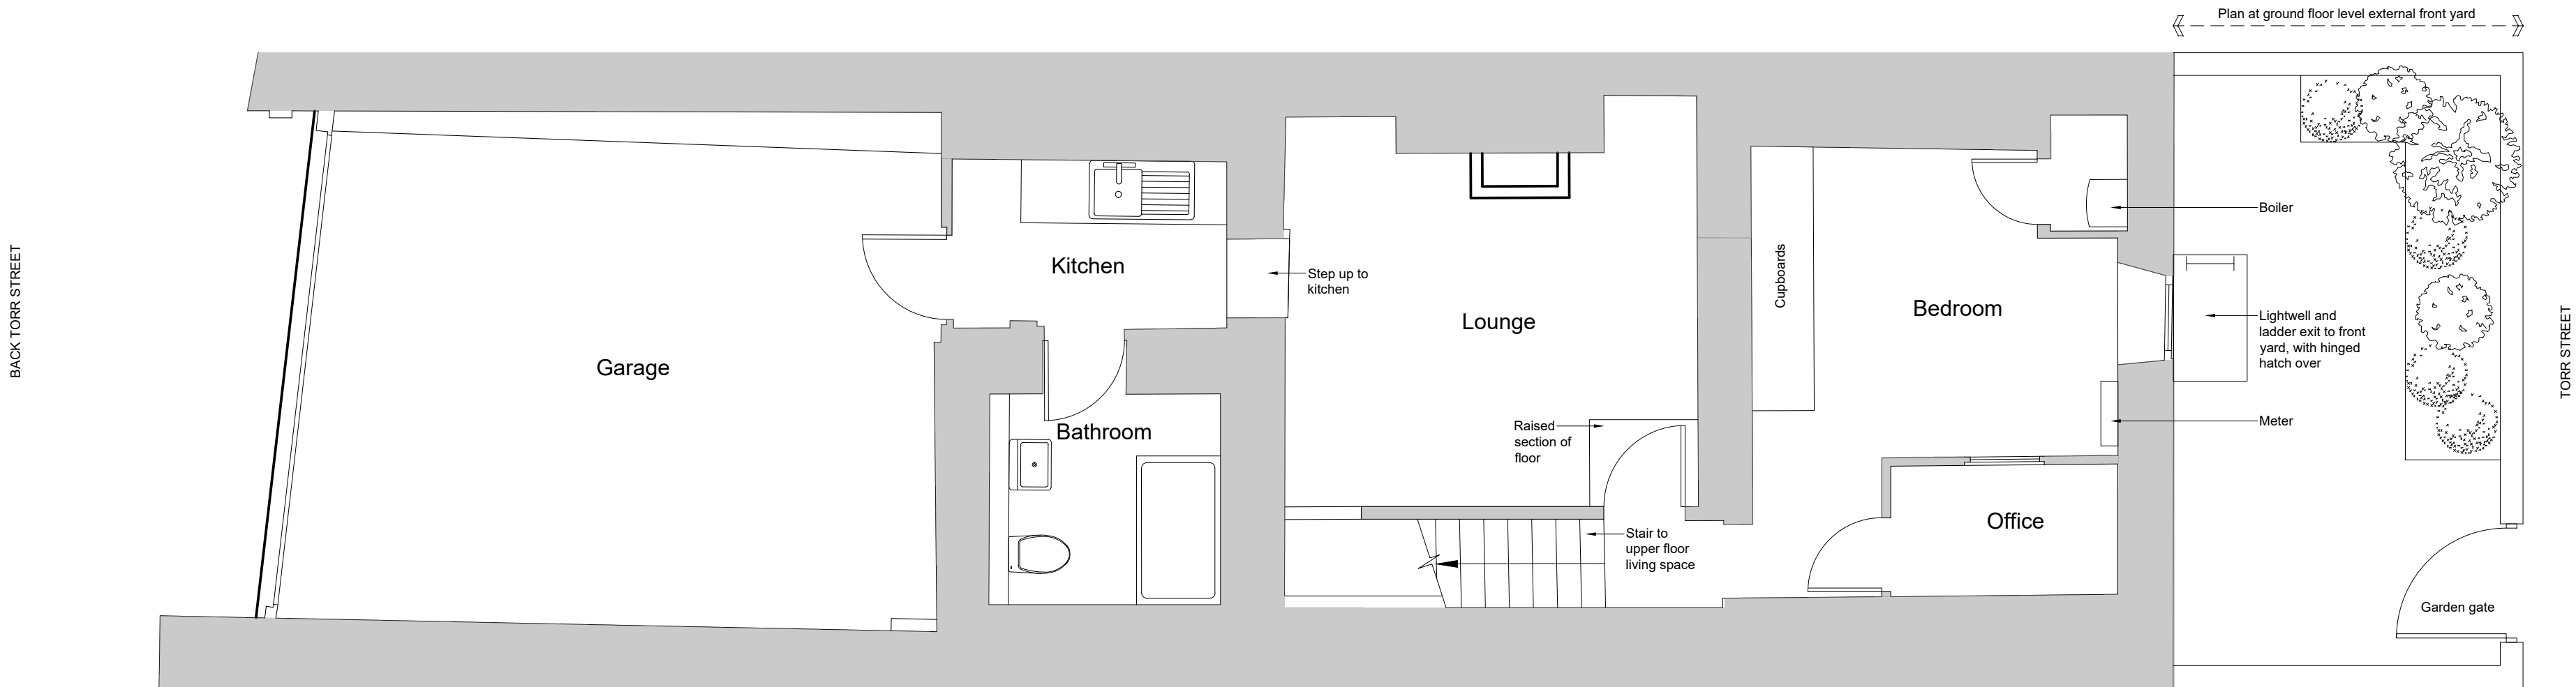

FLOOR PLAN: AS EXISTING
1:50

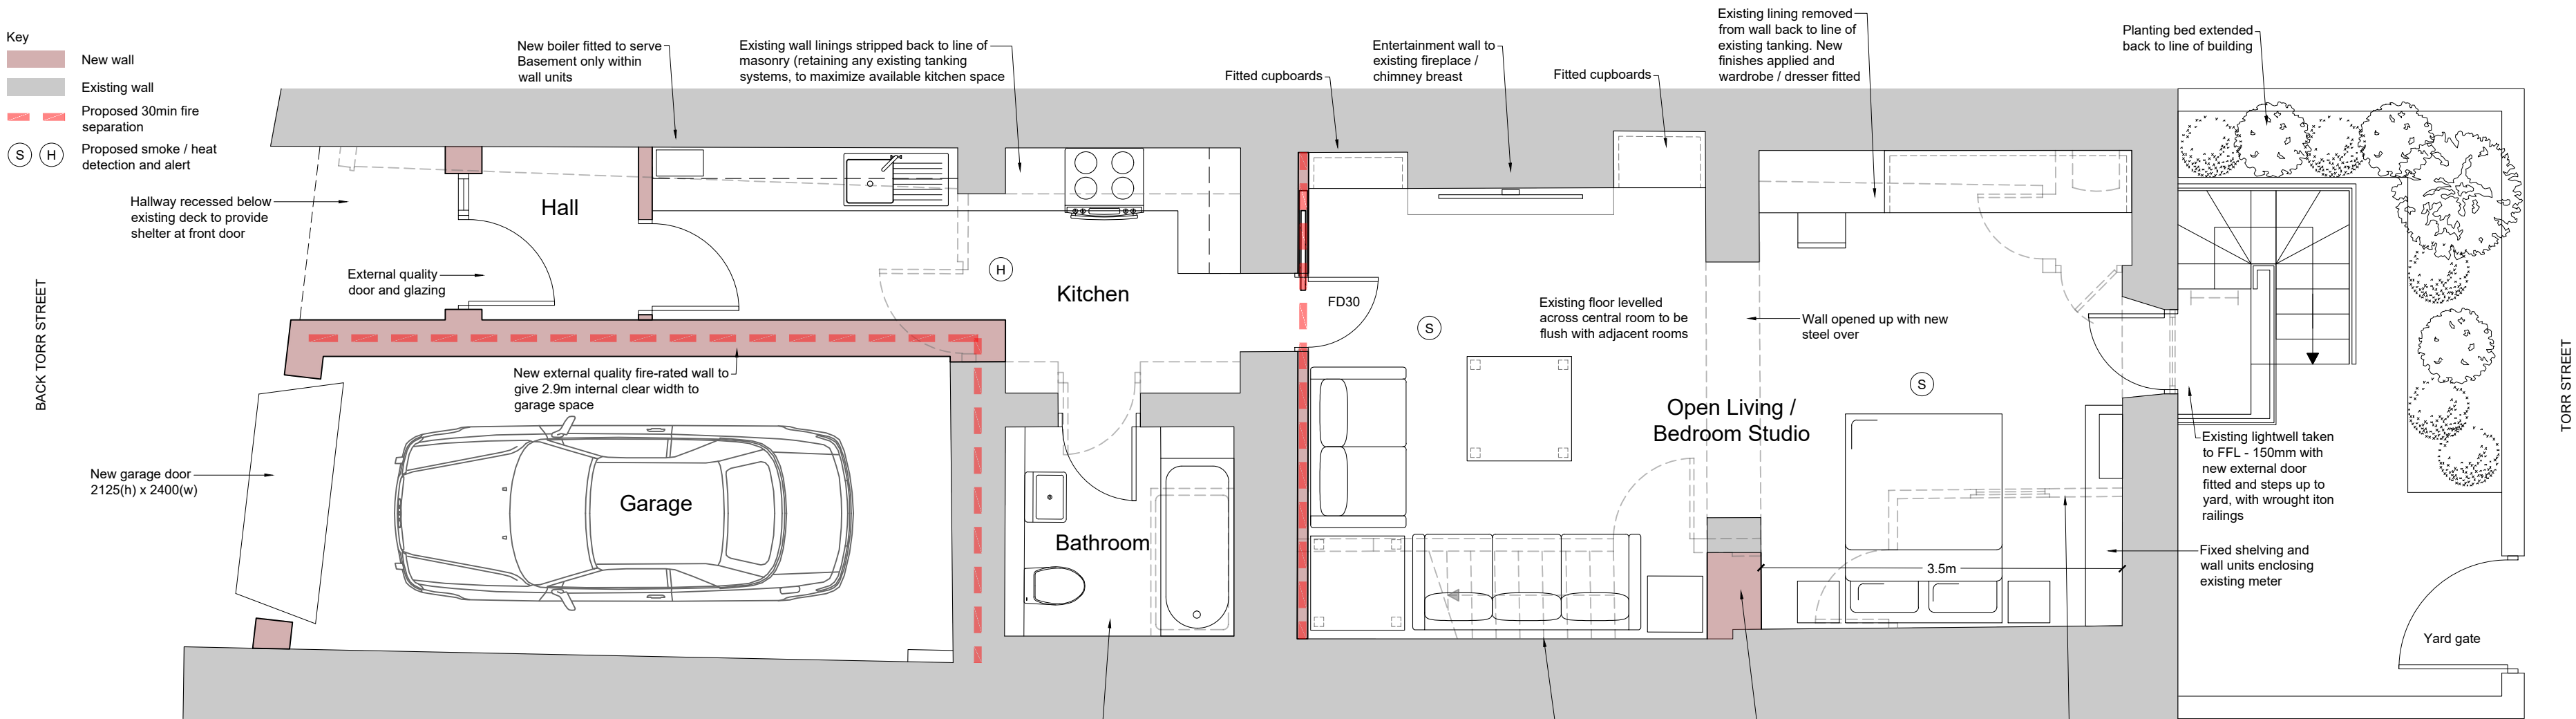

FLOOR PLAN: AS PROPOSED
1:50

P01	Initial issue	AF	26.02.25
Rev	Description	By	Date

A-Tech
Architectural Design Ltd

Tideswell Community Hall
Church lane, Tideswell
Derbyshire
SK17 8PD

Email: info@a-tech.studio
Tel: 01298 601400
Web: www.a-tech.studio

Client:	Mr. M. Bennison		
Project:	6 Torr Street Buxton Basement Refurbishment		
Drawing:	Existing and Proposed Plans		

Project	Author	Volume	Level	Type	Role	Drg.Number
24021	- XX - XX - XX - XX - X - 41001					

Status	S0	INITIAL STATUS	
Revision	P01	PRELIMINARY	

Scale	Drawn	Date
1:50	AF	26.02.25
Sheet	Checked	A-Tech Job No.
A2	-	24021