



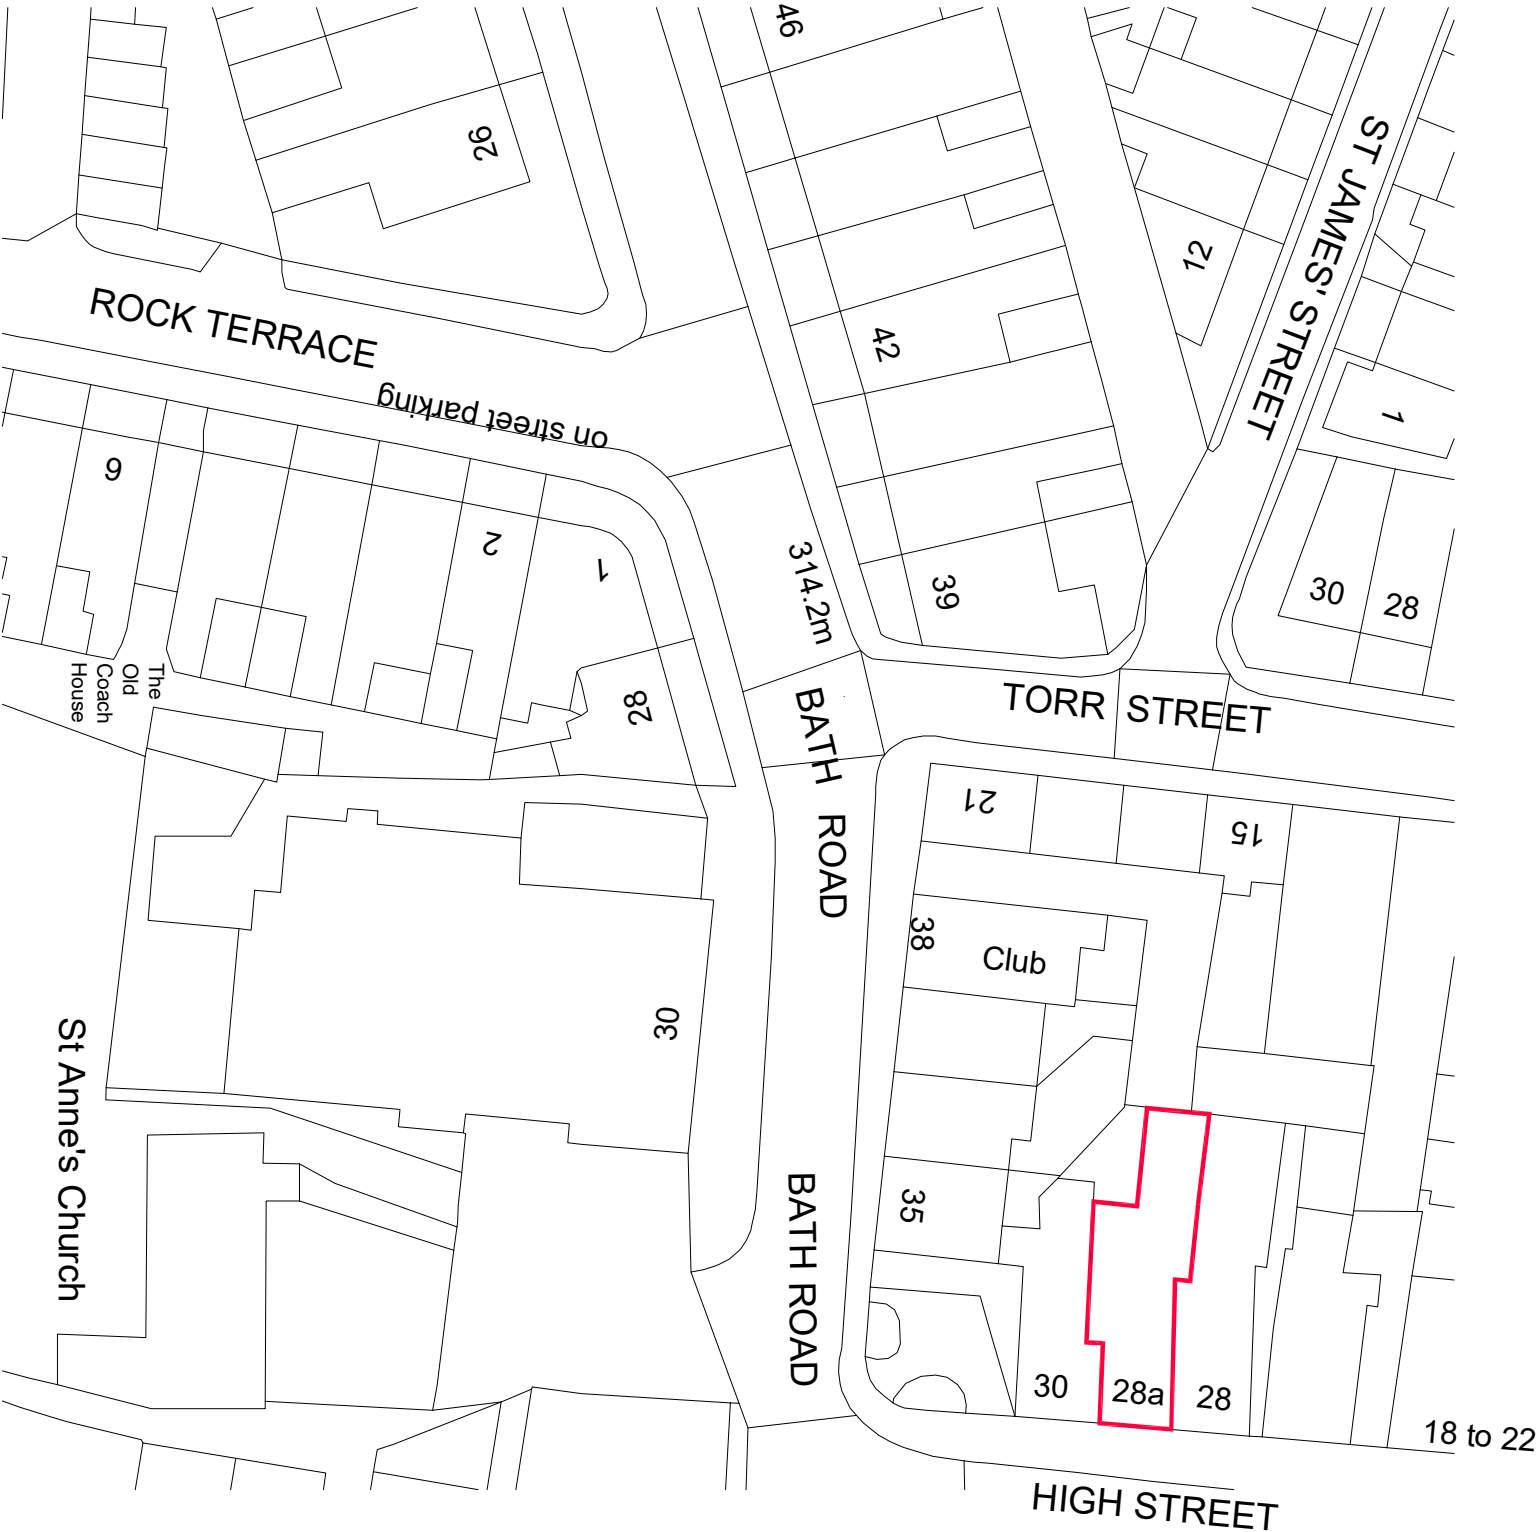

Existing and Proposed site plan

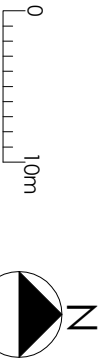

REVISIONS			
DRAWN	FW	SCALE	AREA
DATE	Feb 25	1:500	SQ.M. SQ.FT.
PROJECT Window alterations, Proposed signage and Proposed mixed use E/bj / SG			
CLIENT Mr. S. Mohammedi			
TITLE Existing and Proposed site plan			