


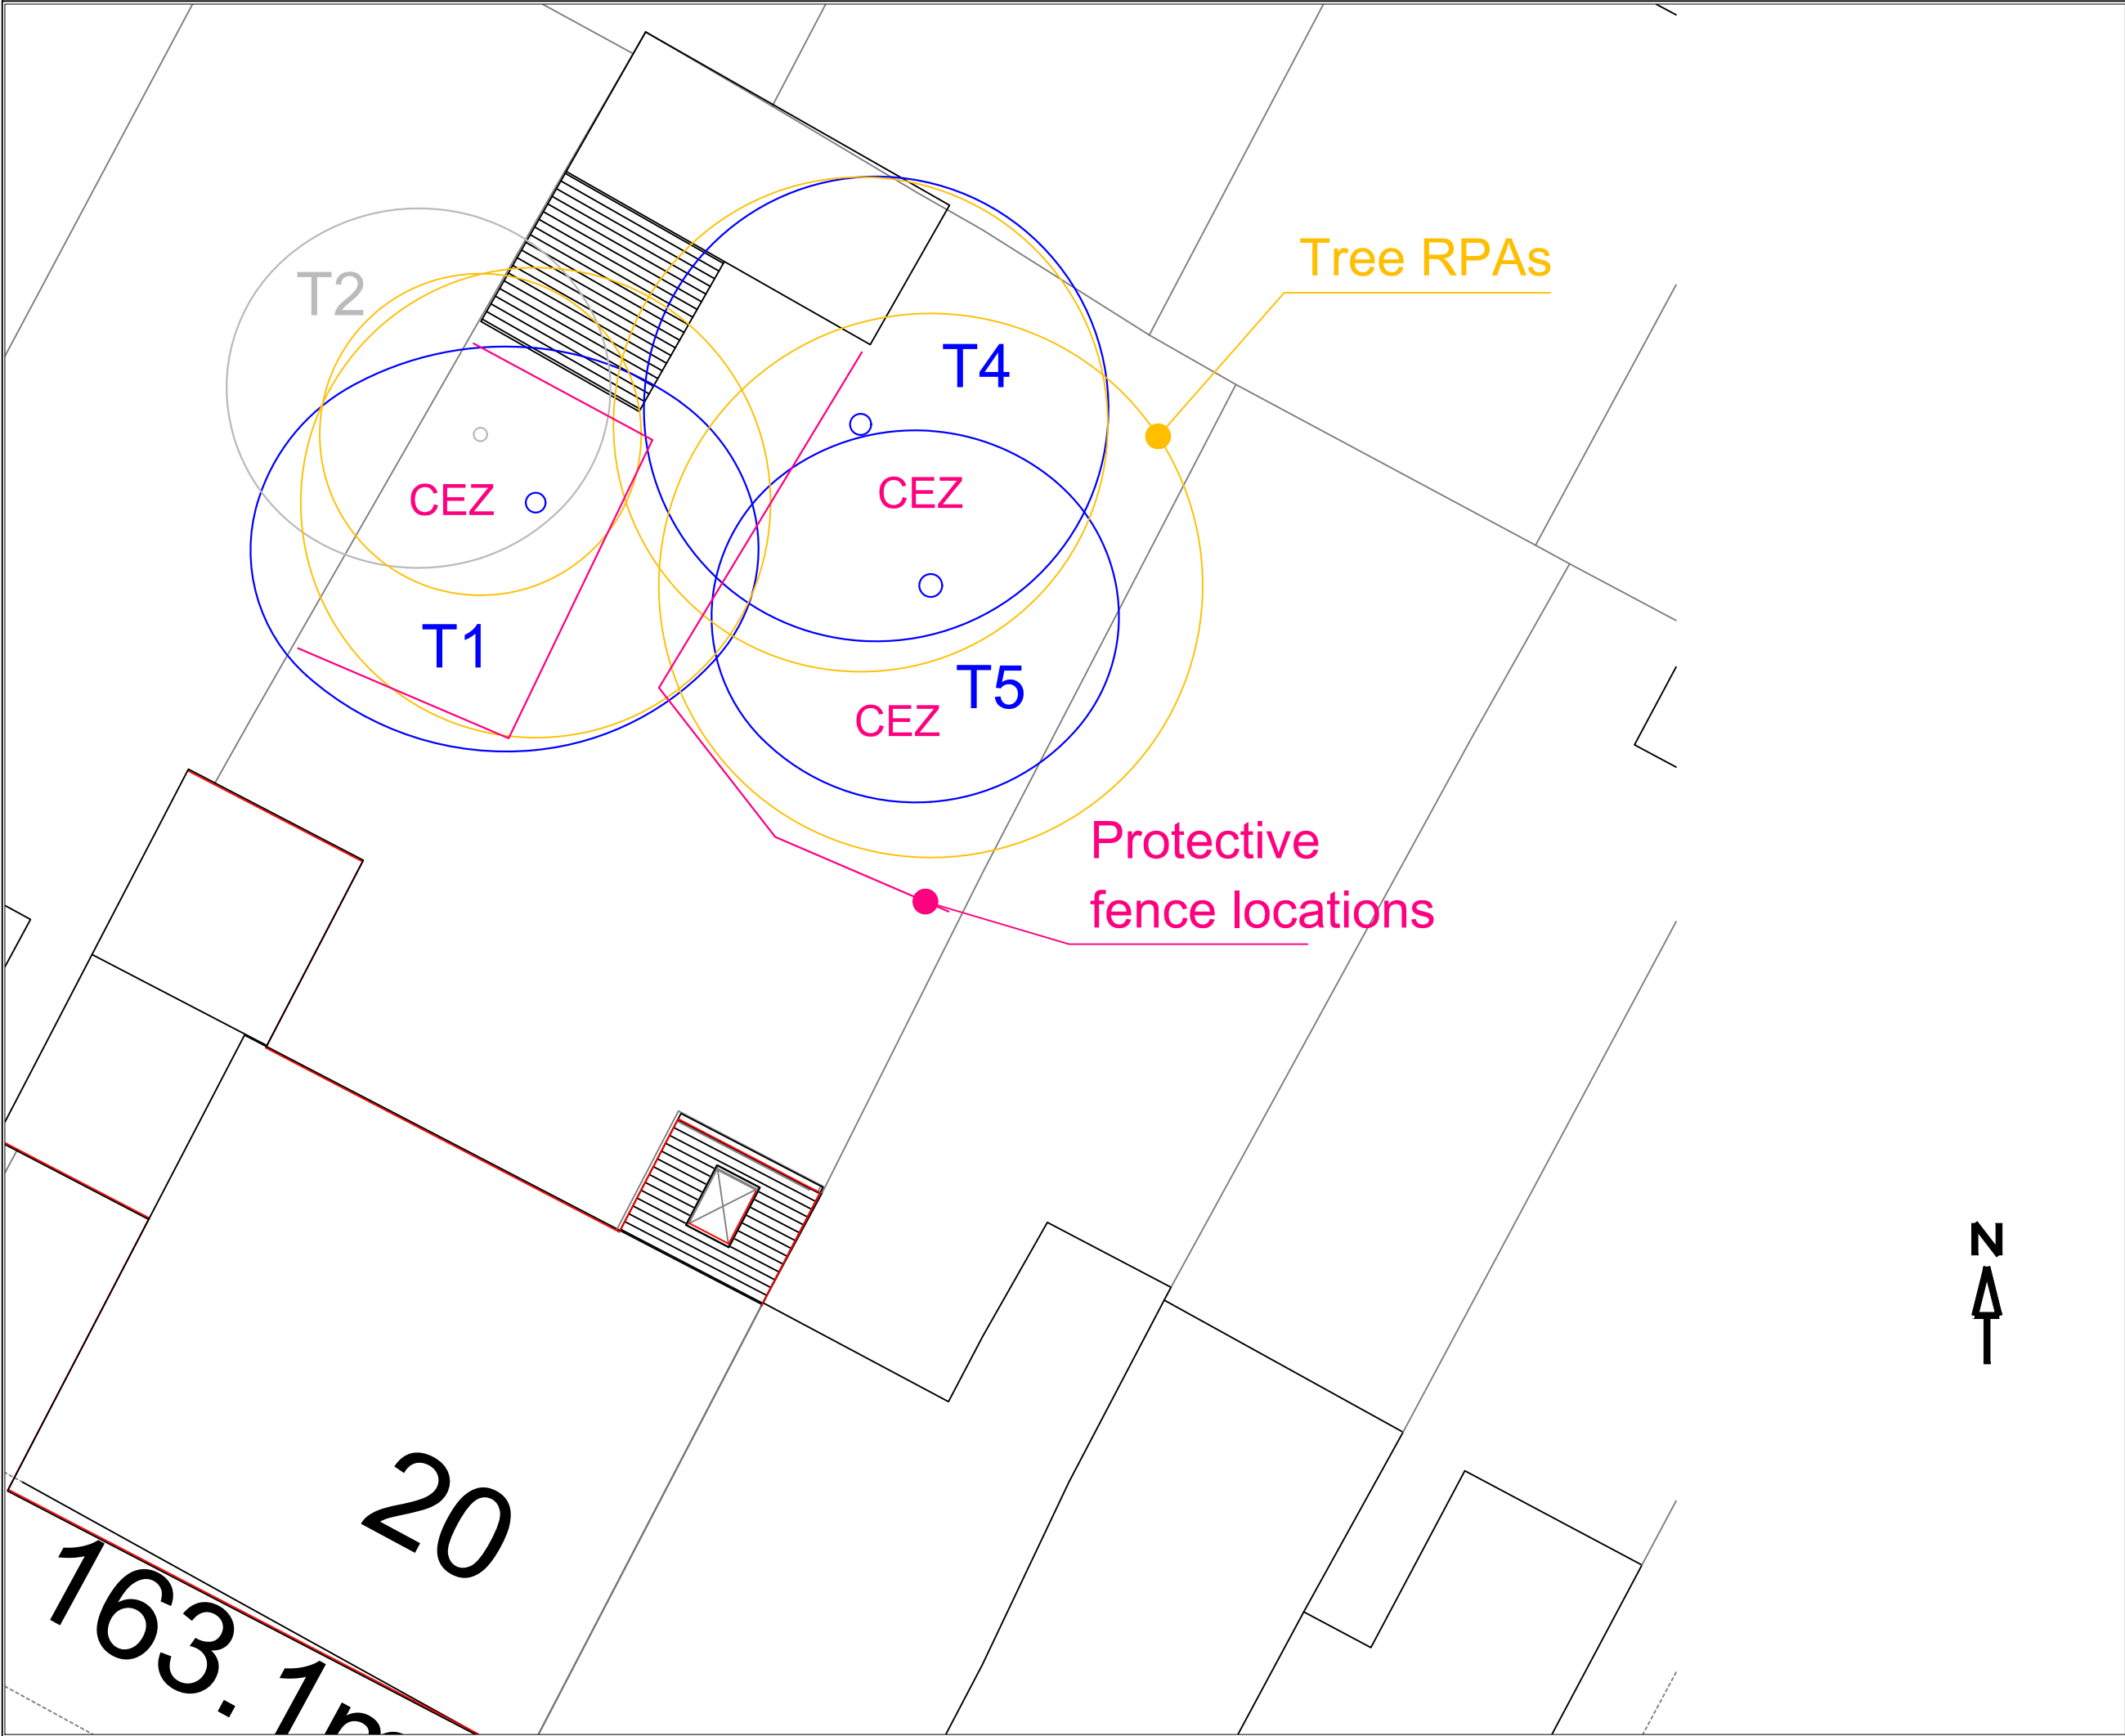

 **Category A Tree**
Trees of high quality with an estimated remaining life expectancy of at least 40 years

 **Category B Tree**
Trees of moderate quality with an estimated remaining life expectancy of at least 20 years

 **Category C Tree**
Trees of low quality with an estimated remaining life expectancy of at least 10 years, or young trees with a stem diameter below 150mm

 **Category U Tree**
Trees in such a condition that they cannot realistically be retained as living trees in the context of the current land use for longer than 10 years

 **RPA**
Calculated root protection area (RPA), depicted as a measured radius around a tree that should remain undisturbed during demolition and construction activity, a construction exclusion zone (CEZ)

 **CEZ**
Protective fencing location

Client:

Mr Craggs

Project:
20 Fitzalan Street,
Glossop
SK13 7DL

Dwg No: RTS/18032025/TPP 002

Date: 18/03/2025

Scale: 1:100 Size: A3

Rowbottom's Tree Services Ltd
Cheddleton Lodge, West Road,
Prestwich, Manchester, M25 3FB
Tel: 07778 277200
www.rowbottoms.co.uk
email:
bill@rowbottoms-tree-services.co.uk