

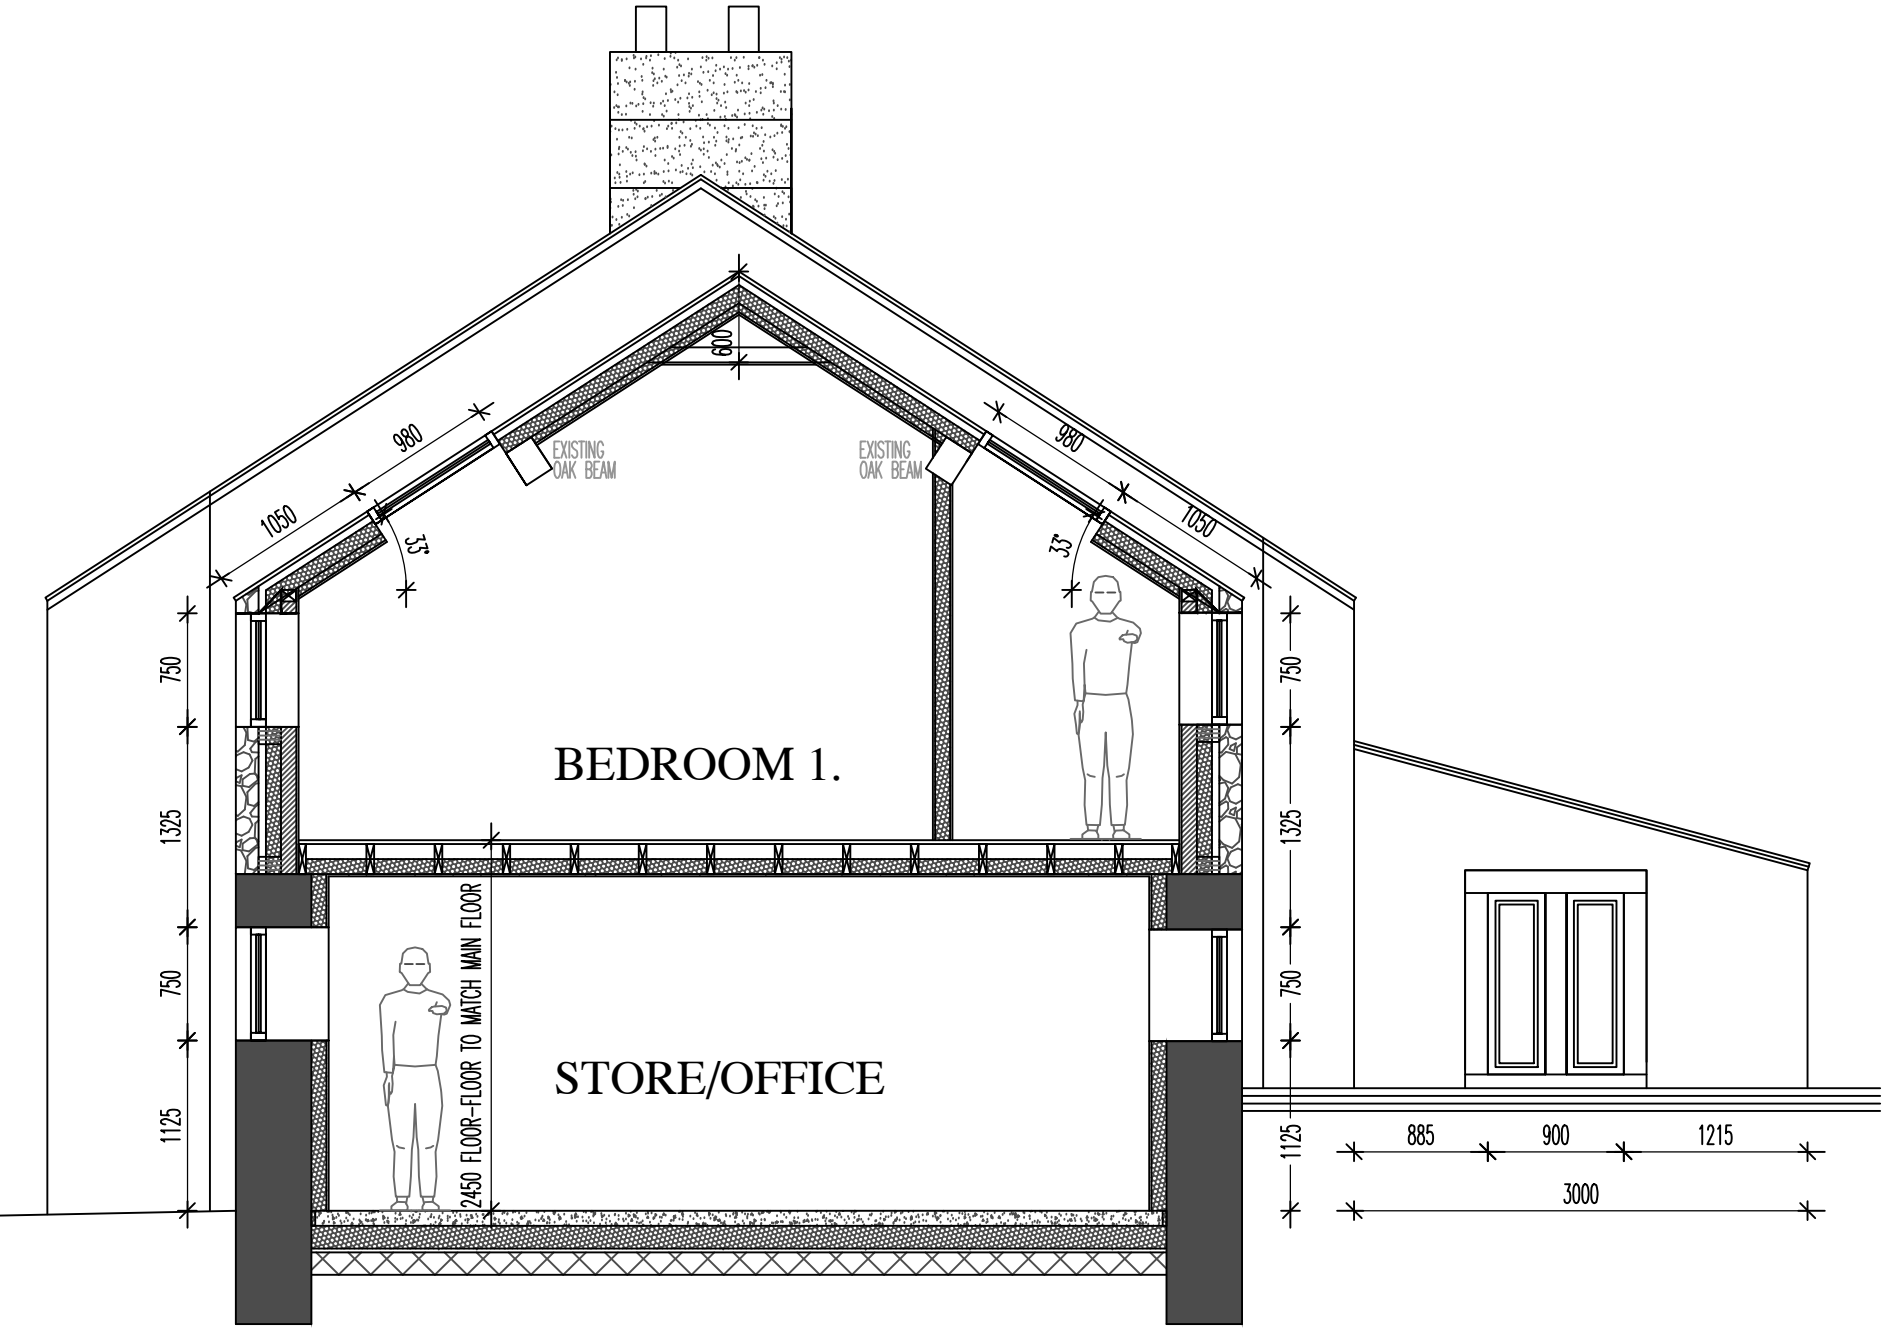


SECTION TO MAIN BEDROOM 1 - 1:50

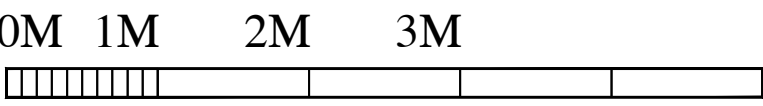


SECTION TO BEDROOM 2 - 1:50

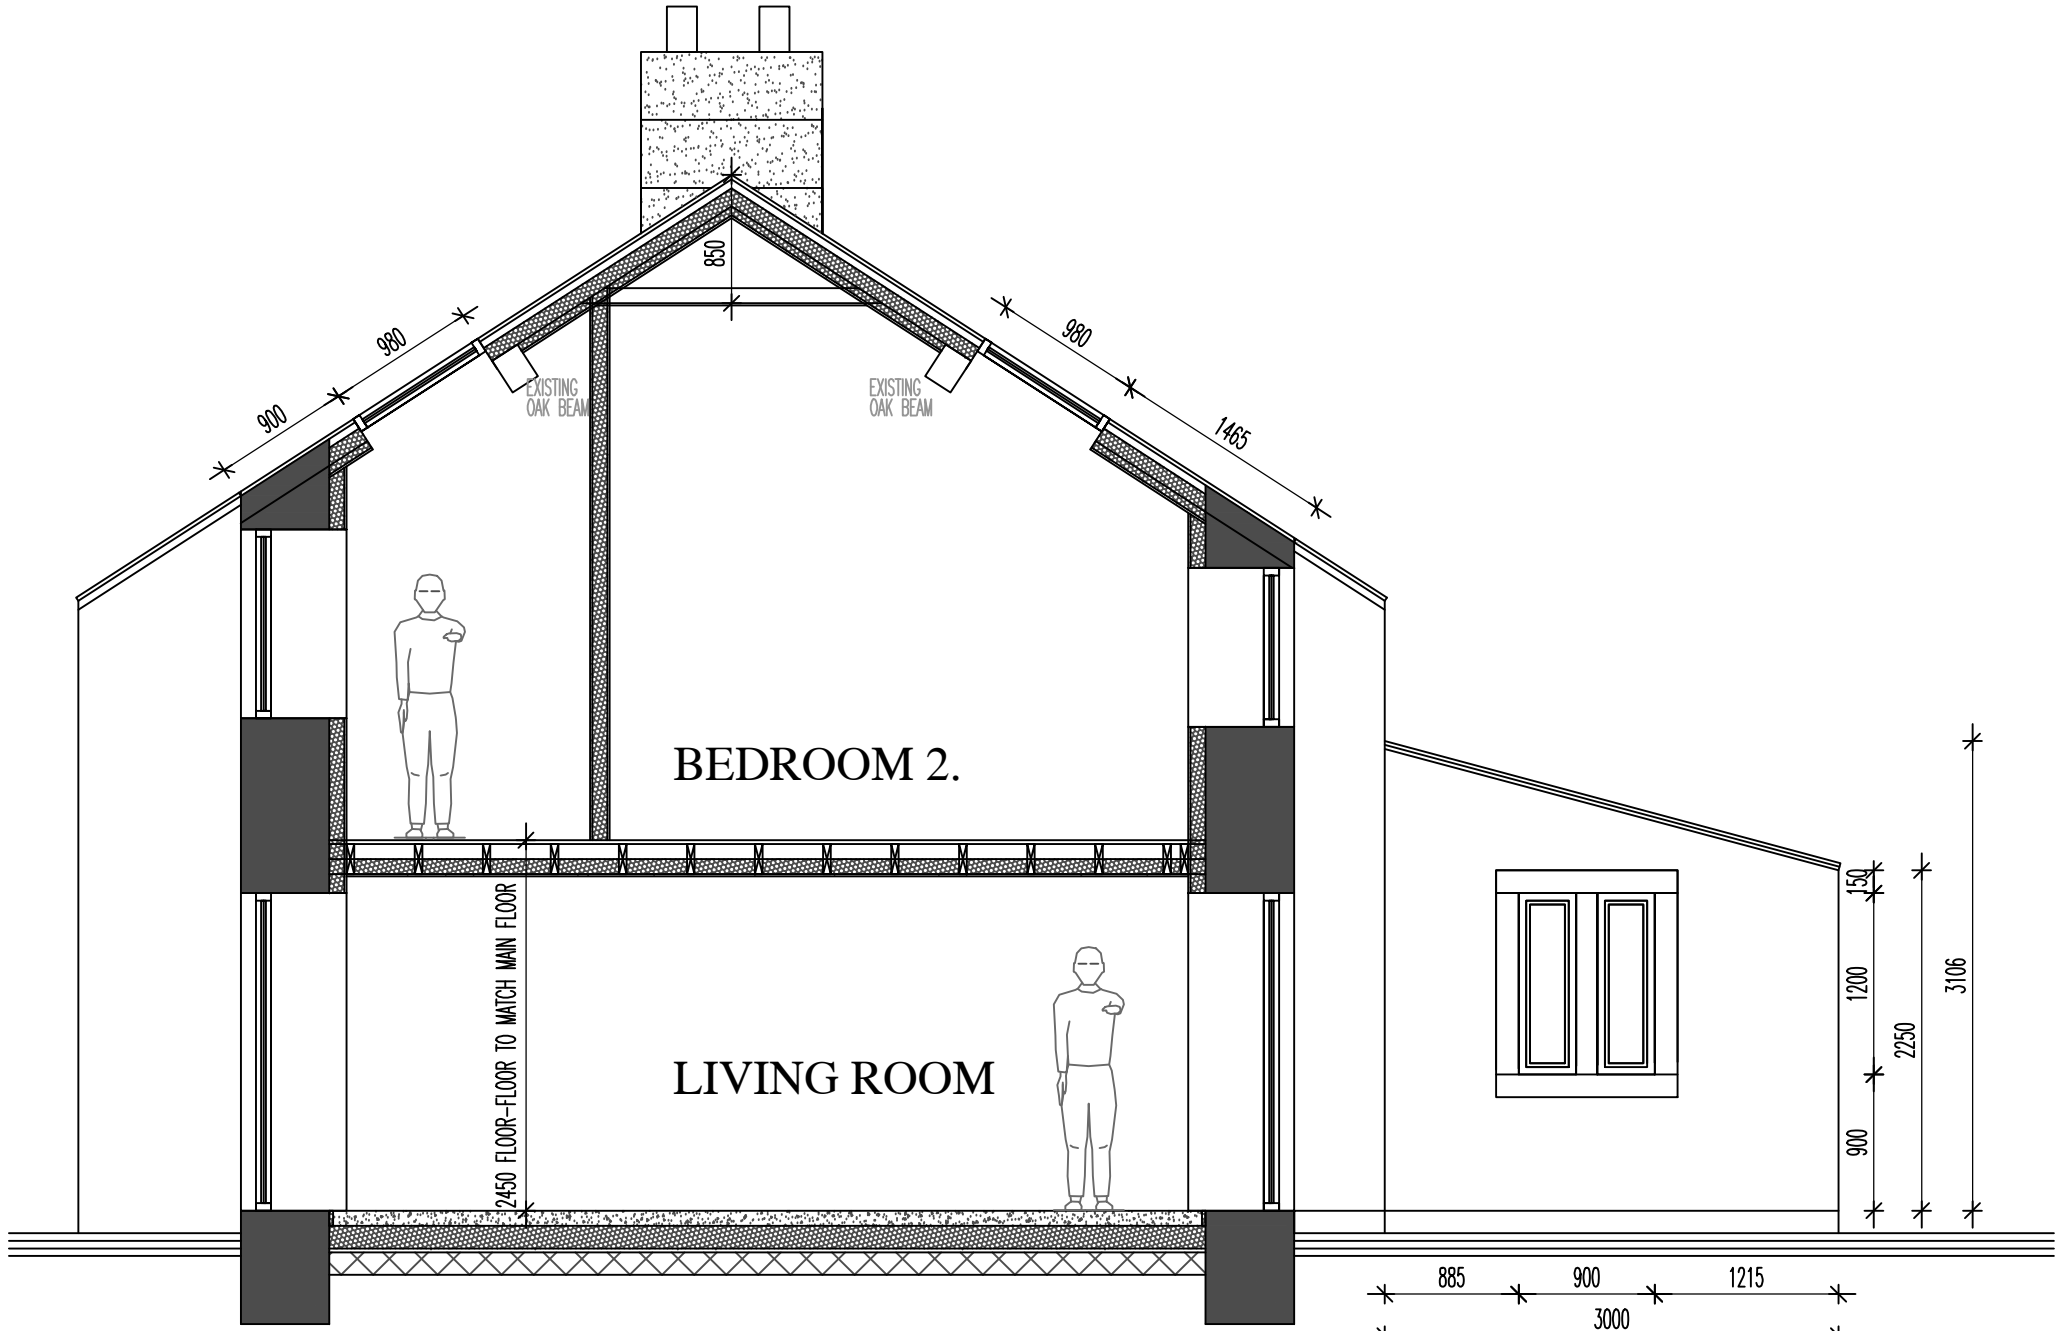


SECTION TO PORCH - 1:50



SECTION TO BEDROOM 3 - 1:50

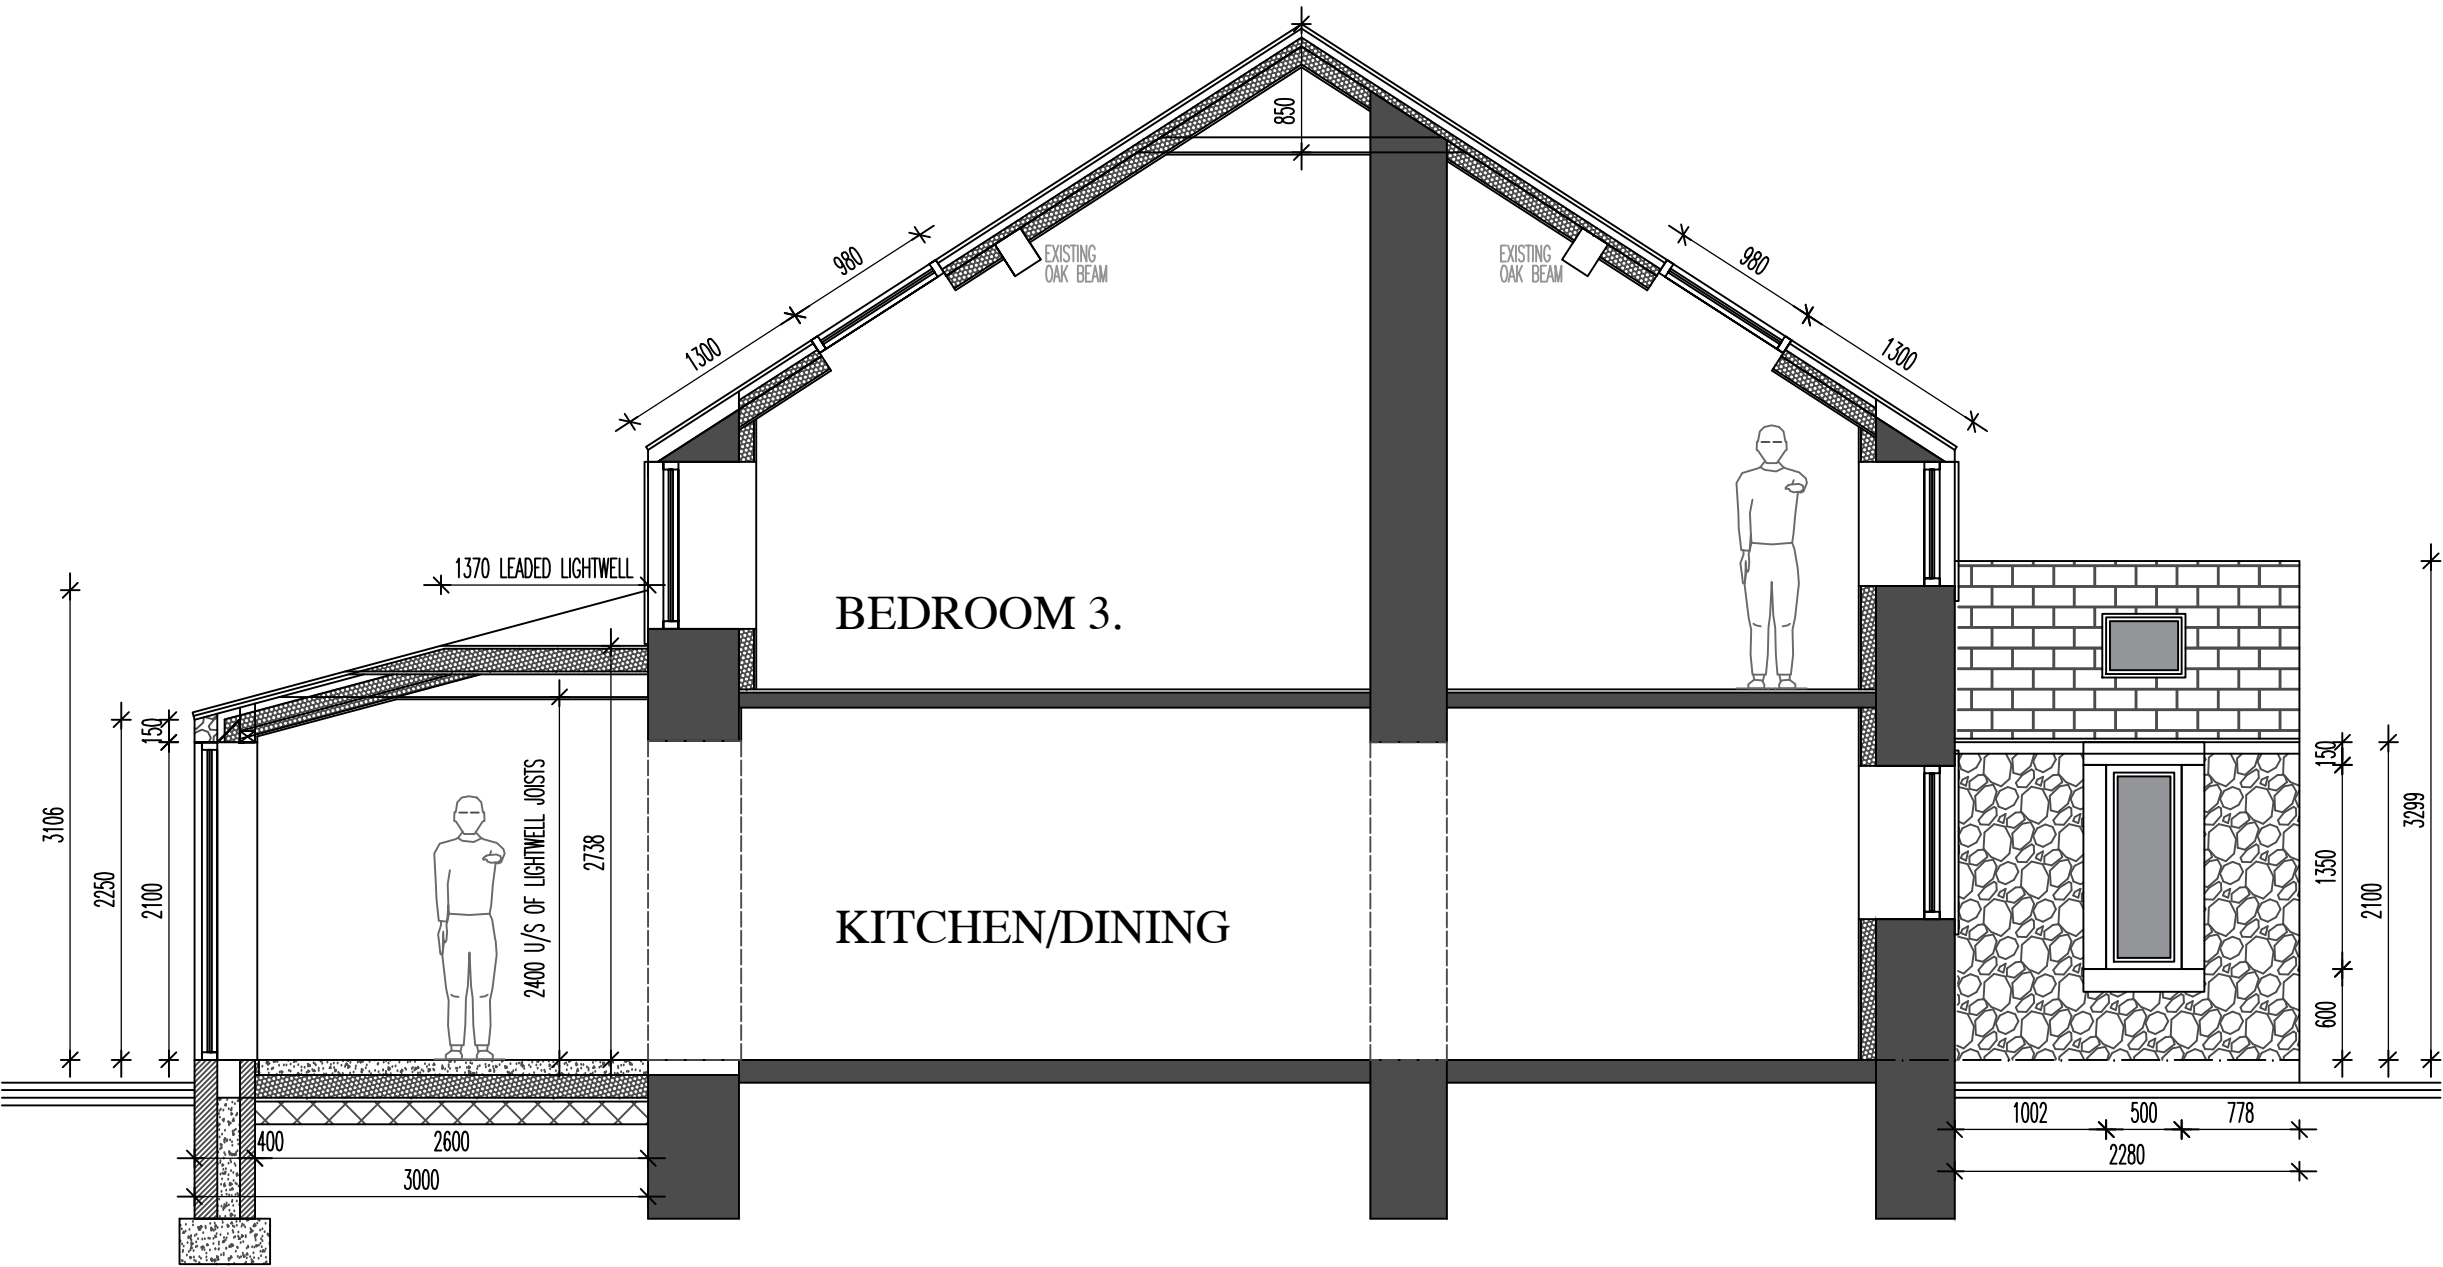

SECTION TO BEDROOM 4 - 1:50

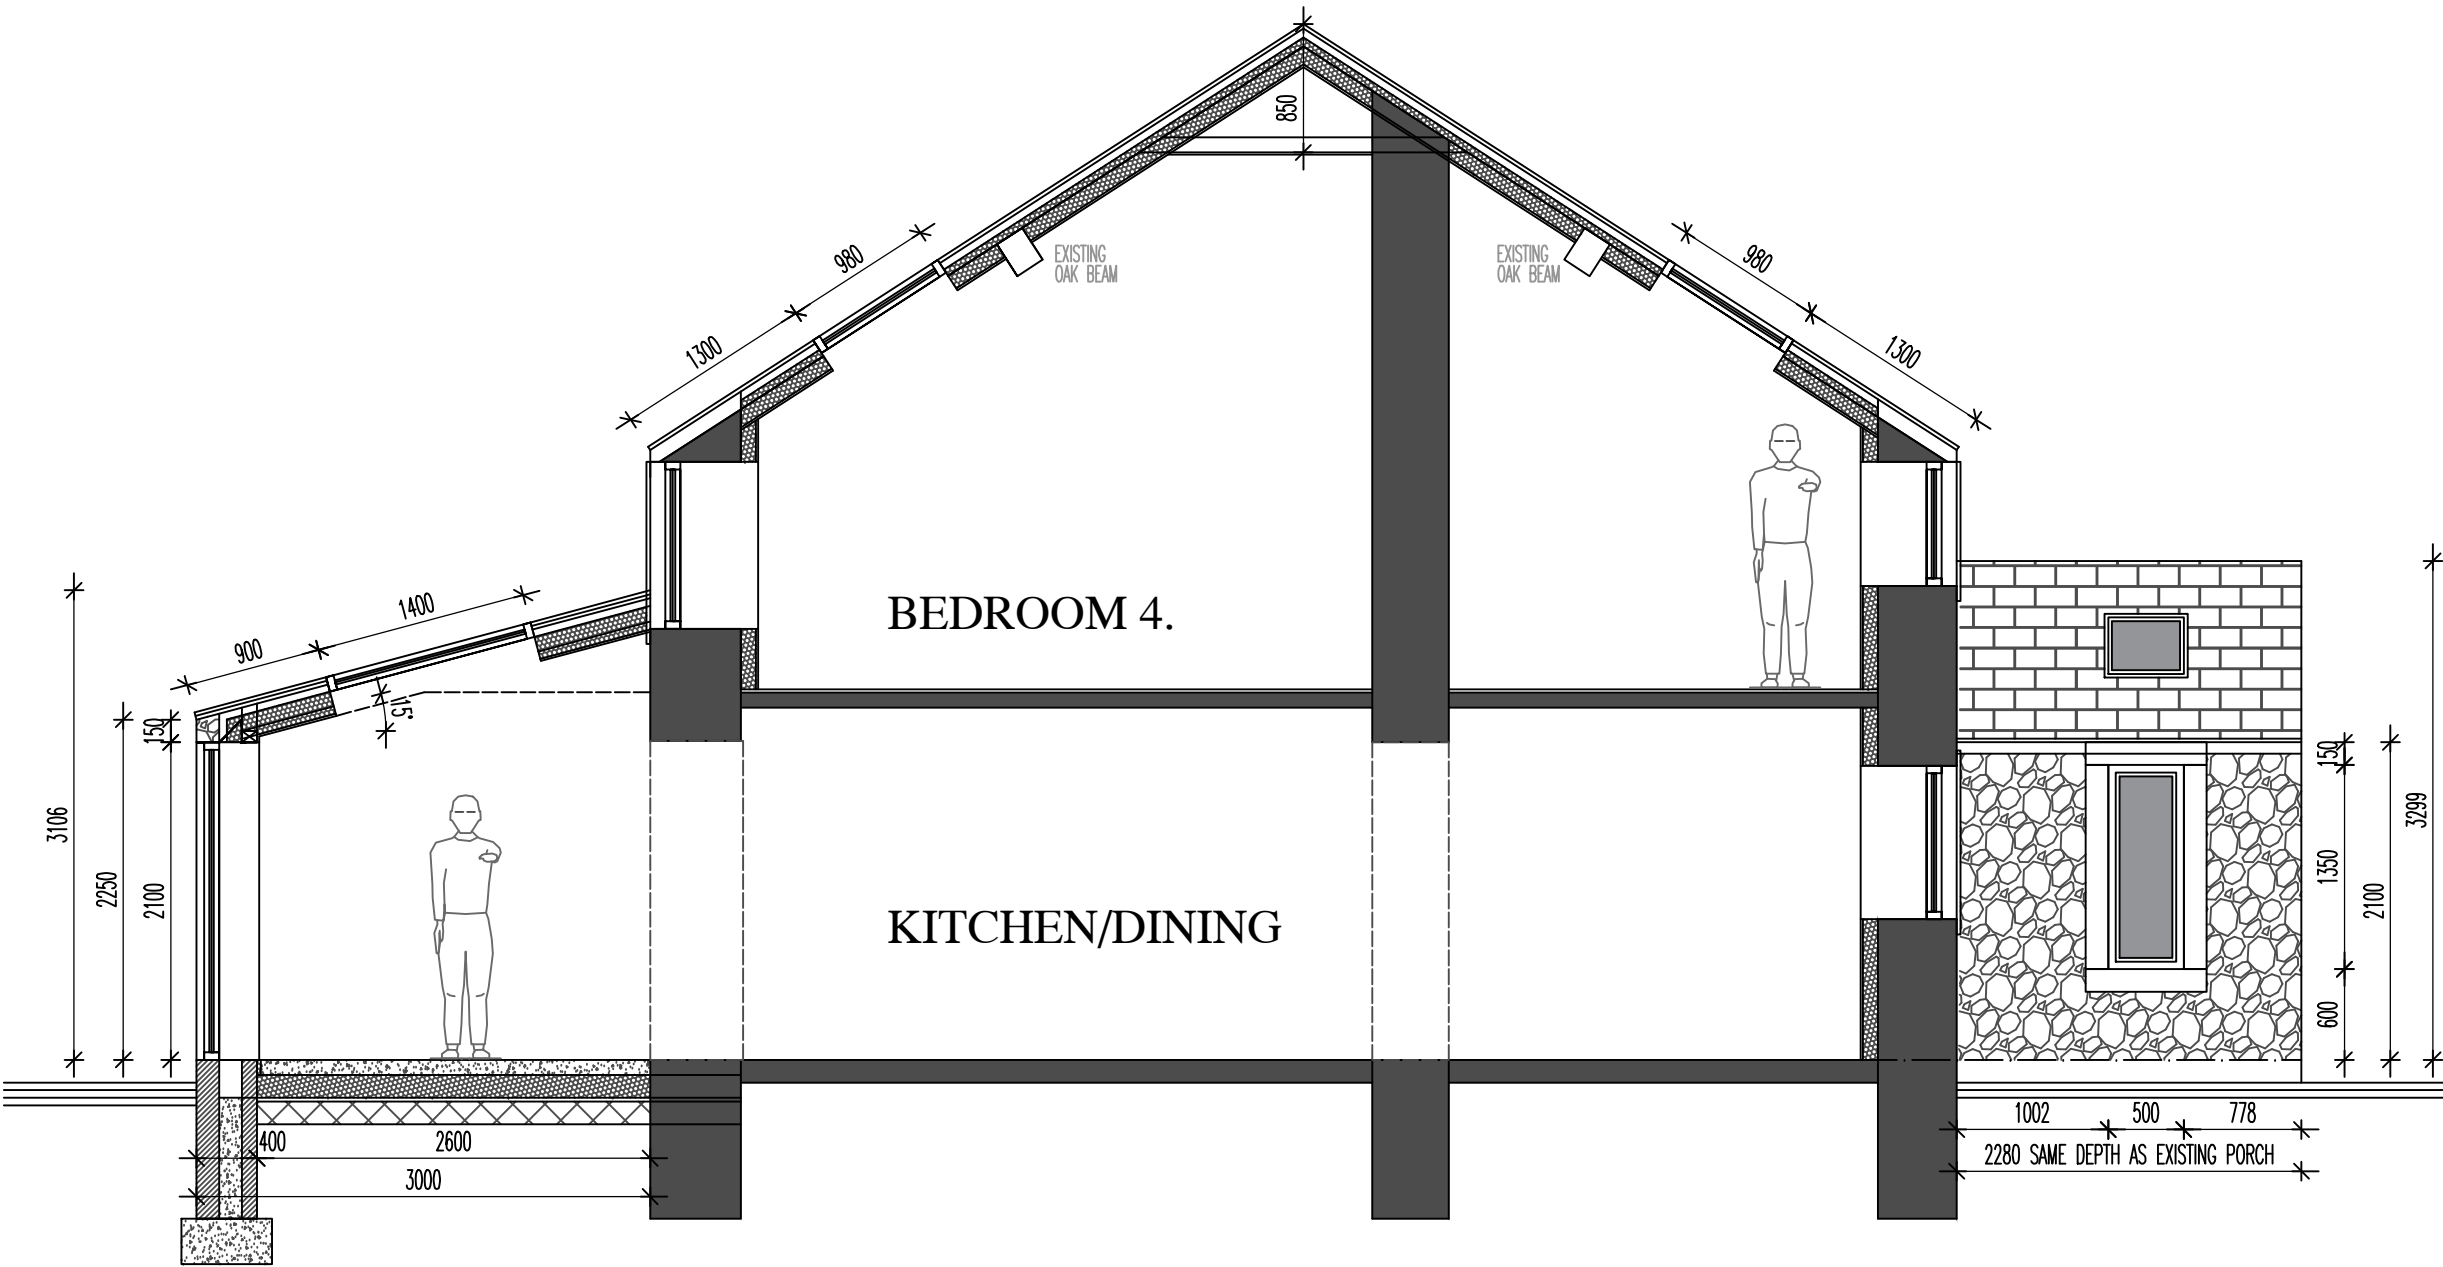

OAK HOUSE FARMHOUSE 1:50
OAK HOUSE, LODES LANE


REVISIONS:
OAK HOUSE
LODES LANE
SMALLDALE

SCALE: 1:50
DATE: MARCH '25 / DRAWN: AJS

CHECKED: AJS
©THIS DRAWING AND THE BUILDING WORKS DEPICTED ARE THE COPYRIGHT OF AJS ARCHITECTURE
AND MAY NOT BE REPRODUCED OR AMENDED EXCEPT BY WRITTEN PERMISSION. NO LIABILITY WILL BE ACCEPTED
FOR AMENDMENTS MADE BY OTHER PERSONS.



A.J.S. ARCHITECTURE

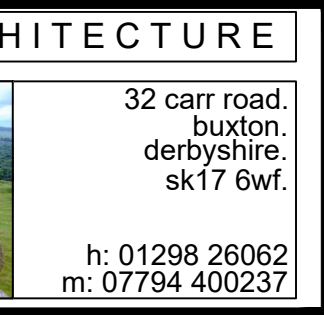

32 carr road,
buxton,
derbyshire,
sk17 6wf.
h: 01298 26062
m: 07794 400237

DRAWING No: PROPOSED 05

B REGS COMPLIANT