




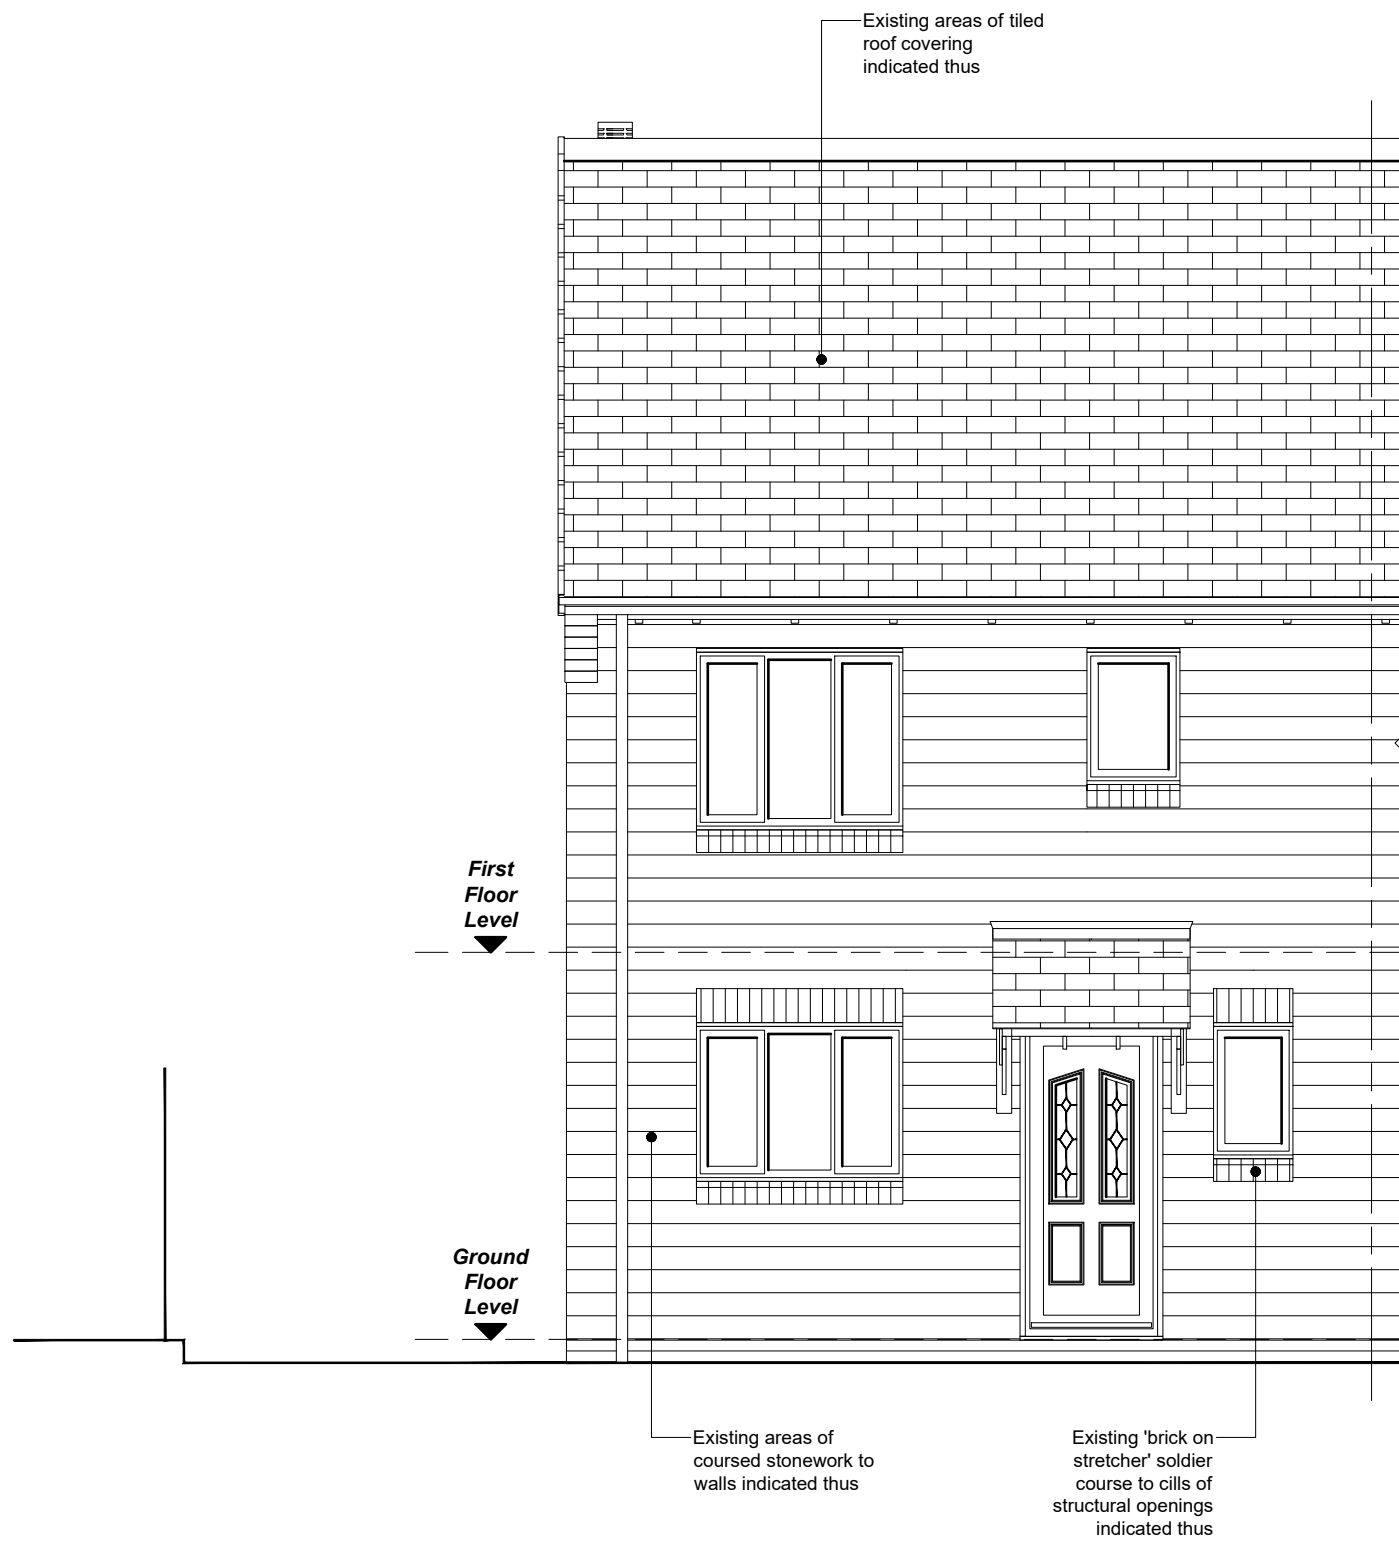


EXISTING FRONT (NORTH EASTERN) ELEVATION TO EHLINGER AVENUE

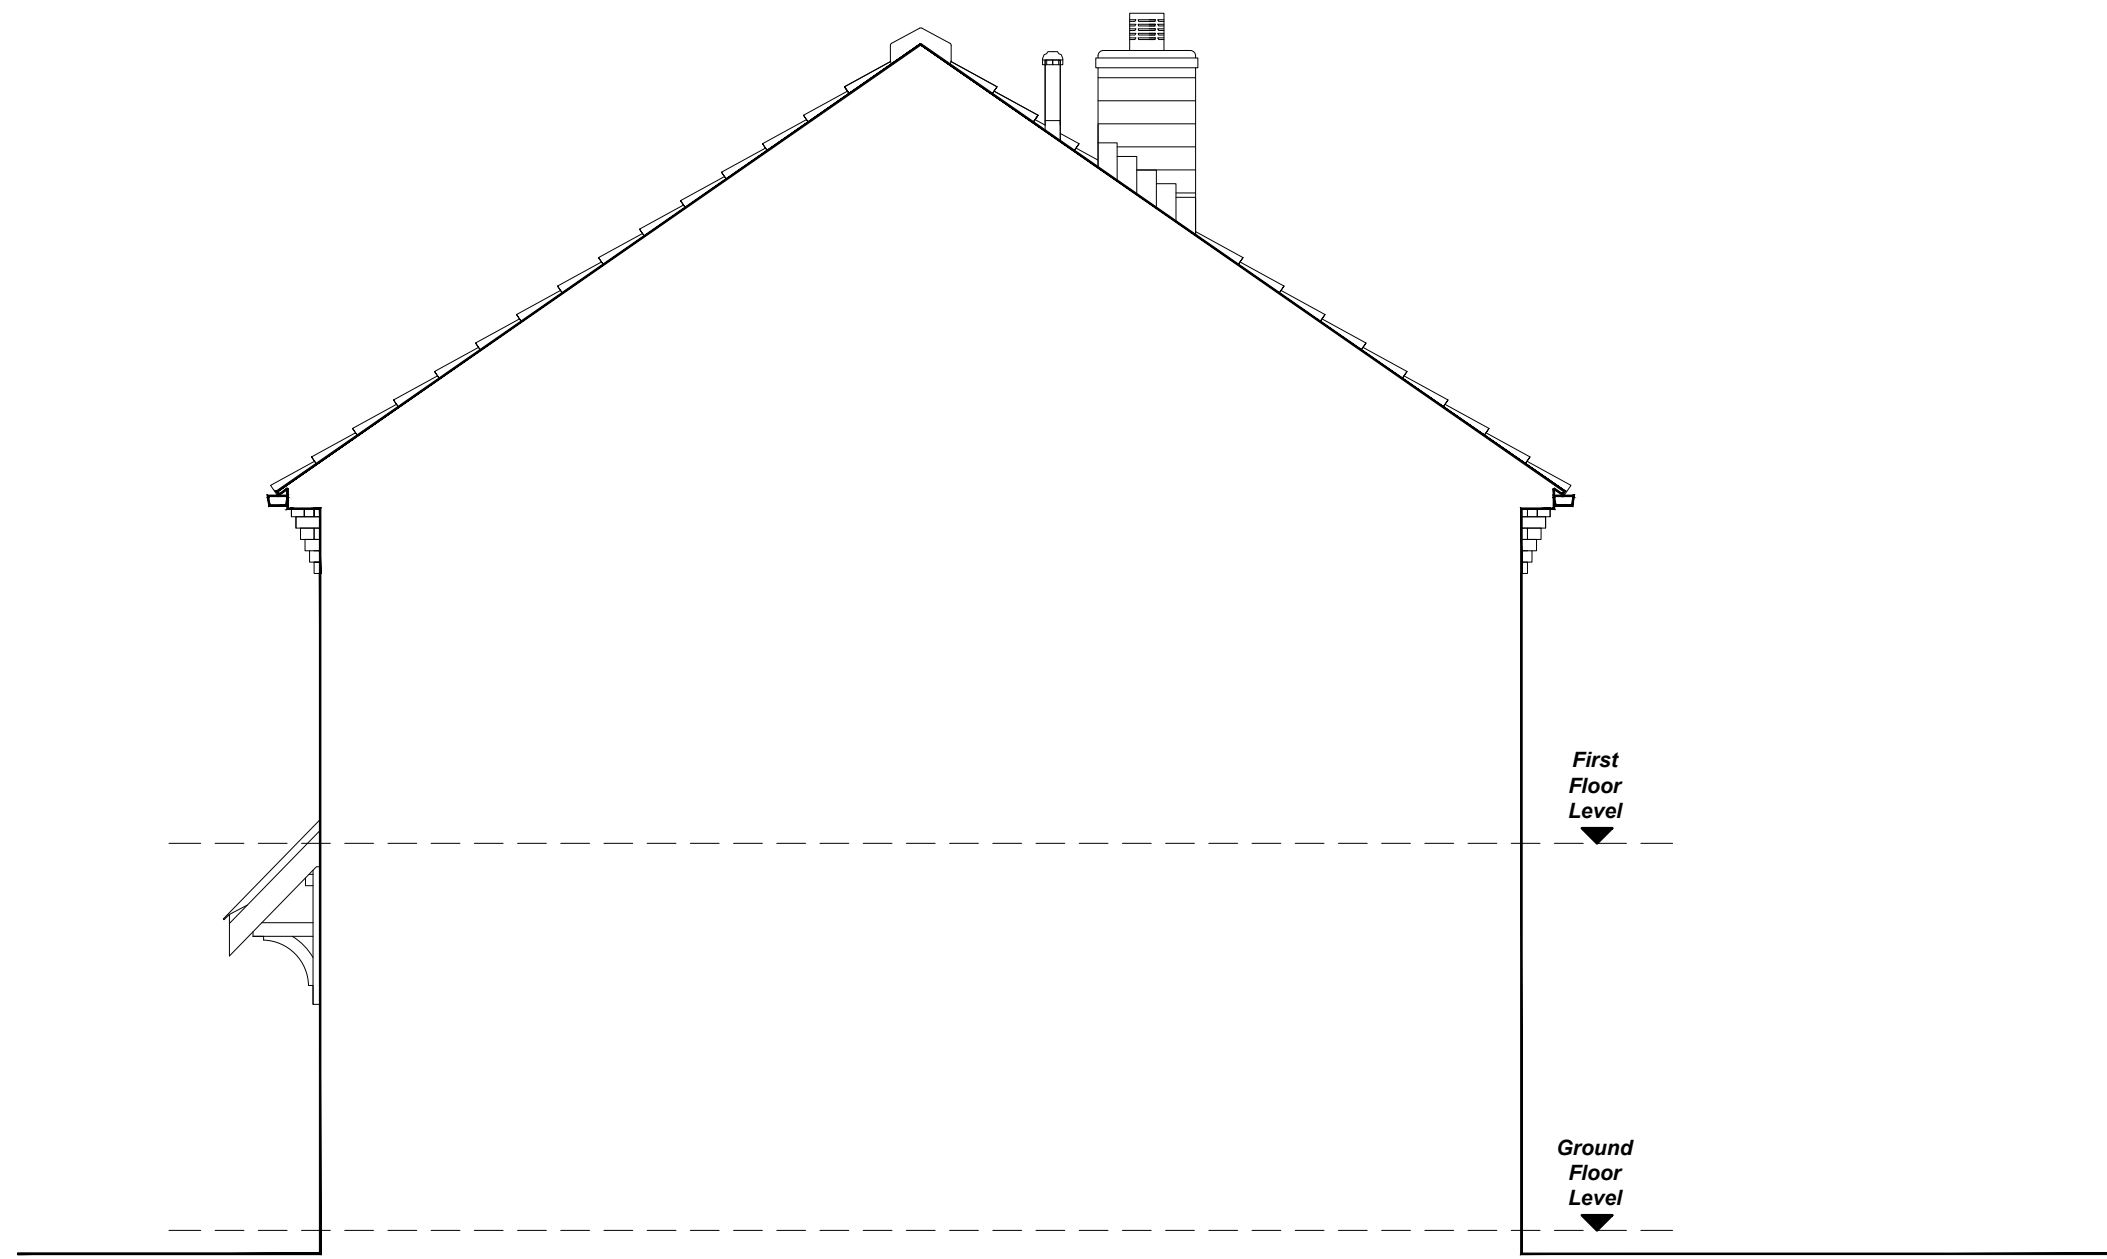

EXISTING SIDE (NORTH WESTERN) ELEVATION

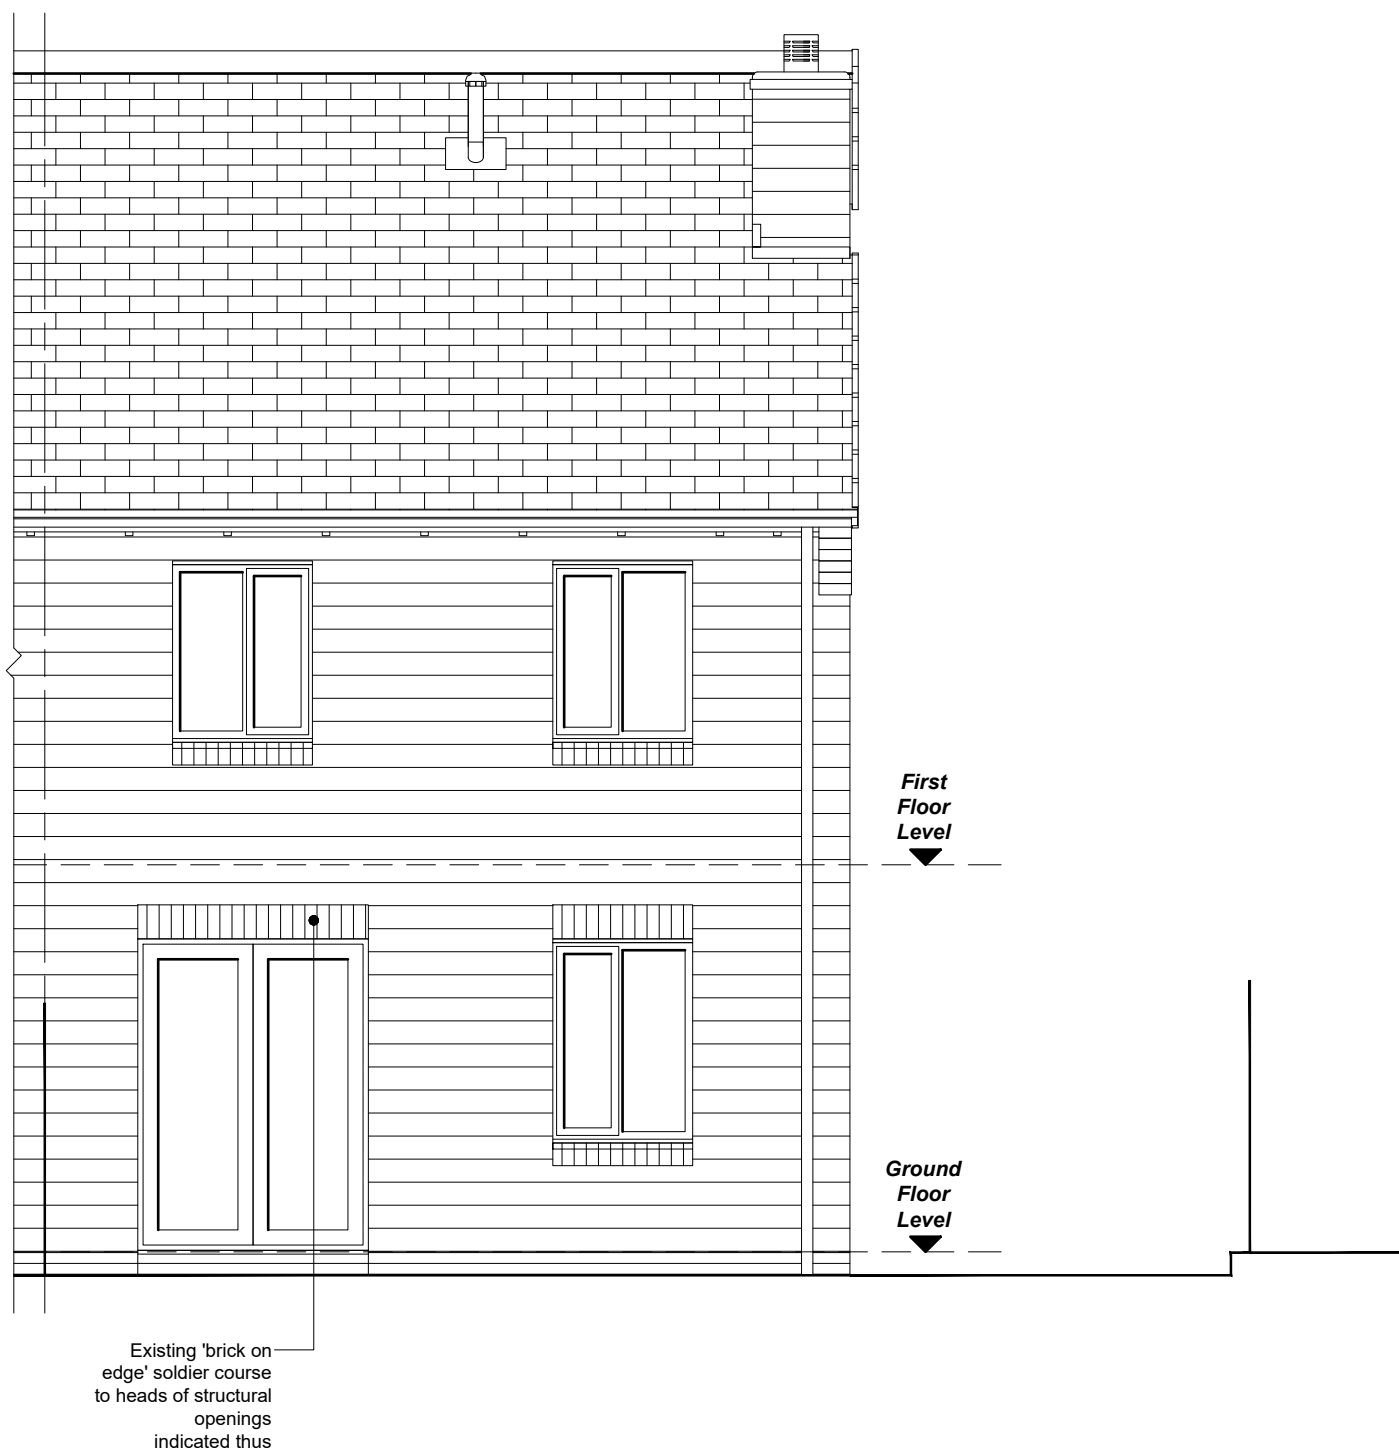

EXISTING REAR (SOUTH WESTERN) ELEVATION

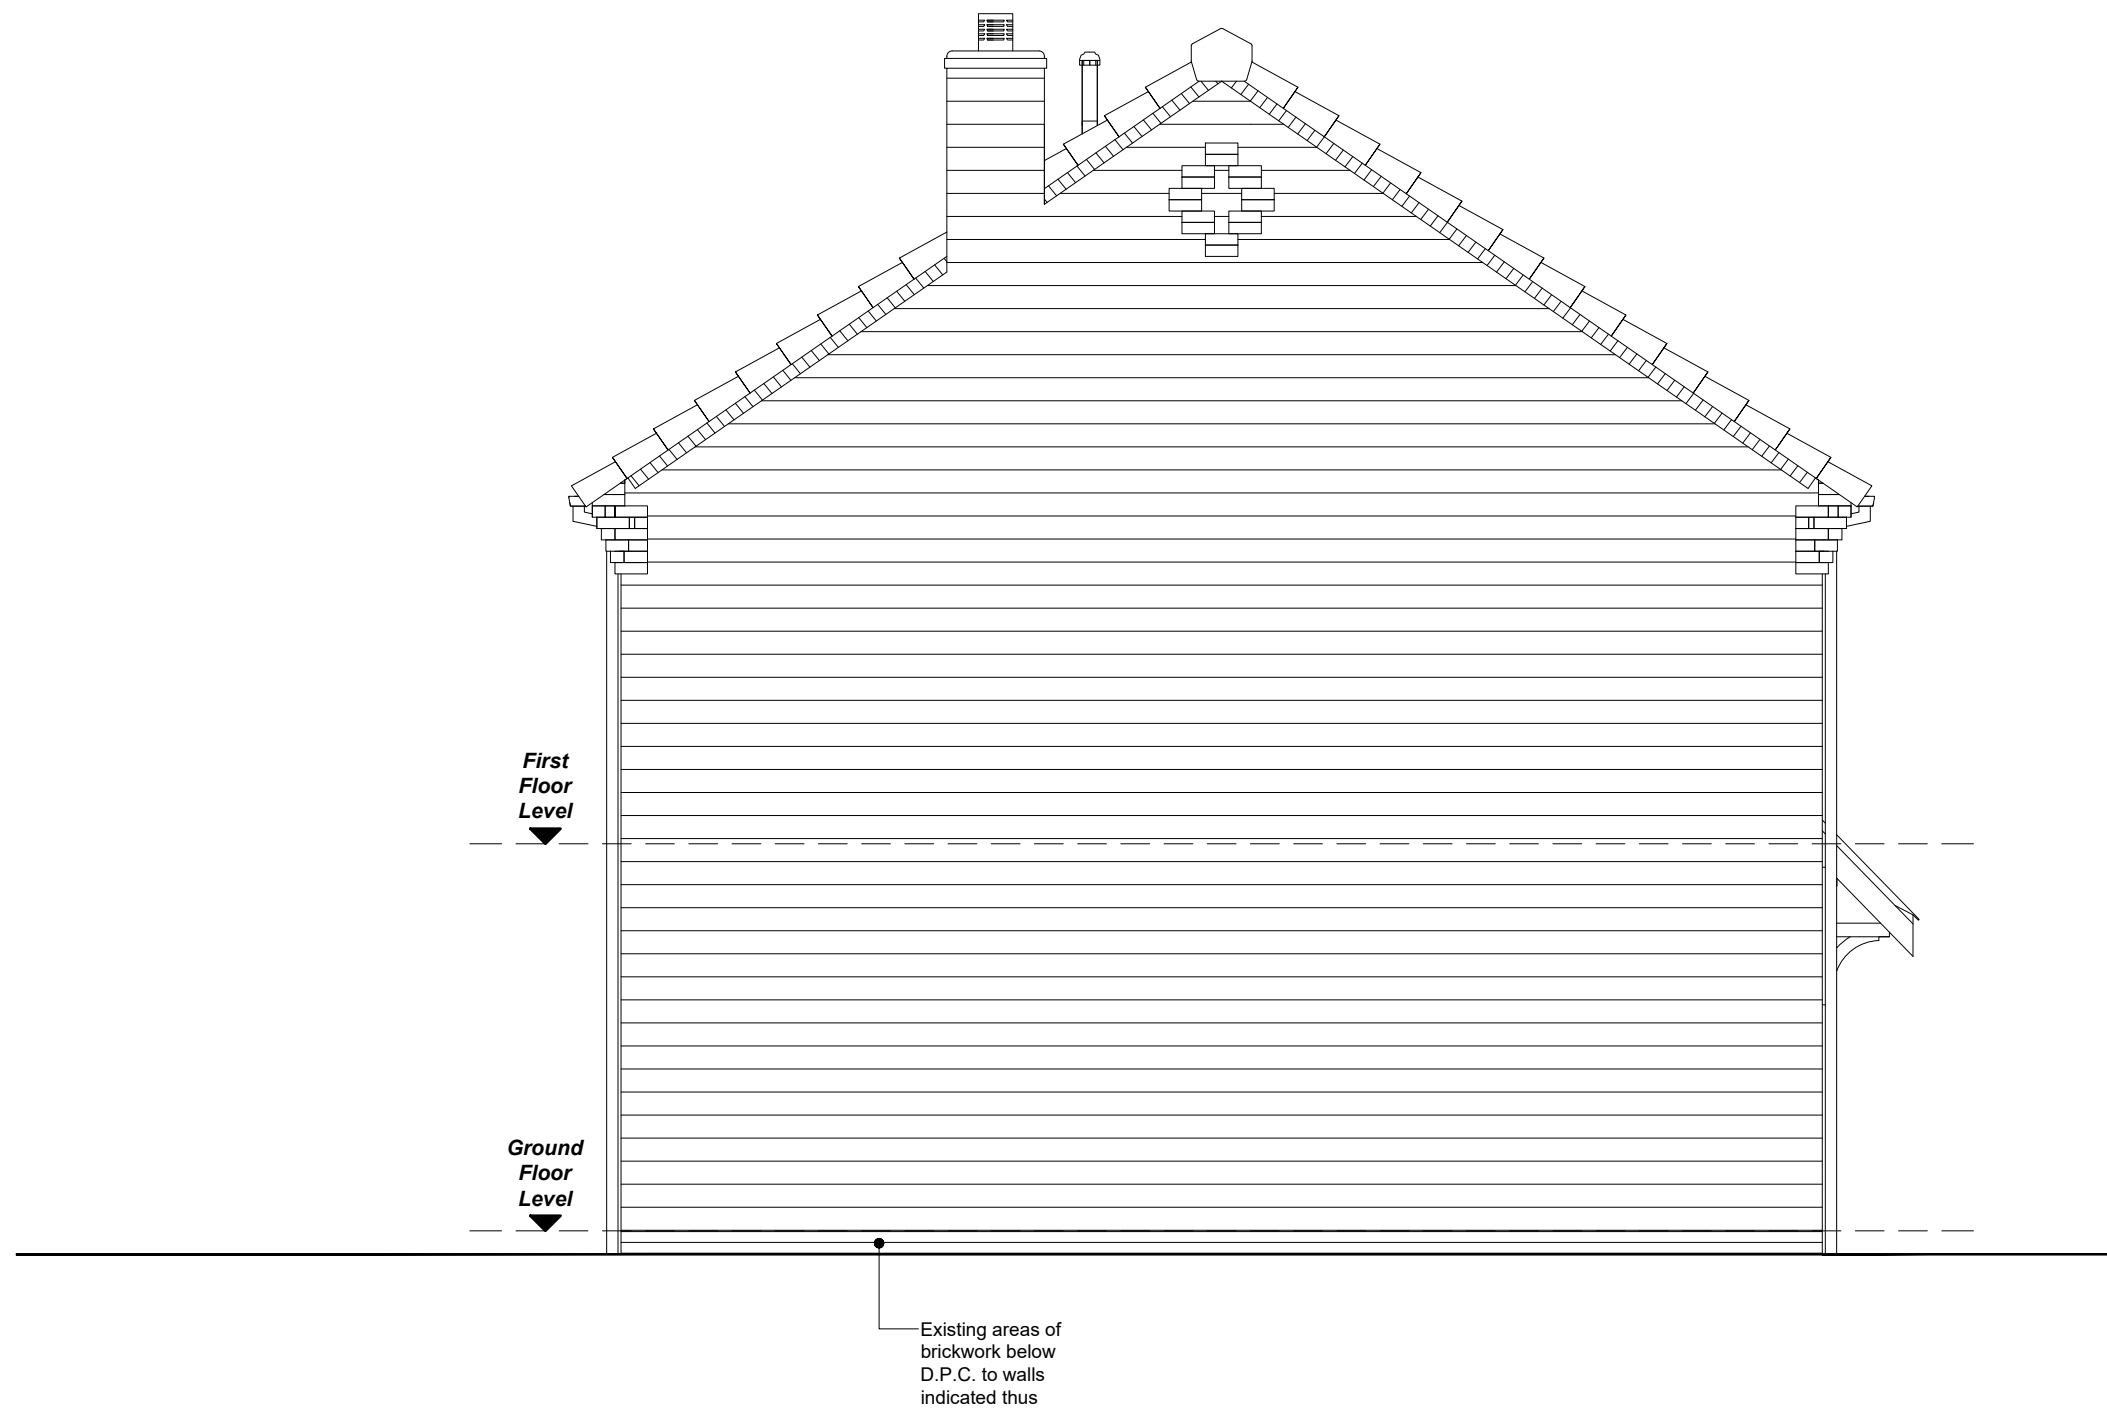

EXISTING SIDE (SOUTH EASTERN) ELEVATION

NOTES
All dimensions are to be checked on site and any discrepancies referred to the designer prior to proceeding. All levels are to be confirmed on site prior to proceeding with the work. All discrepancies between information shown on the drawing and the information shown on the specification are to be referred to the designer prior to proceeding with the works. All component sizes and references to be checked prior to the ordering of materials. Positions of existing drain runs and associated installations to be confirmed prior to proceeding and drains checked as necessary. All relevant boundary positions to be checked prior to proceeding. Any on site design changes must be reported to the designer and agreed with the relevant authority prior to proceeding. Levels shown are related to an arbitrary datum and therefore not related to ordnance datum.

Revision	Date	Details
----------	------	---------

GRUNDY ARCHITECTURAL SERVICES LIMITED 30 PARK ROAD, HADFIELD, GLOSOP, DERBYSHIRE, SK12 2AH TEL: 0773 541 9862 E-MAIL: RICHARD@GRUNDYARCHITECTURE.CO.UK	R.A.GRUNDY ARCHITECTURAL SERVICES LIMITED 30 PARK ROAD, HADFIELD, GLOSOP, DERBYSHIRE, SK12 2AH TEL: 0773 541 9862 E-MAIL: RICHARD@GRUNDYARCHITECTURE.CO.UK
---	--

Project:	Proposed Extension & Alterations at: 11 Ehlinger Avenue Hadfield Glossop Derbyshire SK13 1BL
Client:	Mr. A. & Mrs. R. Gregson
Drawing Title:	EXISTING ELEVATIONS

Drawn by:	R.G.	Date:	18th March 2025
Drawing No.:	2512.02	Scale:	1:50 @ A1
Revision:			

0 1 2 3 4 5 6
metres (for 1:50 original)