



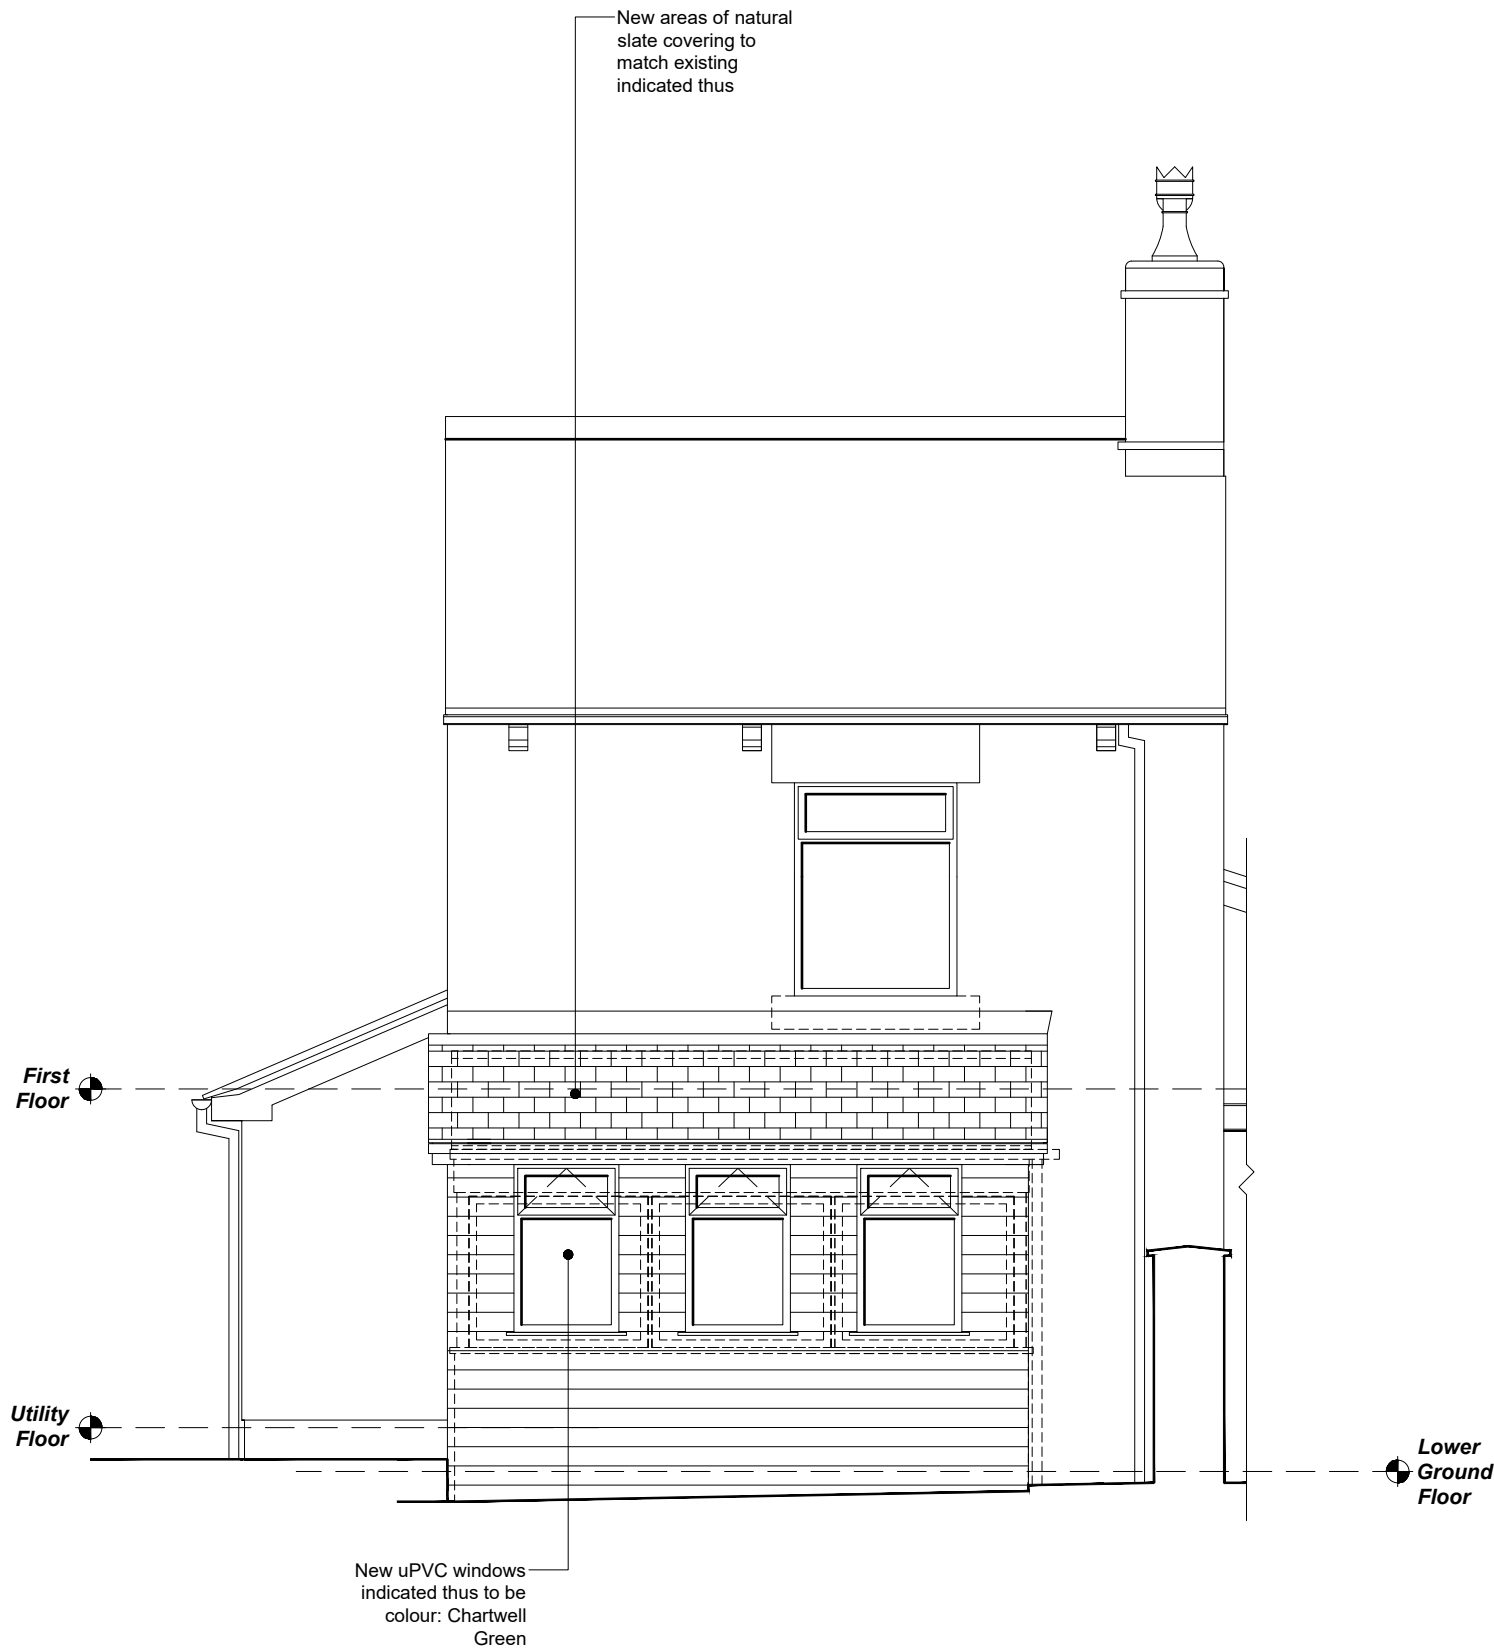

PROPOSED FRONT (WESTERN) ELEVATION

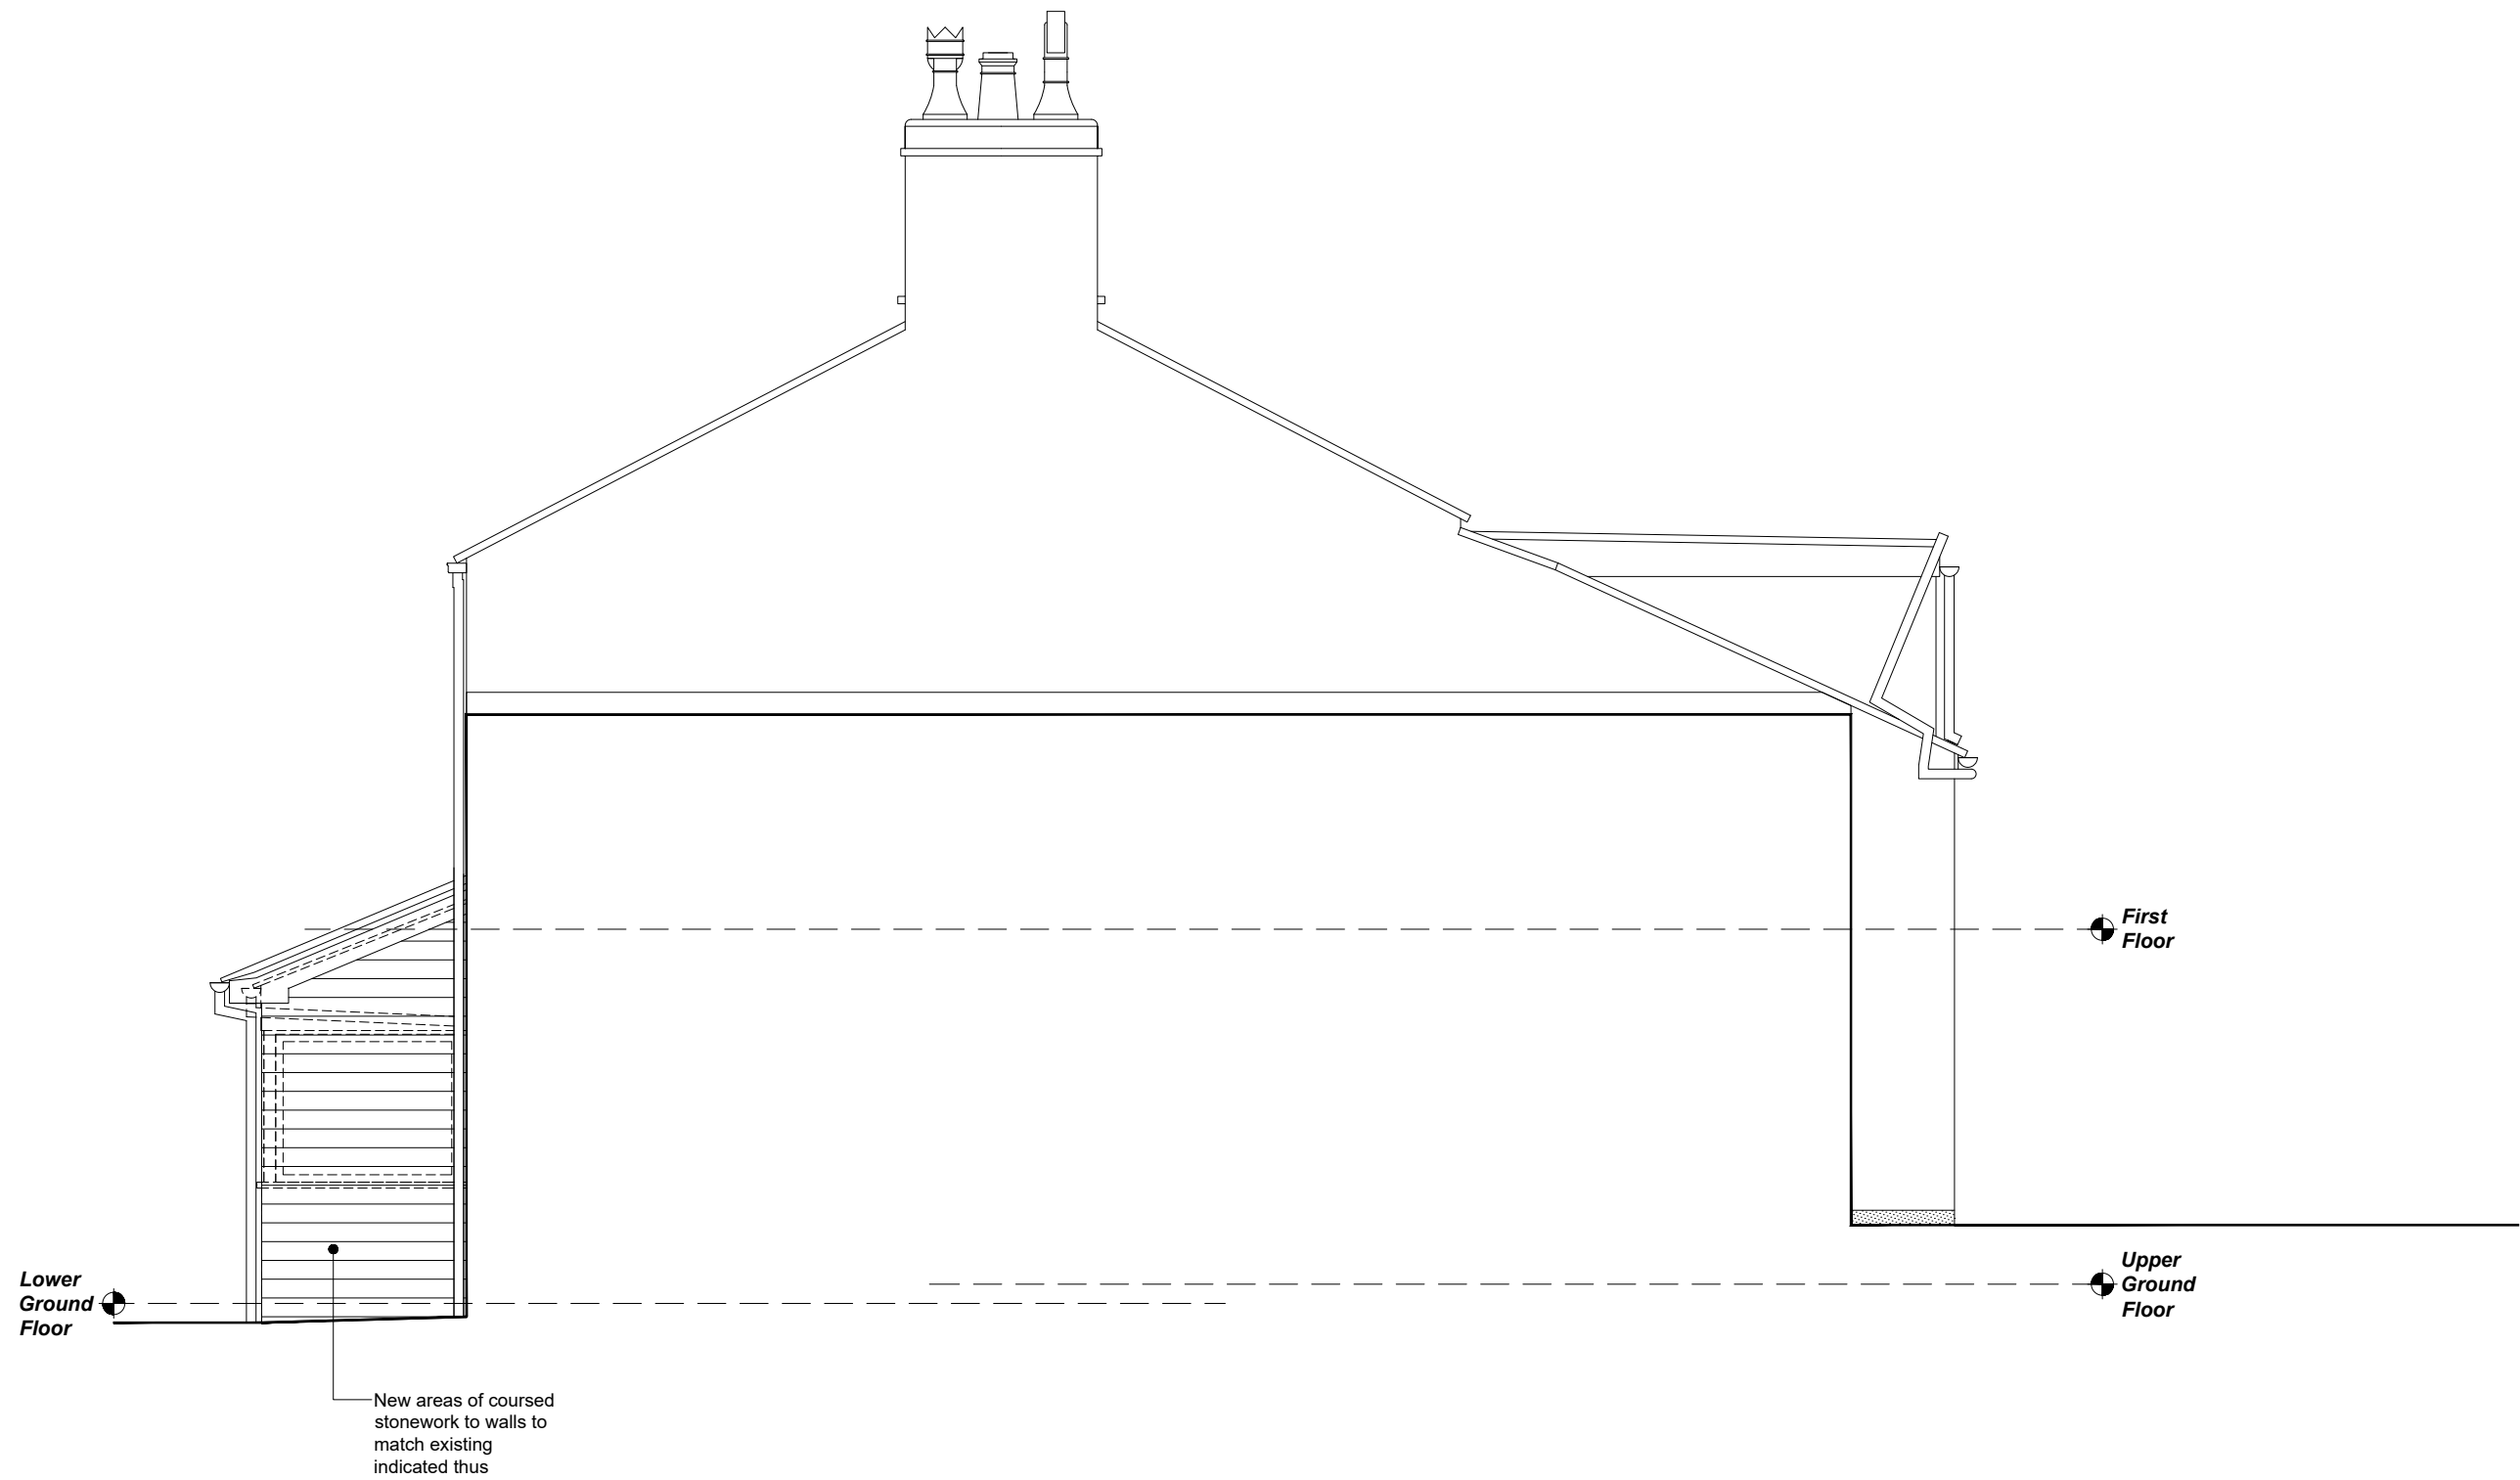

PROPOSED SIDE (SOUTHERN) ELEVATION



PROPOSED REAR (EASTERN) ELEVATION



PROPOSED SIDE (NORTHERN) ELEVATION

NOTES
All dimensions are to be checked on site and any discrepancies referred to the designer prior to proceeding. All levels are to be confirmed on site prior to proceeding with the work. All discrepancies between information shown on the drawing and the information shown on the specification are to be referred to the designer prior to proceeding with the works. All component sizes and references to be checked prior to the ordering of materials. Positions of existing drain runs and associated installations to be confirmed prior to proceeding and drains checked as necessary. All relevant boundary positions to be checked prior to proceeding. Any on site design changes must be reported to the designer and agreed with the relevant authority prior to proceeding. Levels shown are related to an arbitrary datum and therefore not related to ordnance datum.

B	06.04.25	Scheme amended to new front extension only
A	16.12.24	Amended following client review
Revision	Date	Details

GRUNDY ARCHITECTURAL SERVICES LIMITED 30 PARK ROAD, HILLSIDE, GLASGOW, DUMFRIES & GALLOWAY, SCOTLAND, G12 8JH TEL: 01753 541 1862 WWW.GRUNDYARCHITECTURAL.CO.UK		R.A.GRUNDY ARCHITECTURAL SERVICES LIMITED 30 PARK ROAD, HILLSIDE, GLASGOW, DUMFRIES & GALLOWAY, SCOTLAND, G12 8JH TEL: 01753 541 1862 WWW.GRUNDYARCHITECTURAL.CO.UK	
Project:		Proposed Alterations & Extensions at: Hillside, Town Lane Charlesworth Glossop Derbyshire SK13 5HA	
Client:		Mr. R. Bowers	
Drawing Title:		PROPOSED ELEVATIONS	
Drawn by:		R.G.	Date: 24th November 2024
Drawing No.:		2450.12	Scale: 1:50 @ A1
Revision:		8	

