



ELEVATION A

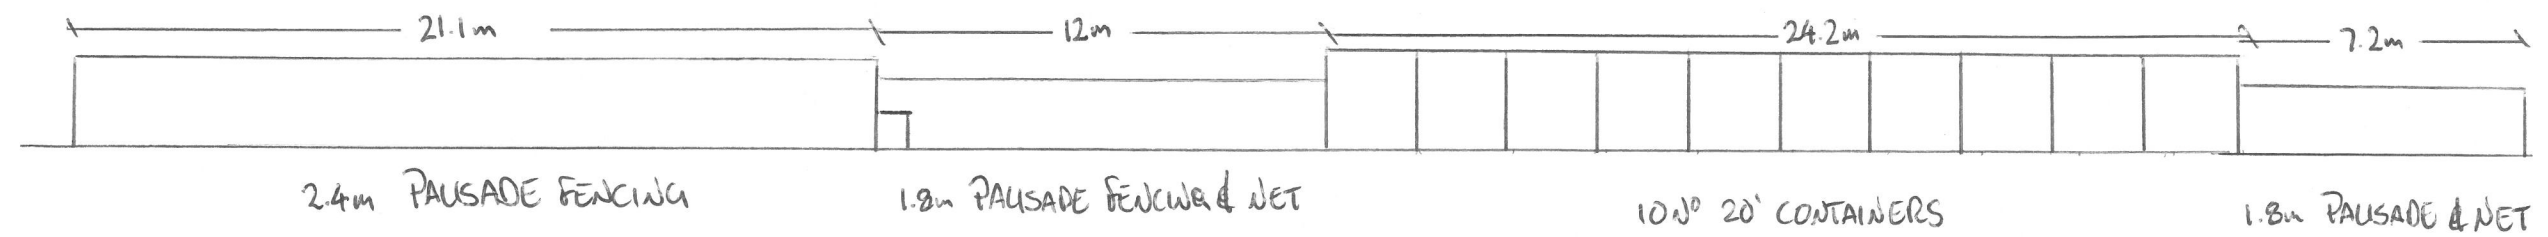

ELEVATION B

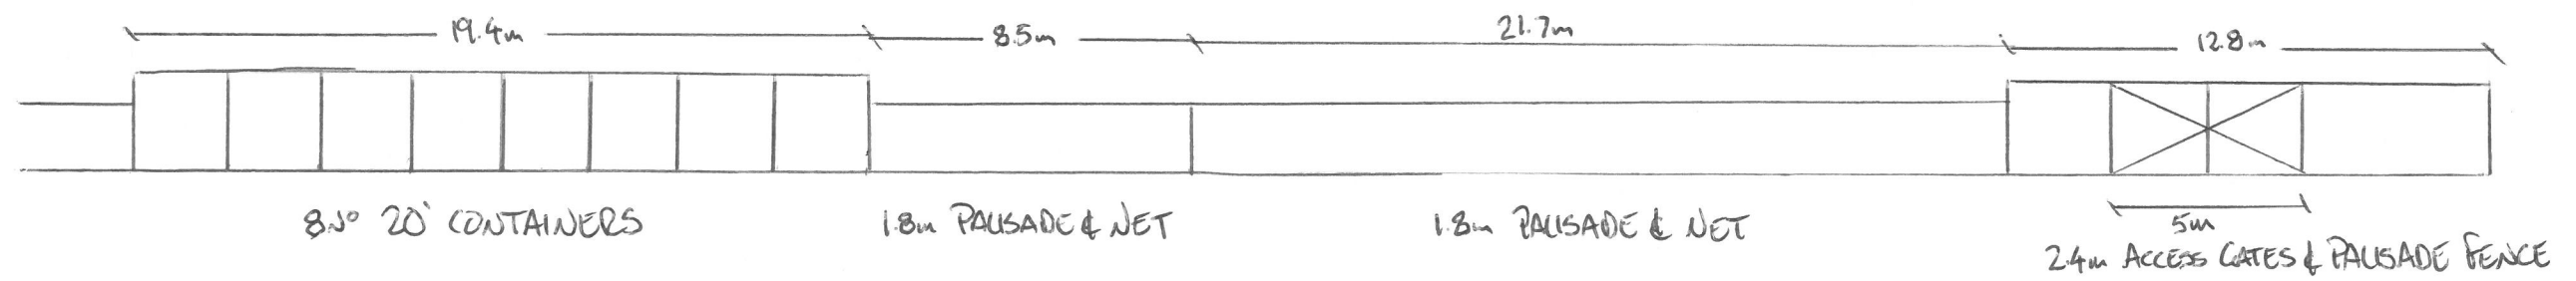

A3-SCALE 1:200-2D

UNDER THE ARCHES
ELEVATIONS
DRAWING 002