


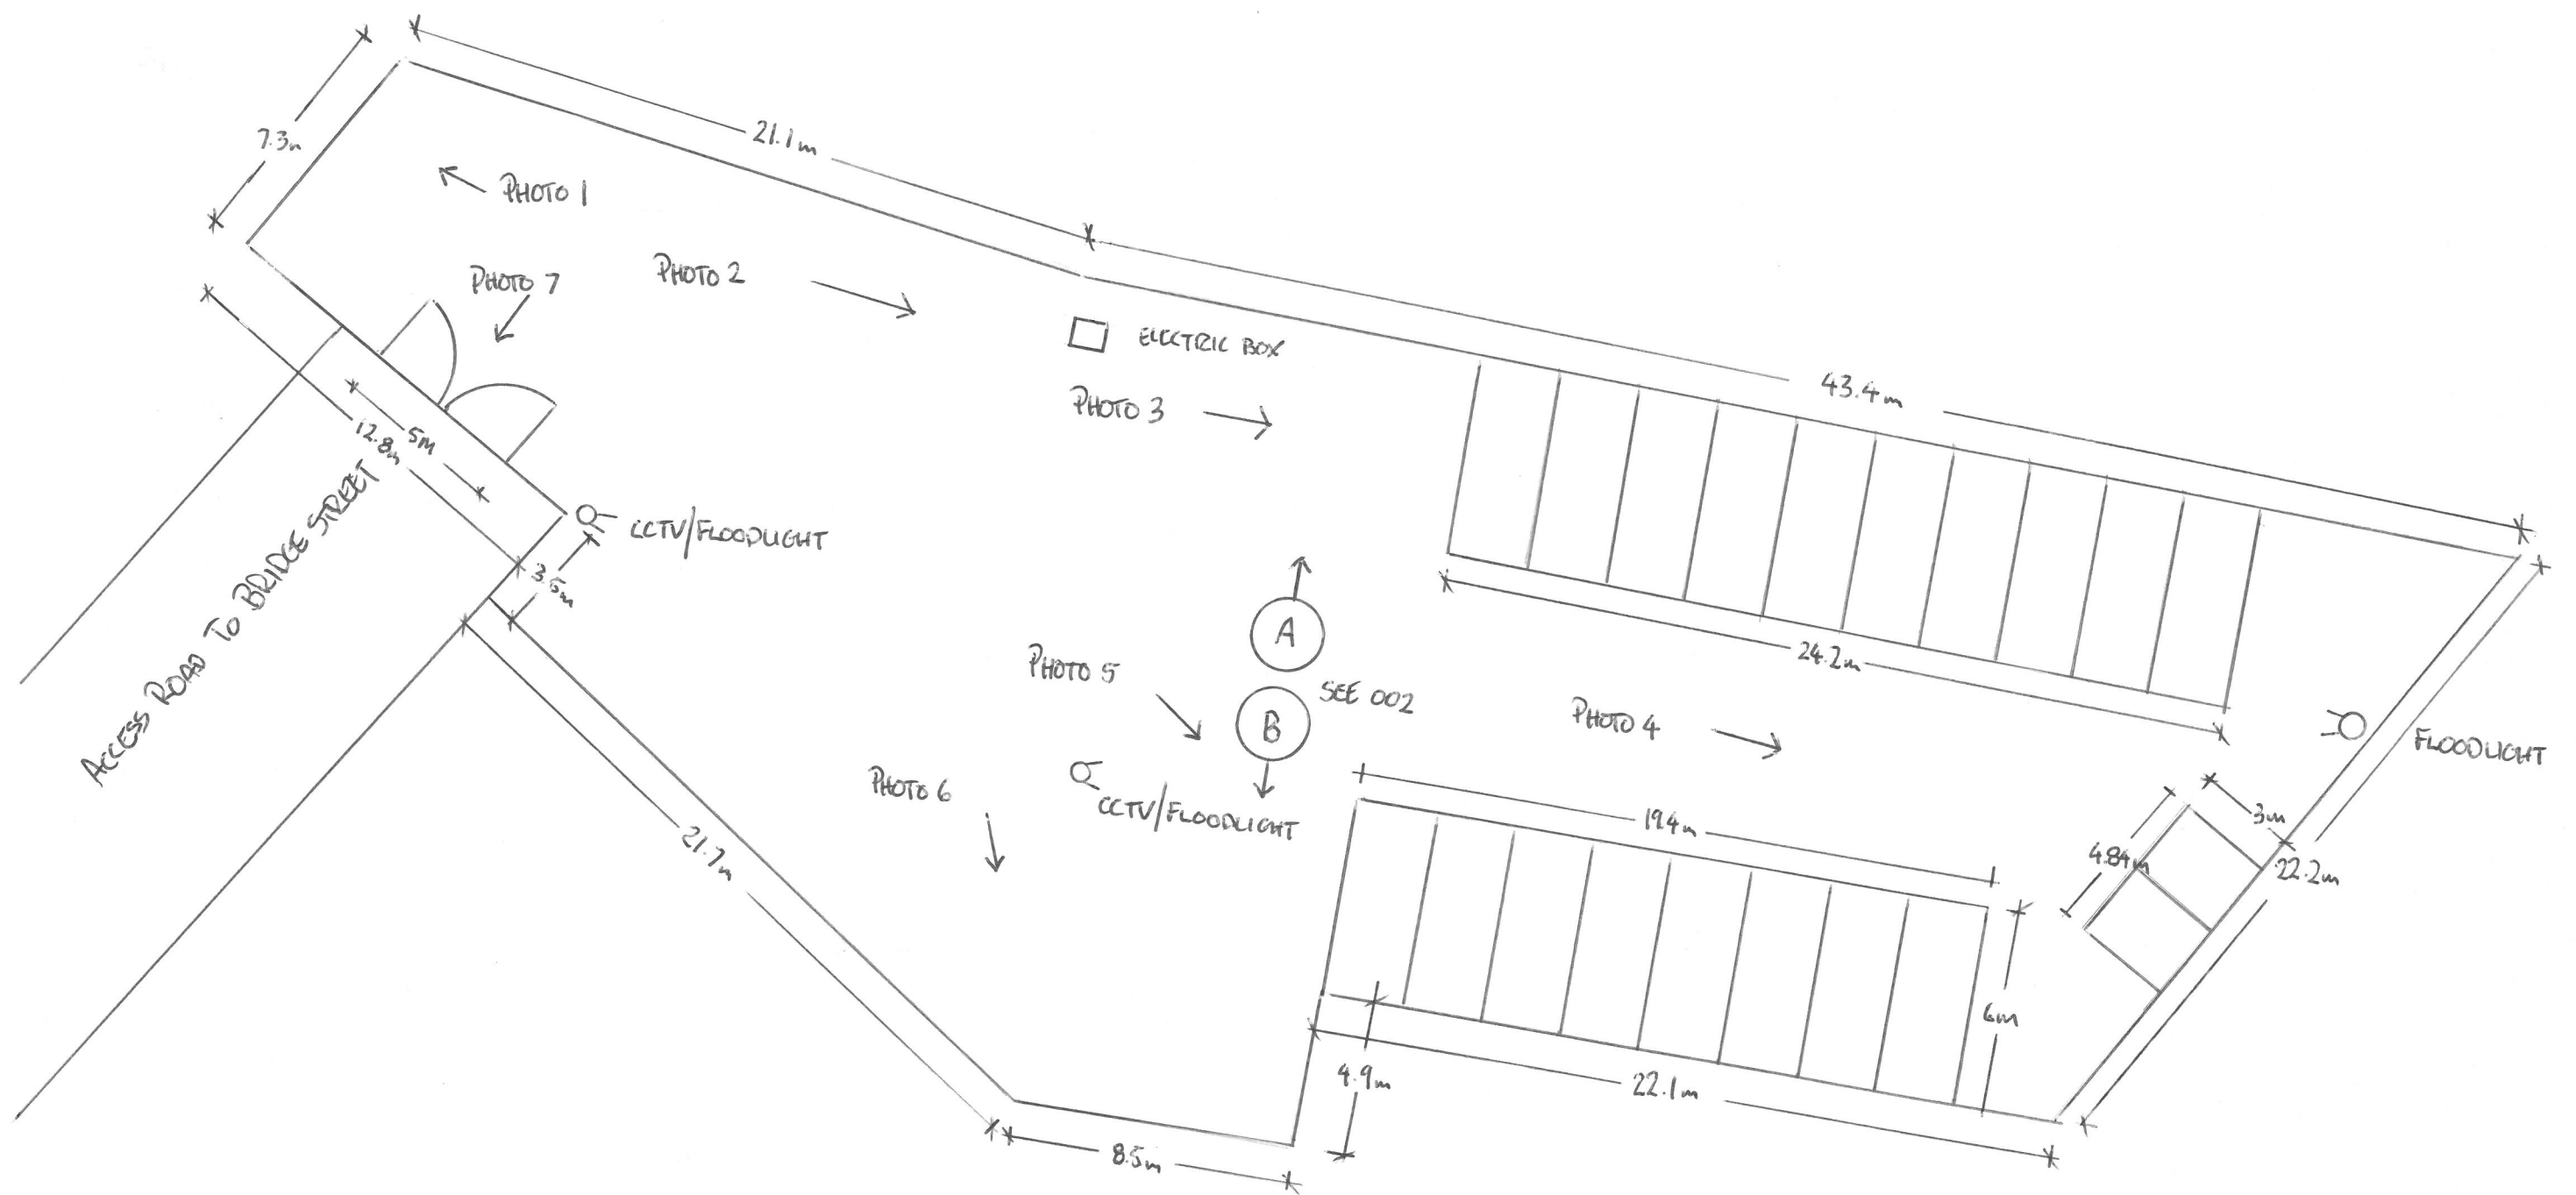

A3 - SCALE 1:200

UNDER THE ARCHES
PROPOSED SITE LAYOUT
DRAWING 001