


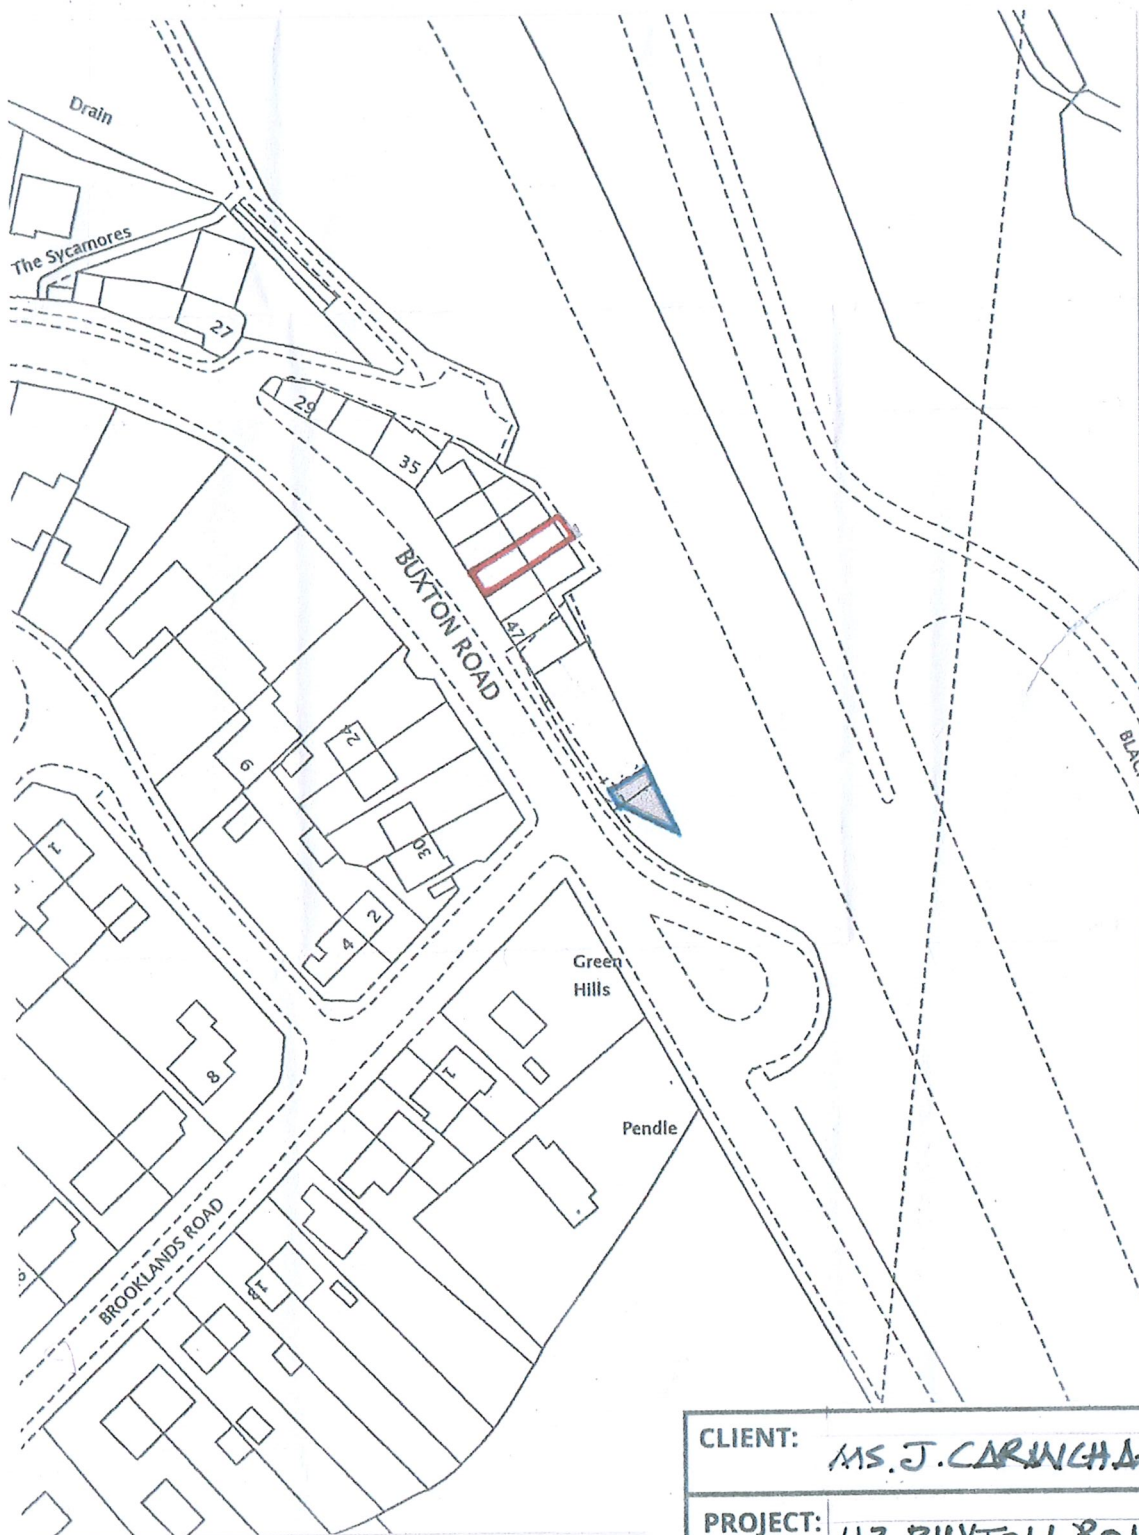

CLIENT:

MS. J. CARINGALL

PROJECT:

43 BUXTON ROAD
CHAPEL EN LE FRITH

TITLE:

LOCATION PLAN.

A P DESIGN

ARCHITECTS AND PLANNING CONSULTANTS
4 KINDER VIEW, NEW MILLS, HIGH PEAK, SK22 4DB
TEL: 01663 742169
MOB: 0781 461 2970

SCALE:

1:1250

DRAWING NO:

03

REV: