



NORTH CUPOLA WESTERN FACE ELEVATION  
1:100

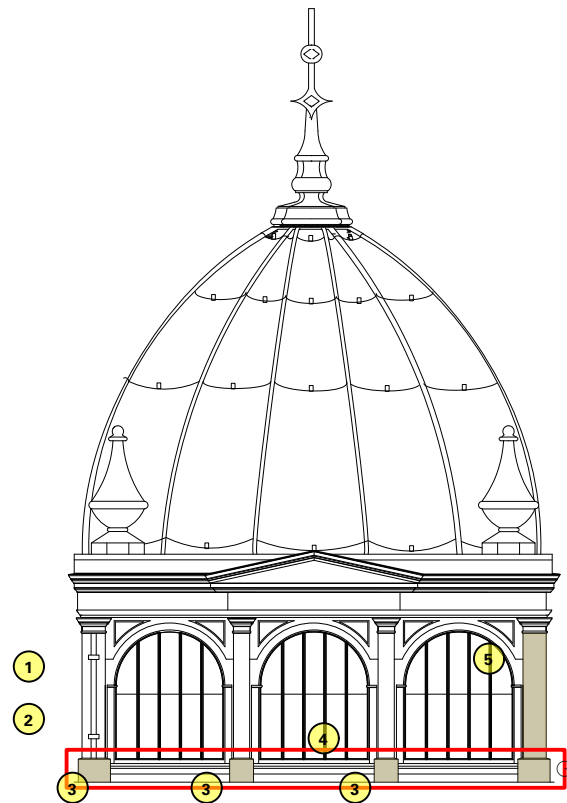


- 1 REDECORATE ALL EXISTING AND REPLACEMENT TIMBER
- 2 FILL ALL MINOR GAPS IN TIMBER AND SAND PRIOR TO DECORATION
- 3 REPLACE TIMBER PLINTH BOARD TO FRONT AND SIDES
- 4 FILL ALL MINOR GAPS IN TIMBER AND SAND PRIOR TO DECORATIONS
- 5 REPLACE TIMBER PLINTH BOARD TO FRONT AND SIDES AND PILASTER FRONT BOARD

SECTION DETAIL  
1:20

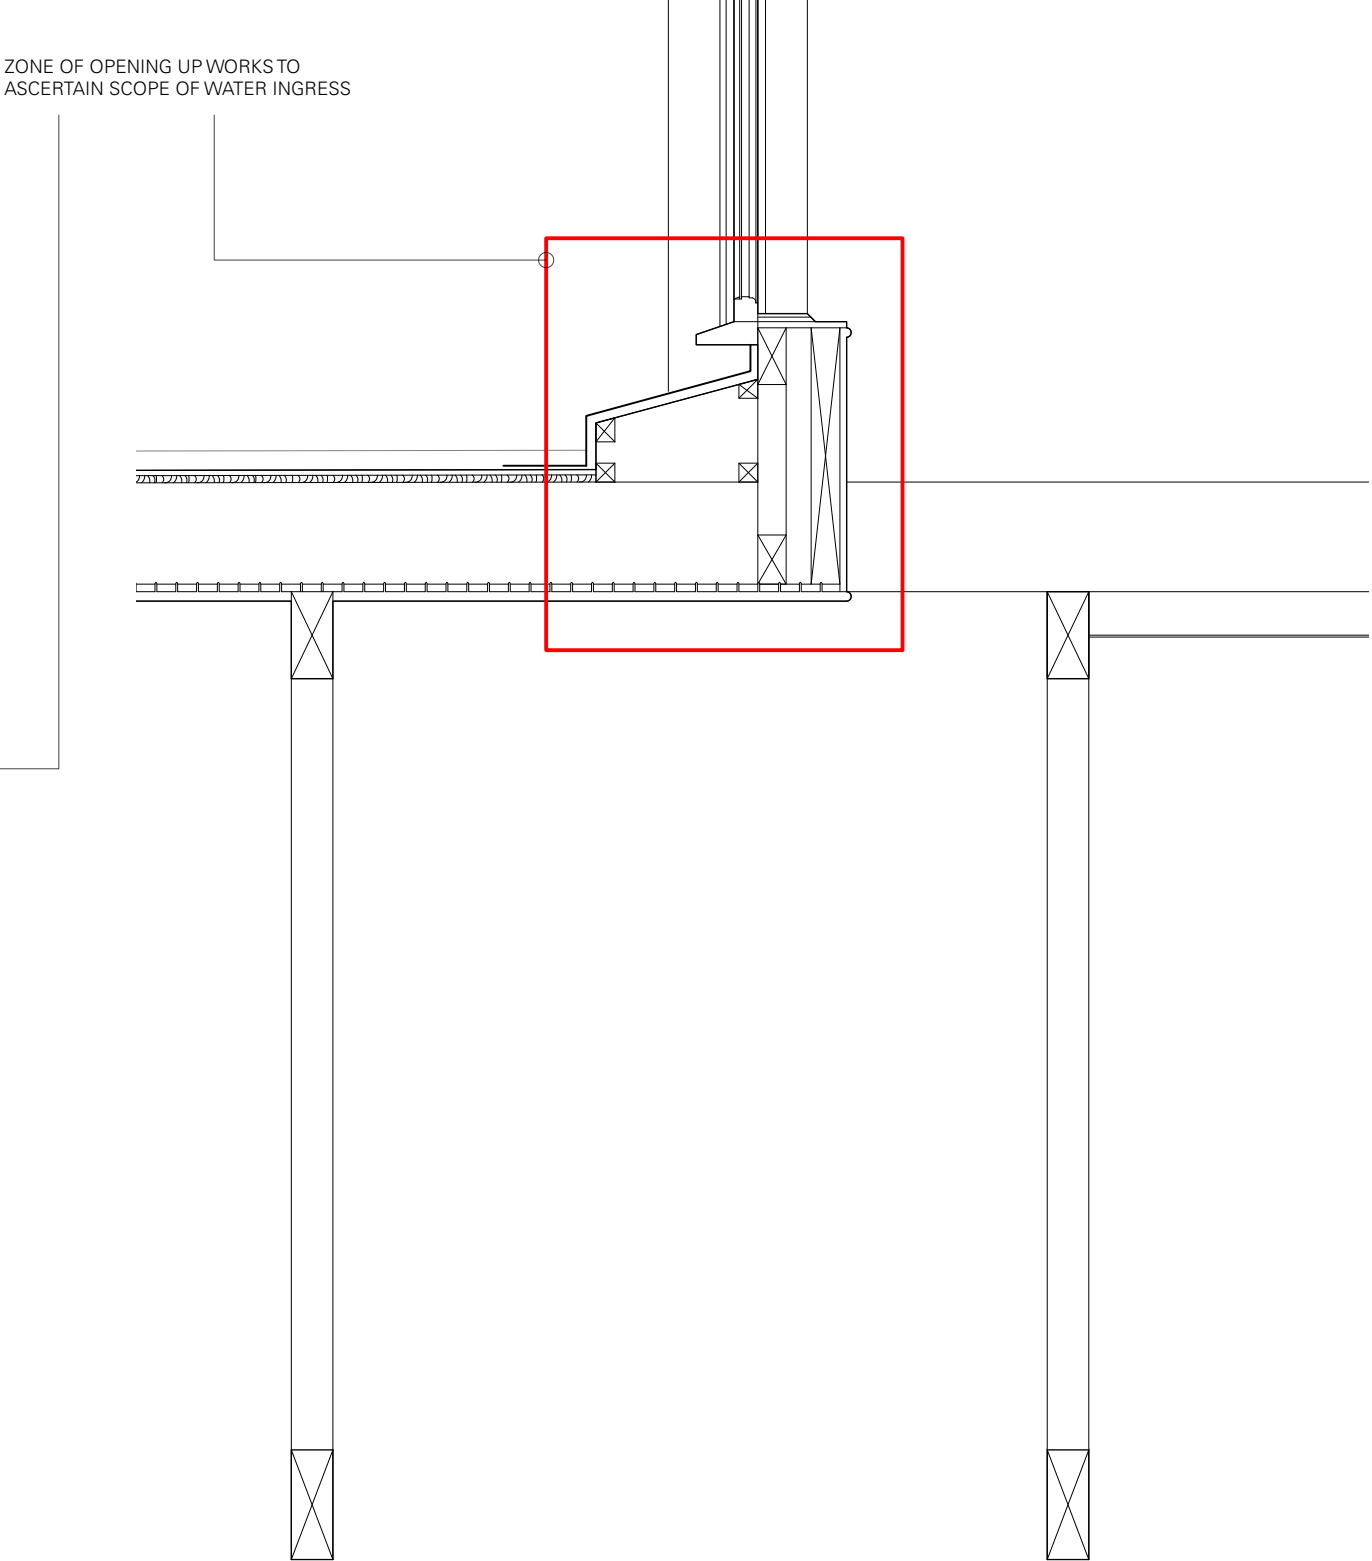


ZONE OF OPENING UP WORKS TO  
ASCERTAIN SCOPE OF WATER INGRESS

DRAWINGS ARE BASED ON SURVEY DATA AND MAY NOT ACCURATELY REPRESENT WHAT IS PHYSICALLY PRESENT. ALL DIMENSIONS ARE TO BE VERIFIED ON SITE BEFORE PROCEEDING WITH THE WORK. ALL DIMENSIONS ARE IN MILLIMETRES UNLESS OTHERWISE STATED.

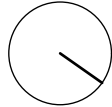

DRAWING NOTES

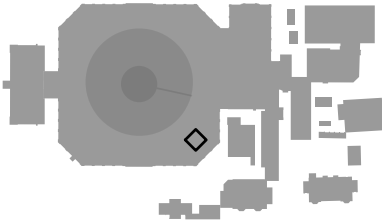

| REVISION | DATE     | COMMENT                                |
|----------|----------|----------------------------------------|
| P1       | 14.04.25 | DO NOT SCALE FROM DRAWING TEXT REMOVED |

PROJECT TITLE  
**DEVONSHIRE DOME ROOF REPAIRS**

DRAWING TITLE  
**AREA 3 - DINING SPACE CUPOLA ELEVATION  
AND SECTION DETAIL AS PROPOSED**


| DRAWIN<br>BY | CHECKED<br>BY | SCALE         | REVISION<br>NUMBER |
|--------------|---------------|---------------|--------------------|
| <b>DG</b>    | <b>RW</b>     | <b>VARIES</b> | <b>P1</b>          |

| PROJECT     | ORG         | VOL         | LVL         | TYPE        | ROLE       | DRAWING<br>NUMBER |
|-------------|-------------|-------------|-------------|-------------|------------|-------------------|
| <b>2241</b> | <b>- UF</b> | <b>- 04</b> | <b>- ZZ</b> | <b>- DR</b> | <b>- A</b> | <b>- 0025</b>     |

1:100



1:20

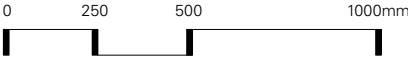

**urban fabric**  
info@urbanfabric.co.uk www.urbanfabric.co.uk