
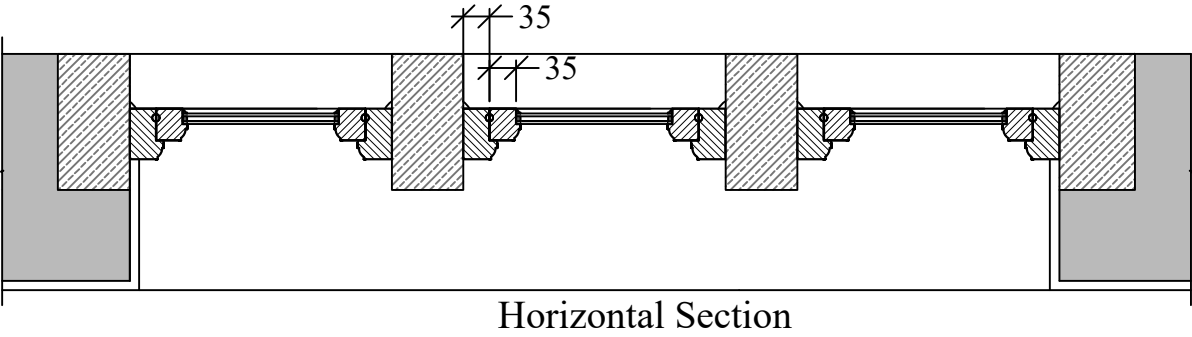
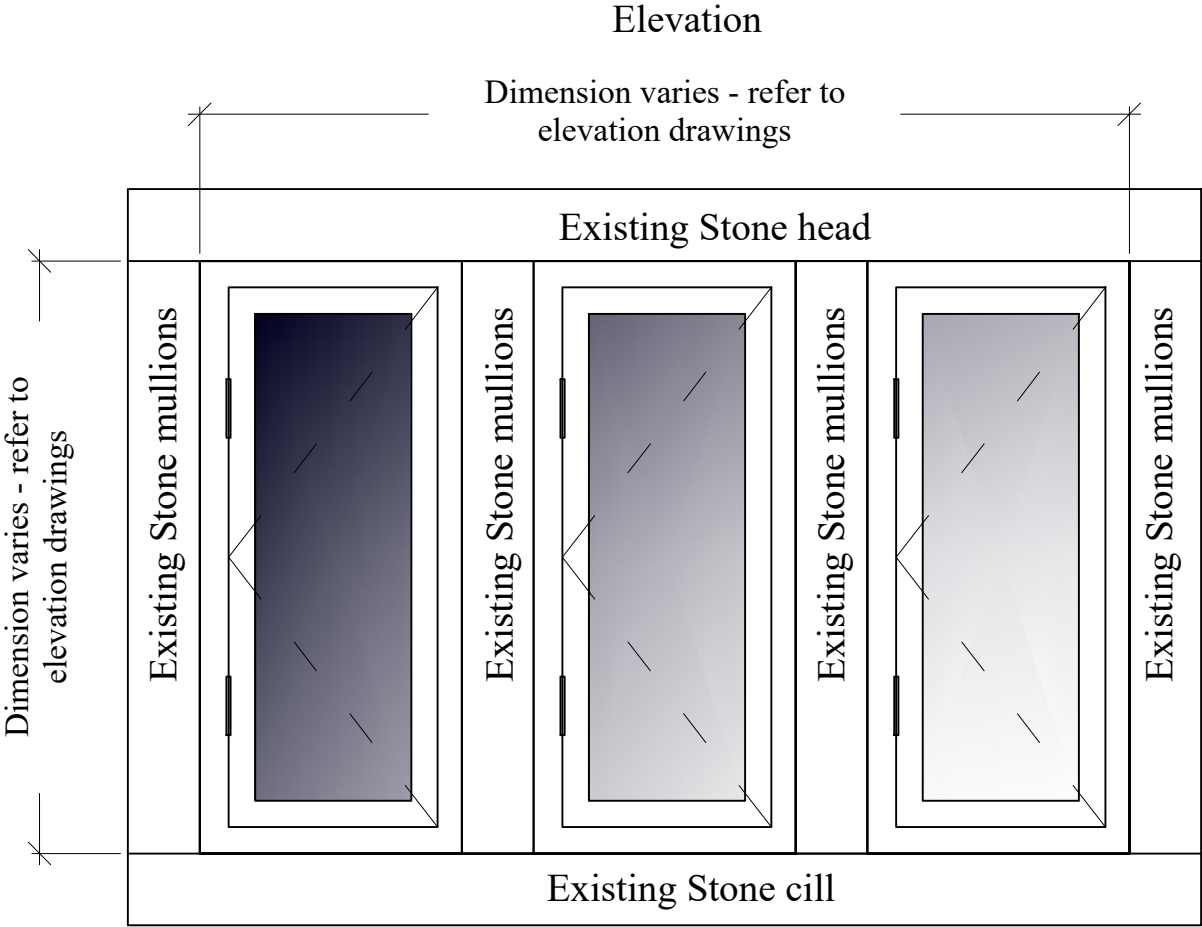


- Notes - Windows:
1) 3:6:4 double glazed units
2) Hardwood timber frames (colour off white)
3) Glass secured with timber beading

Typical Flush Casement Detail (1, 2, 3 and 4 Pane) (1:10)

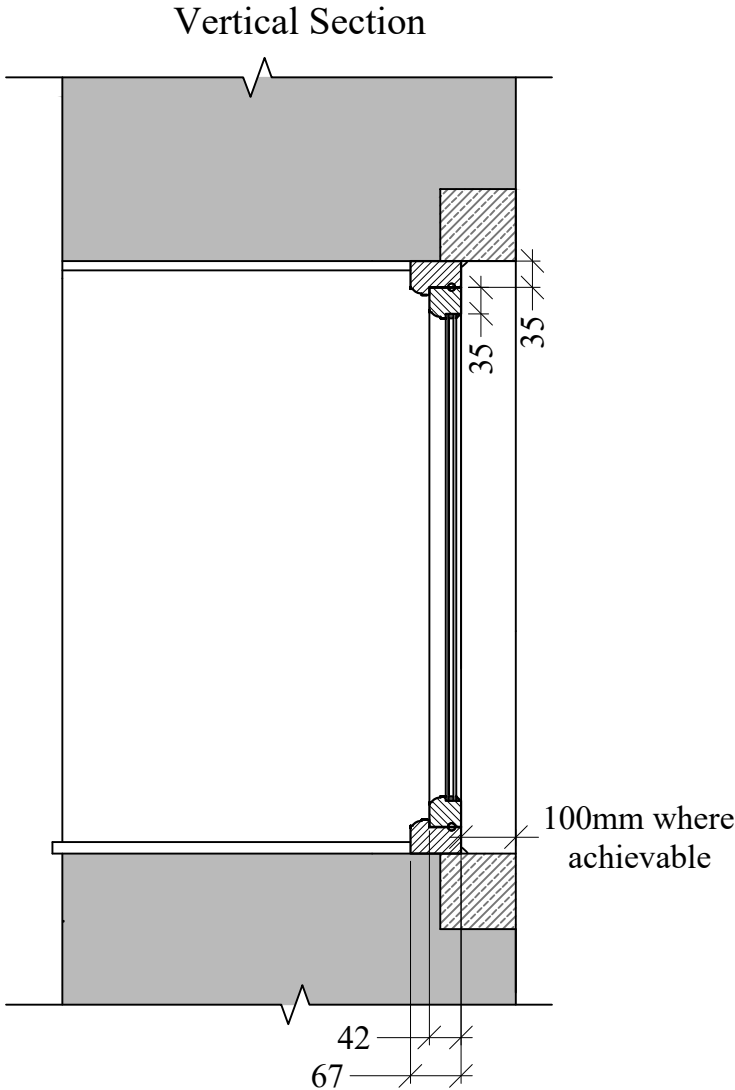

This drawing is the Copyright of SJ Design Limited.
All dimensions must be checked on site.
All materials and workmanship are to be in accordance with prevailing British Standards, Codes of Practice, Building Regulations, manufacturers and suppliers recommendations and all to the complete satisfaction of SJ Design Limited.

A	01.04.25	Revised on submission of
		retrospective application

SJ
DESIGN LTD

Building Design & Surveying Consultants
The Old Co-Op Building, Church Street,
Hayfield, High Peak SK22 2JE
Tel:01663 742903 Fax:01663 751247
Mobile: 07984 007 087 Email: info@sjdesign.net
www.sjdesign.net

Client
Graham Wood

Job Title
Proposed change of use at
Low Leighton Garage
Low Leighton Road
New Mills
High Peak
SK22 4GJ

Drawing Title
**3 and 5 Laneside
Window Details**

Scale 1:10 @A3	
Date February 2020	Drawn by SJ
Drawing No. 401	Rev. A