
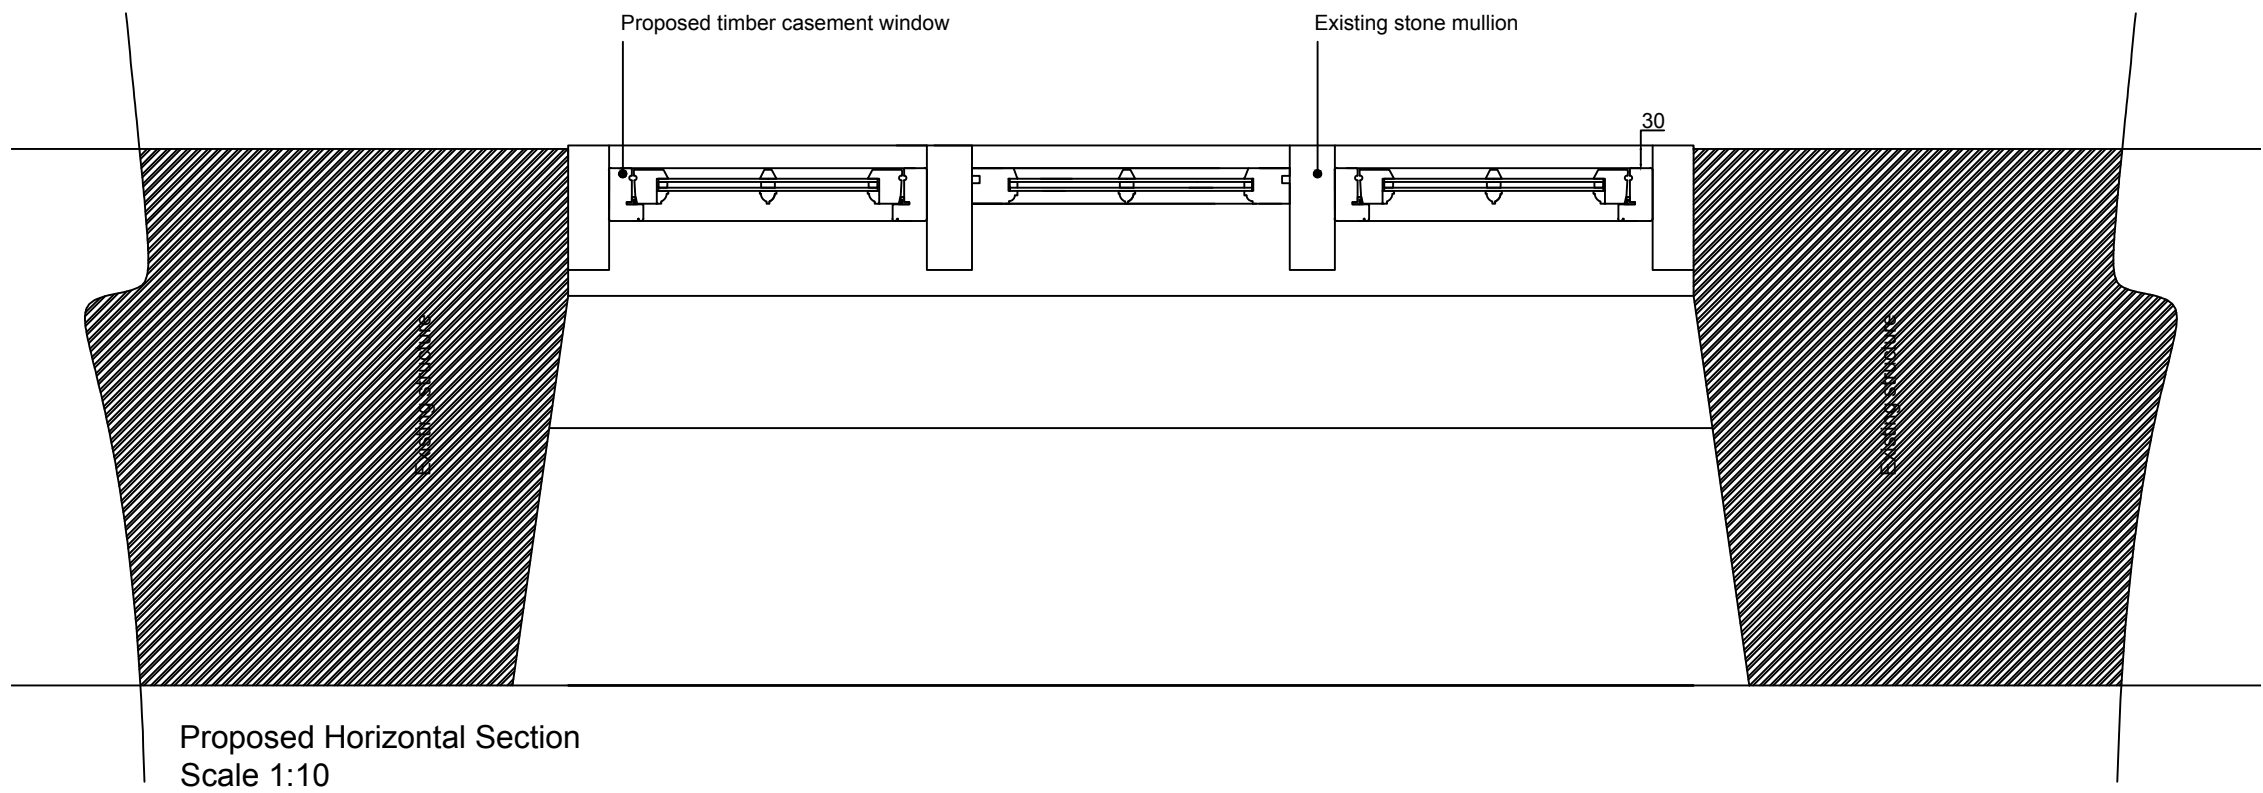


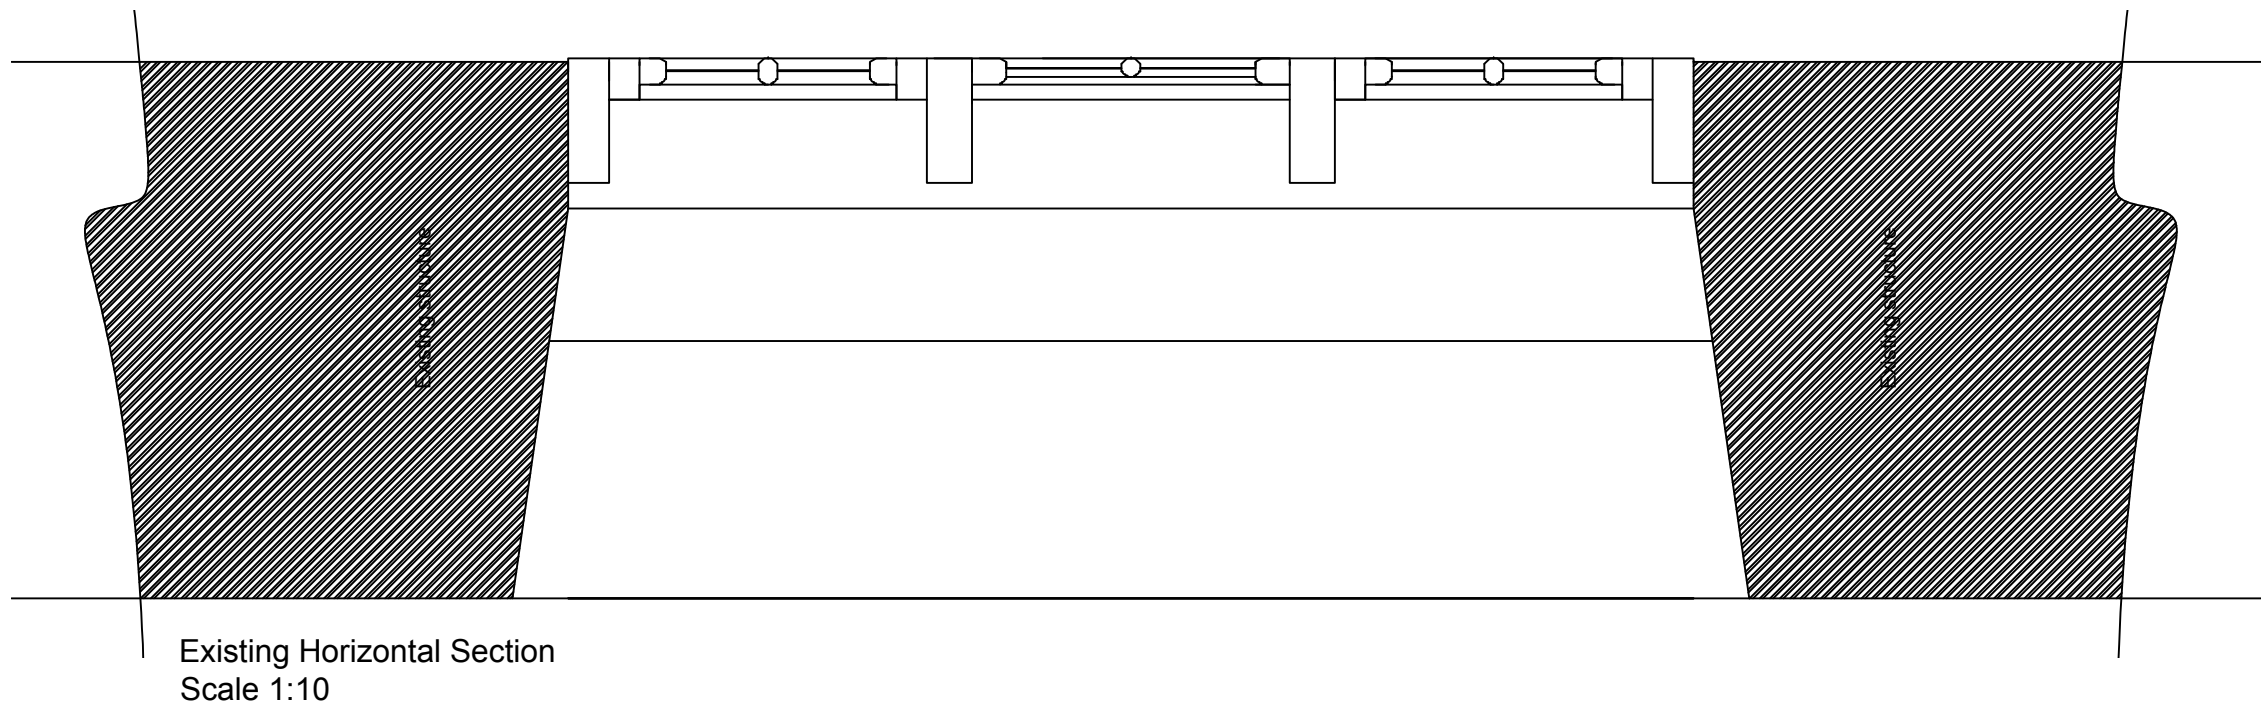

Address:

Mr K Murphy
Lilac Cottage, Crossings Road,
Chapel-en-le-Frith, Derbyshire SK23 9RY

Project:

Listed building consent

Title:

Existing & Proposed Windows

Scale: 1:10 @ A3

Drawn: C.K.	Date: March 2025
----------------	---------------------

Project no.: 3288	Drawing no.: 3322-005
----------------------	--------------------------