




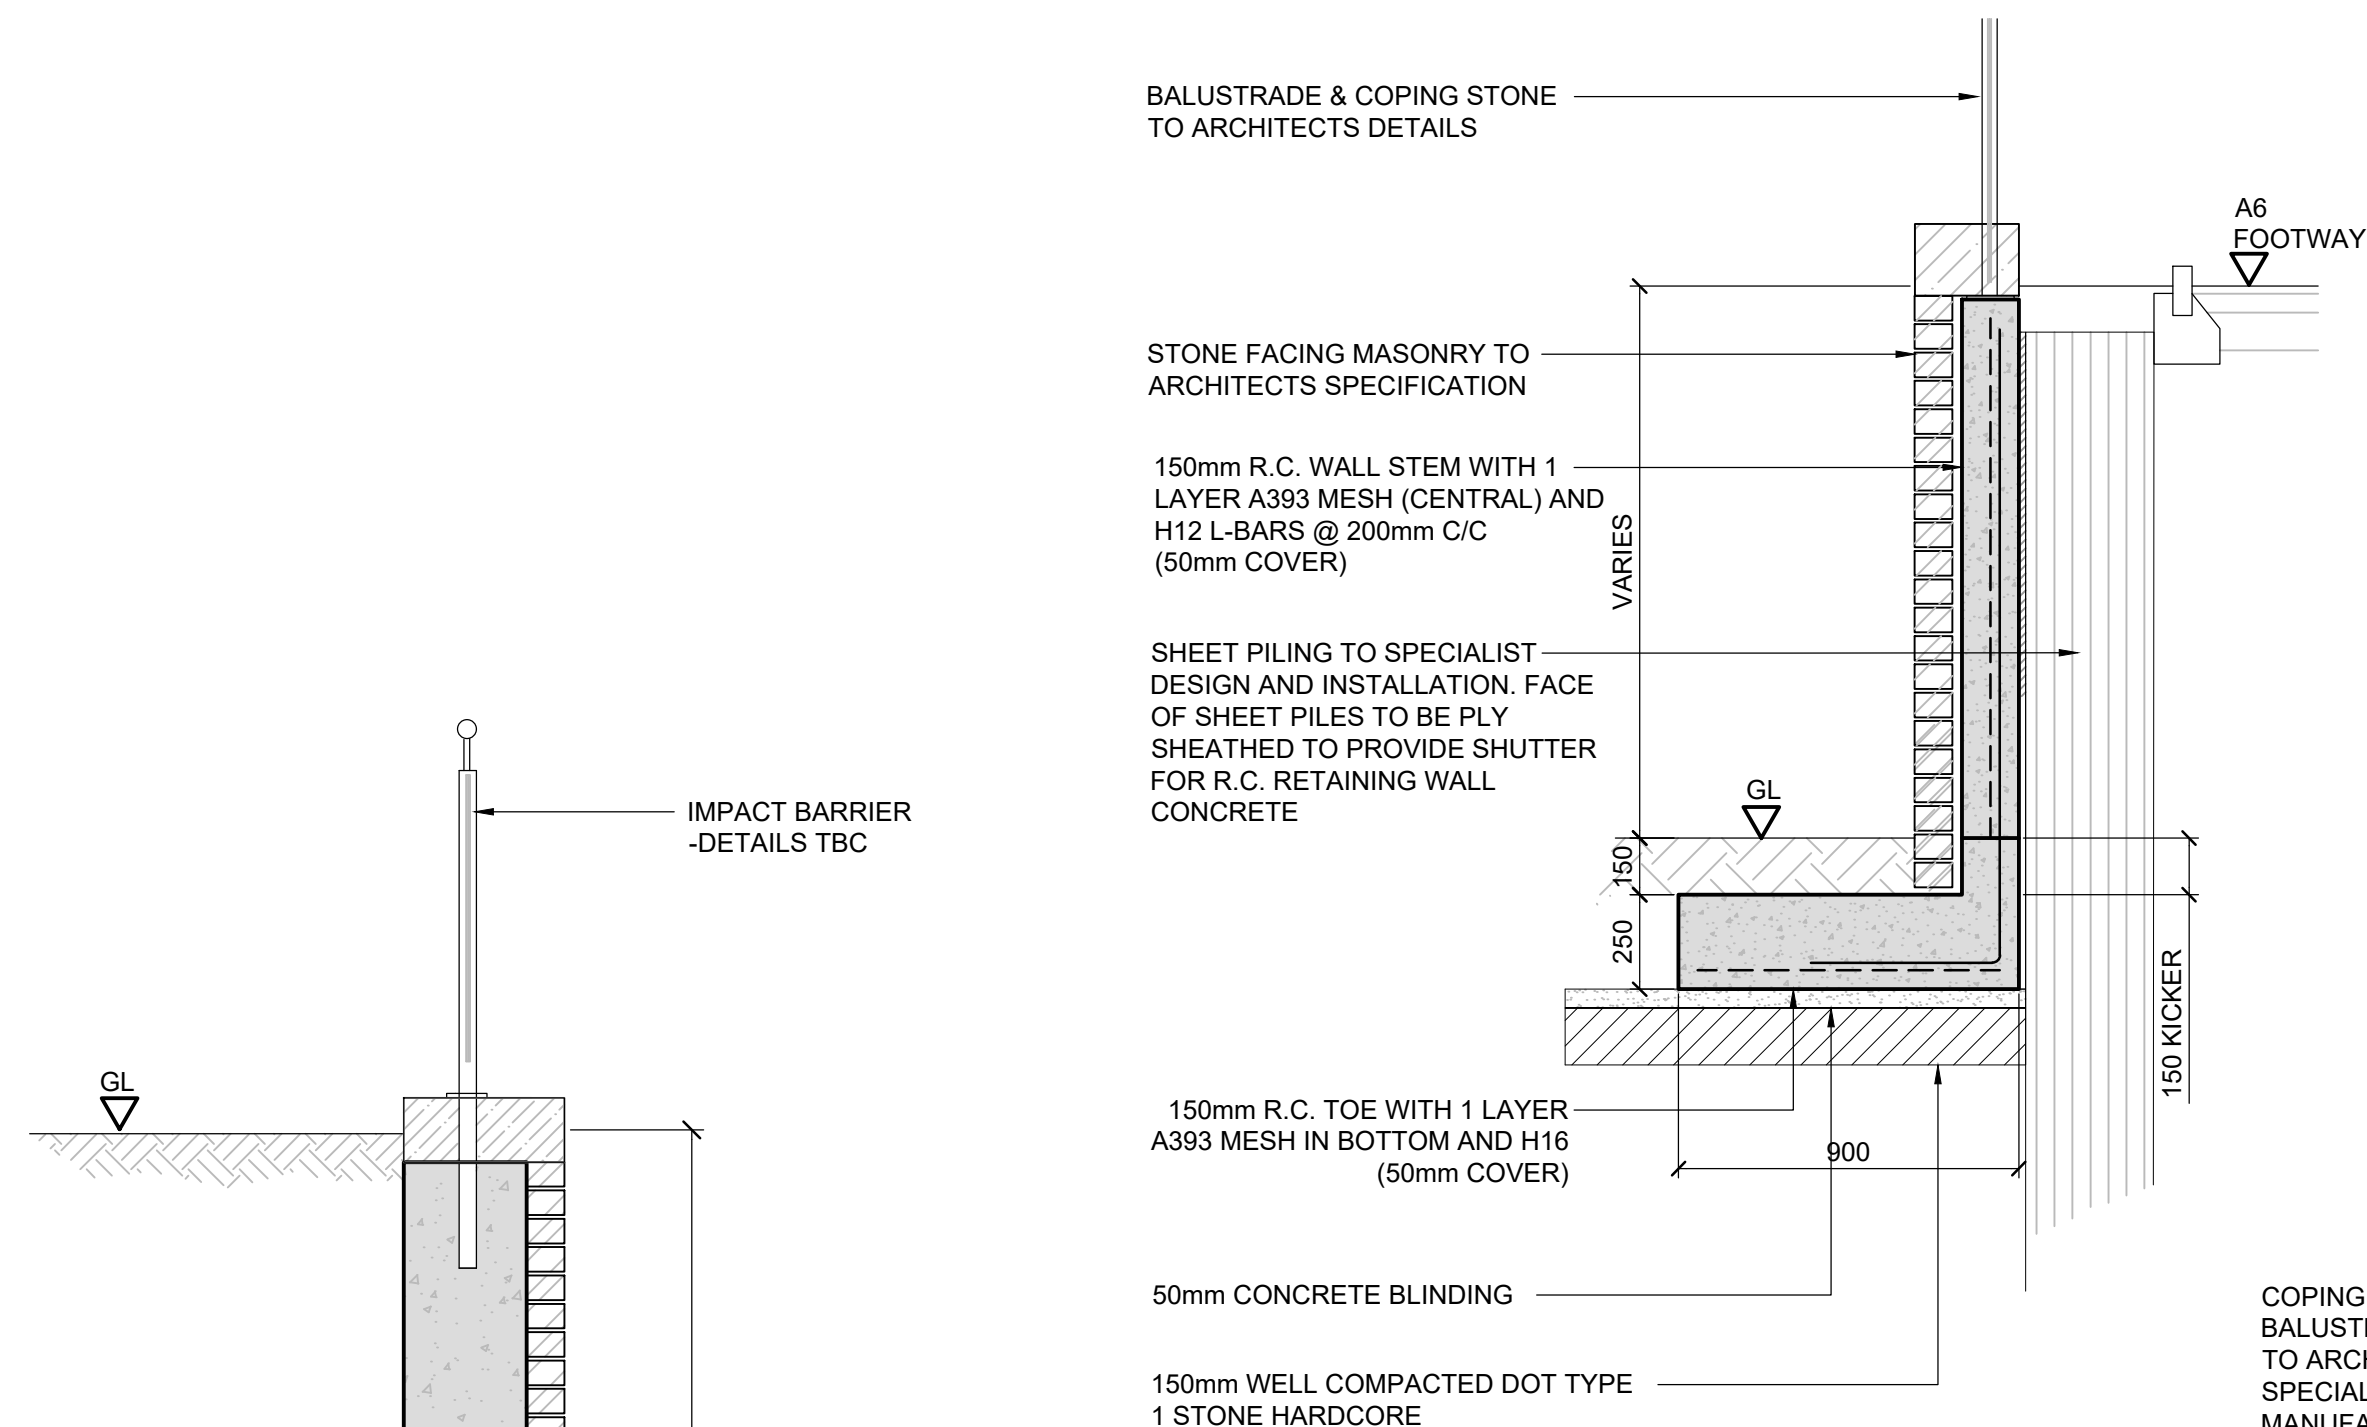

TYPICAL RETAINING WALL DETAIL '3'
(APPLIES ADJACENT TO A6 - WORST CASE
LOCATION SHOWN)

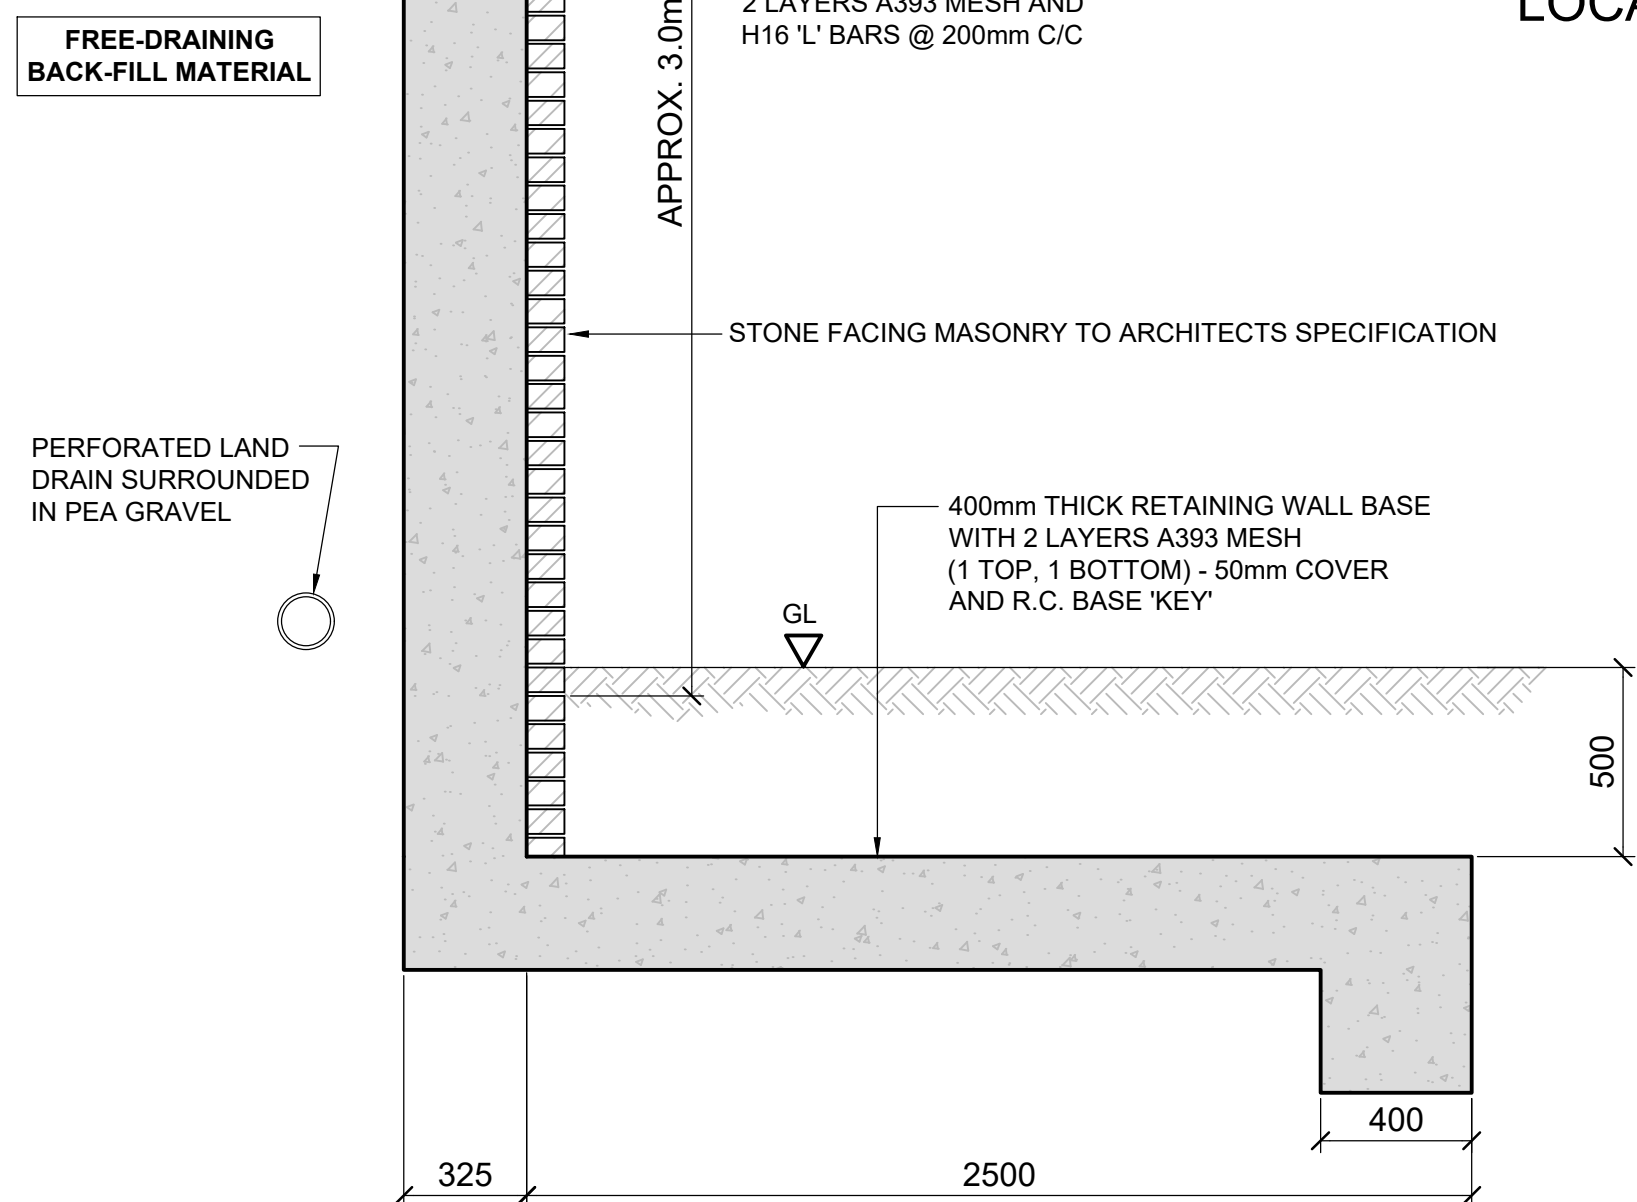

TYPICAL EXTERNAL RETAINING WALL DETAIL '1'
(APPLIES BETWEEN PLOTS)

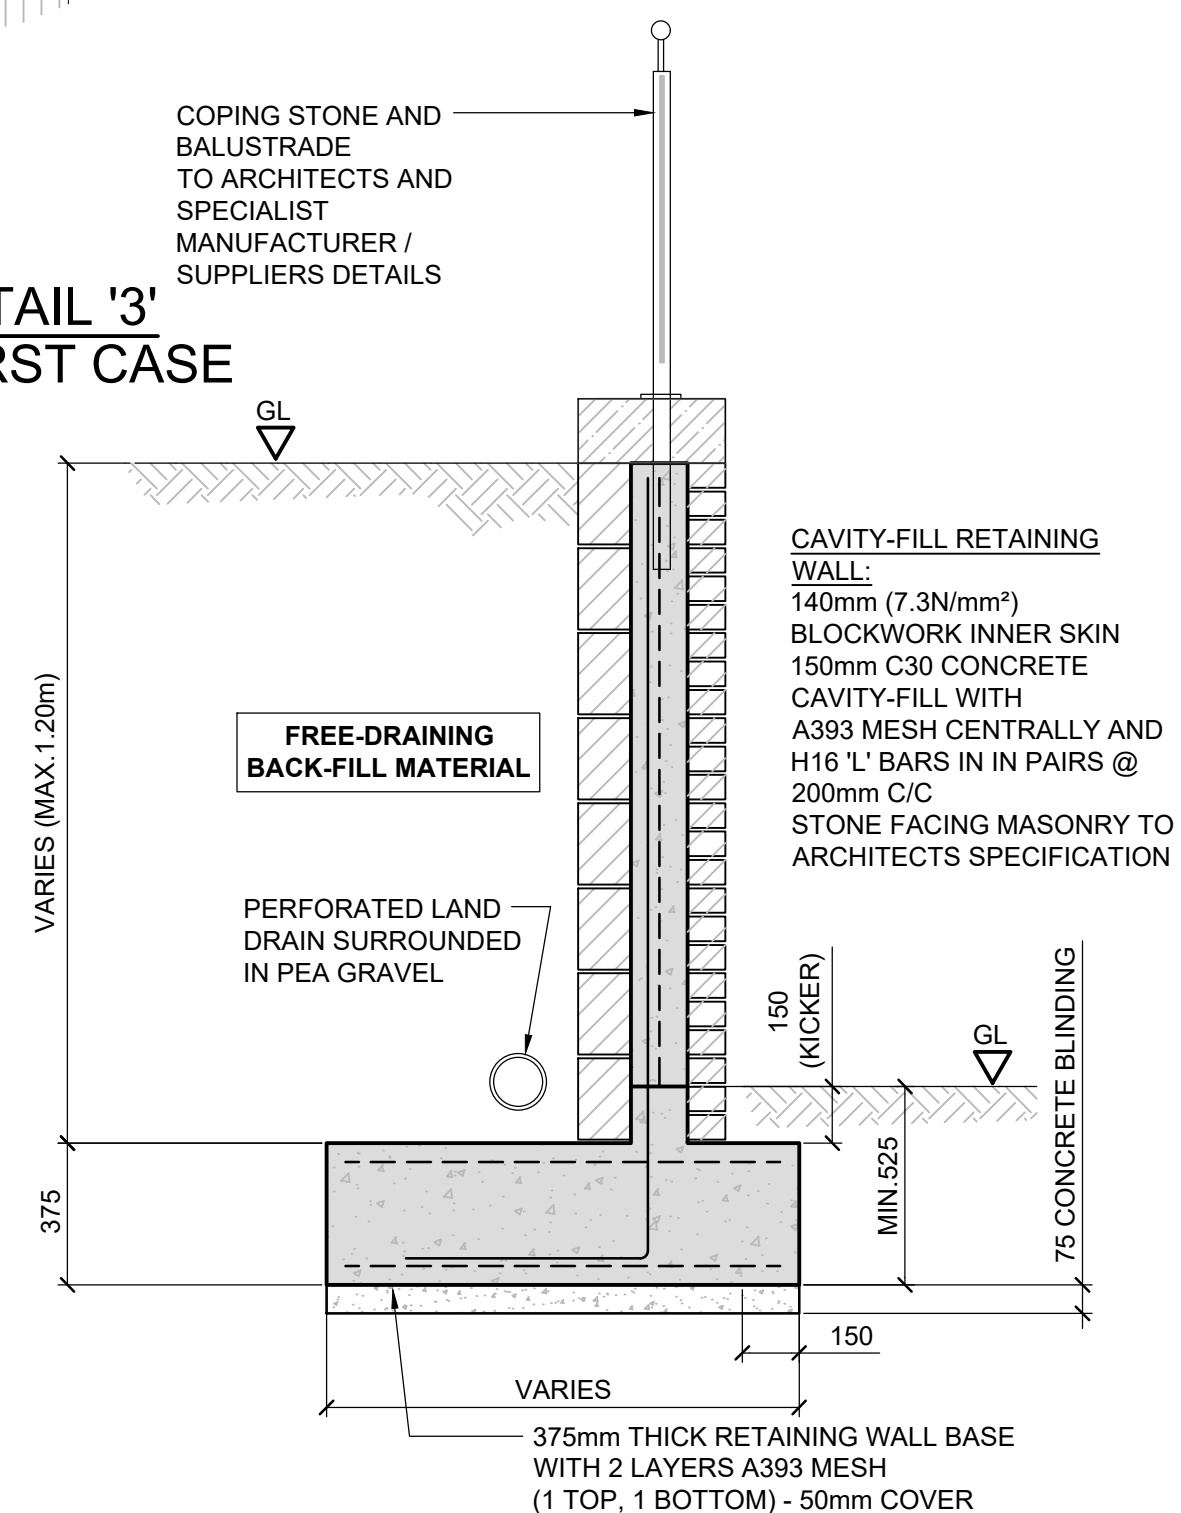

TYPICAL RETAINING WALL DETAIL '2'
(APPLIES GENERALLY EXTERNALLY)

DO NOT SCALE FROM THIS DRAWING

THIS DRAWING IS TO BE READ IN CONJUNCTION WITH
ALL OTHER HBL DRAWINGS ISSUED FOR THIS PROJECT

P01	FEB'25	DP	ISSUED FOR INFORMATION		DP
REV.	DATE	DRAWN	DESCRIPTION		CHKD APPRD
STATUS DESCRIPTION.					STATUS.
FOR INFORMATION					S2



PROJECT. **BUXTON ROAD, FURNESS VALE**

DRAWING TITLE. PRELIMINARY EXTERNAL
RETAINING WALL DETAILS

CLIENT. GUINNESS PARTNERSHIP

HBL REF. 7396	HBL REF. FEBRUARY 2025	SCALE(S). 1:20	A2
DRAWN. DP	CHECKED. DP	APPROVED.	
07396-HBL-XX-XX-SK-S-0002			REV. P01