



| Rev: | Date:    | Description:                                                           | By: | Chk: |
|------|----------|------------------------------------------------------------------------|-----|------|
| P01  | 29/07/24 | First Issue                                                            | RGH | DB   |
| P02  | 17/02/25 | Internal column positions adjusted to avoid roof clsh with roof joists | RGH | DB   |
| P03  | 14/04/25 | Do not scale removed from drawing to suit planning authority comment   | RGH | MC   |


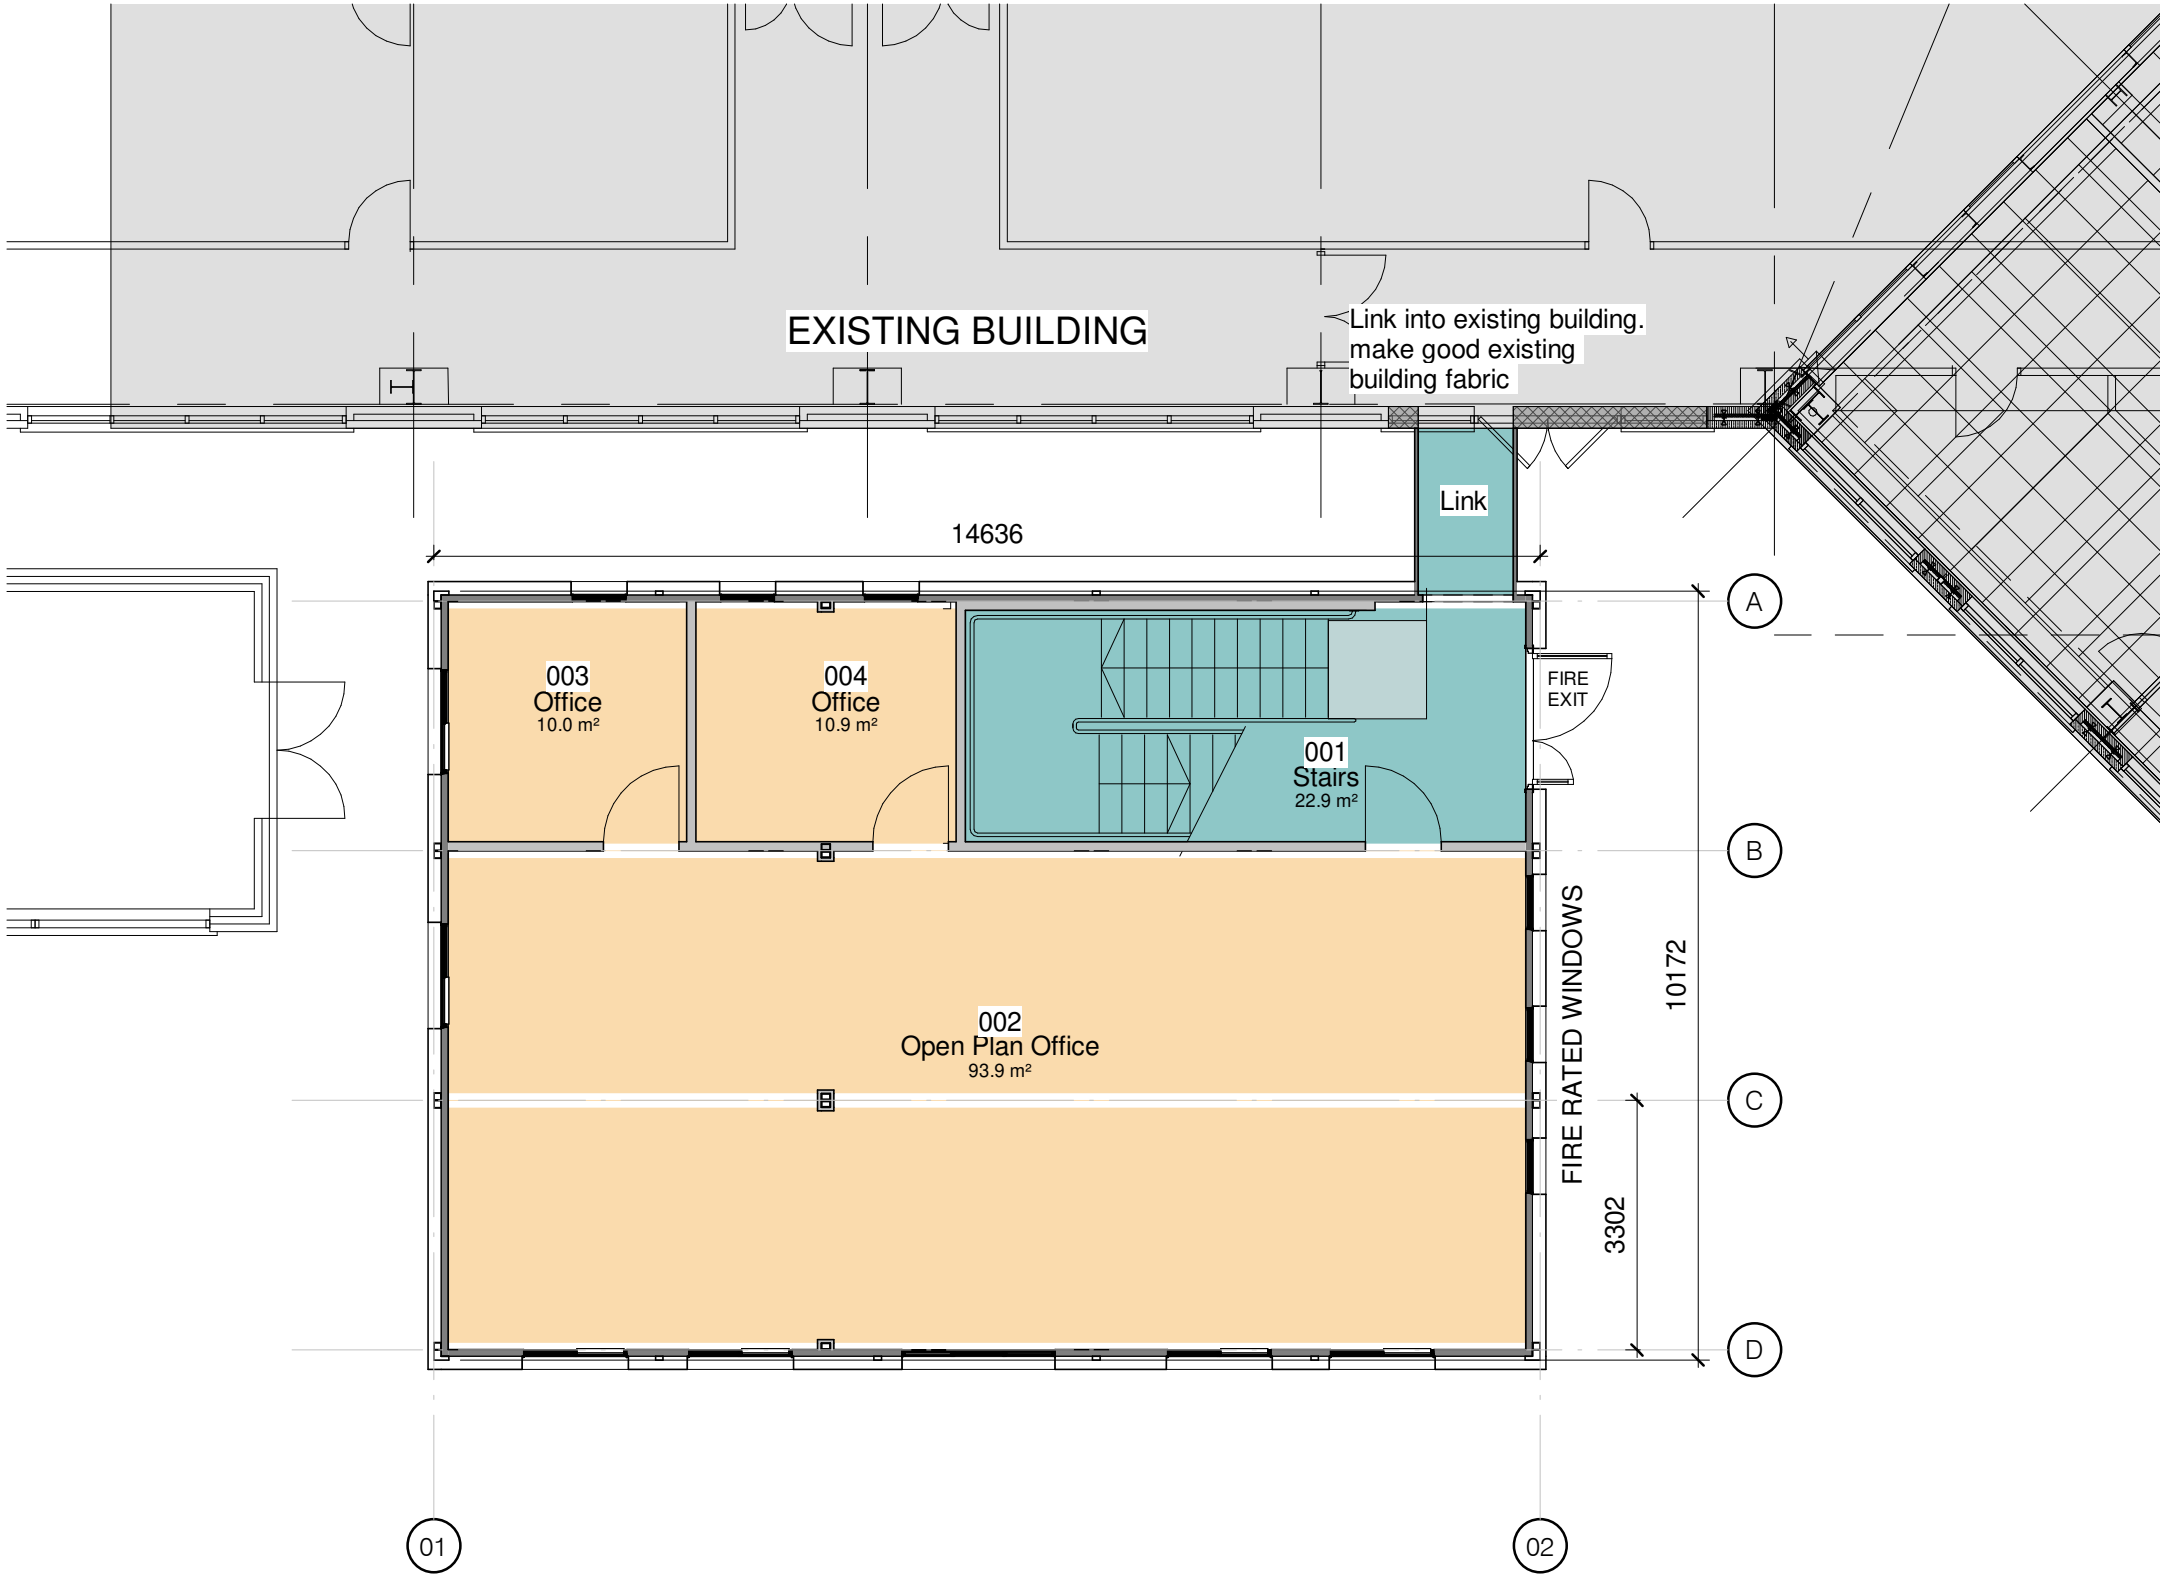


Ground Floor GA Plan  
1 : 100

GIFA 141m²  
Total GIFA 282m²

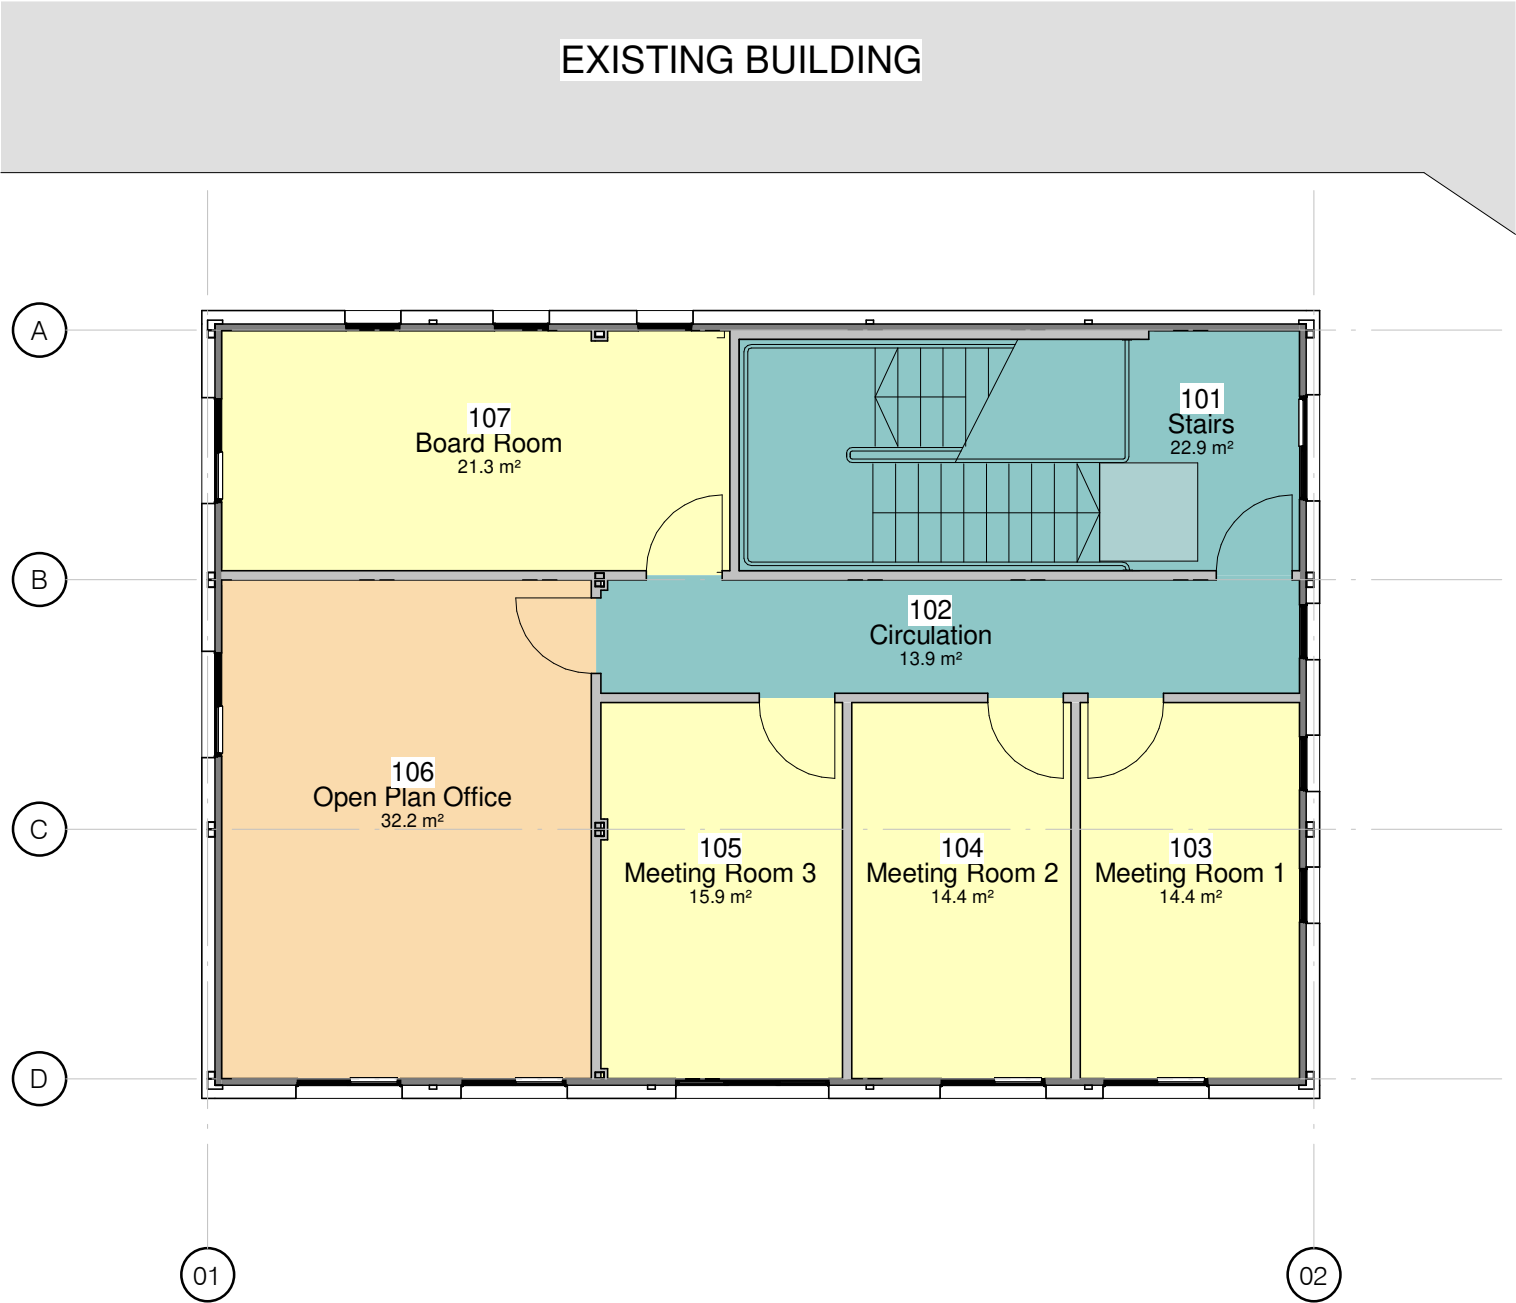

First Floor GA Plan  
1 : 100

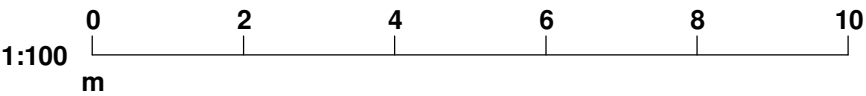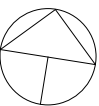

Portakabin®

Portakabin Limited New Lane Huntingdon  
York YO32 9PT United Kingdom  
+44 (0)1904 611655  
portakabin.co.uk

|                 |                      |                   |             |
|-----------------|----------------------|-------------------|-------------|
| Status:         | S0                   | Purpose Of Issue: | Preliminary |
| Client:         | Concept Life Science |                   |             |
| Project:        | New Office Facility  |                   |             |
| Title:          | GA Plans             |                   |             |
| Scale @ A2:     | 1 : 100              | Date:             | 29/07/24    |
| Drawn By:       | RGH                  | Checked By:       | DB          |
| Project Number: | OPP1339053           |                   |             |
| Originator      | Zone:                | Level:            | Type:       |
| PTK             | A1                   | ZZ                | D           |
|                 |                      | Discipline:       | Number:     |
|                 |                      | A                 | 1001        |
|                 |                      | Rev:              | P03         |