



This drawing is the property of Portakabin Limited.
It must not be copied or reproduced or divulged to anyone without written permission.

All discrepancies to be reported to Portakabin Limited.


Rev:	Date:	Description:	By:	Chk:
P01	31/07/24	First Issue	RGH	TH
P02	24/09/24	Existing Elevations added	RGH	SPM
P03	14/04/25	Do not scale removed from drawing to suit planning authority comment	RGH	MC

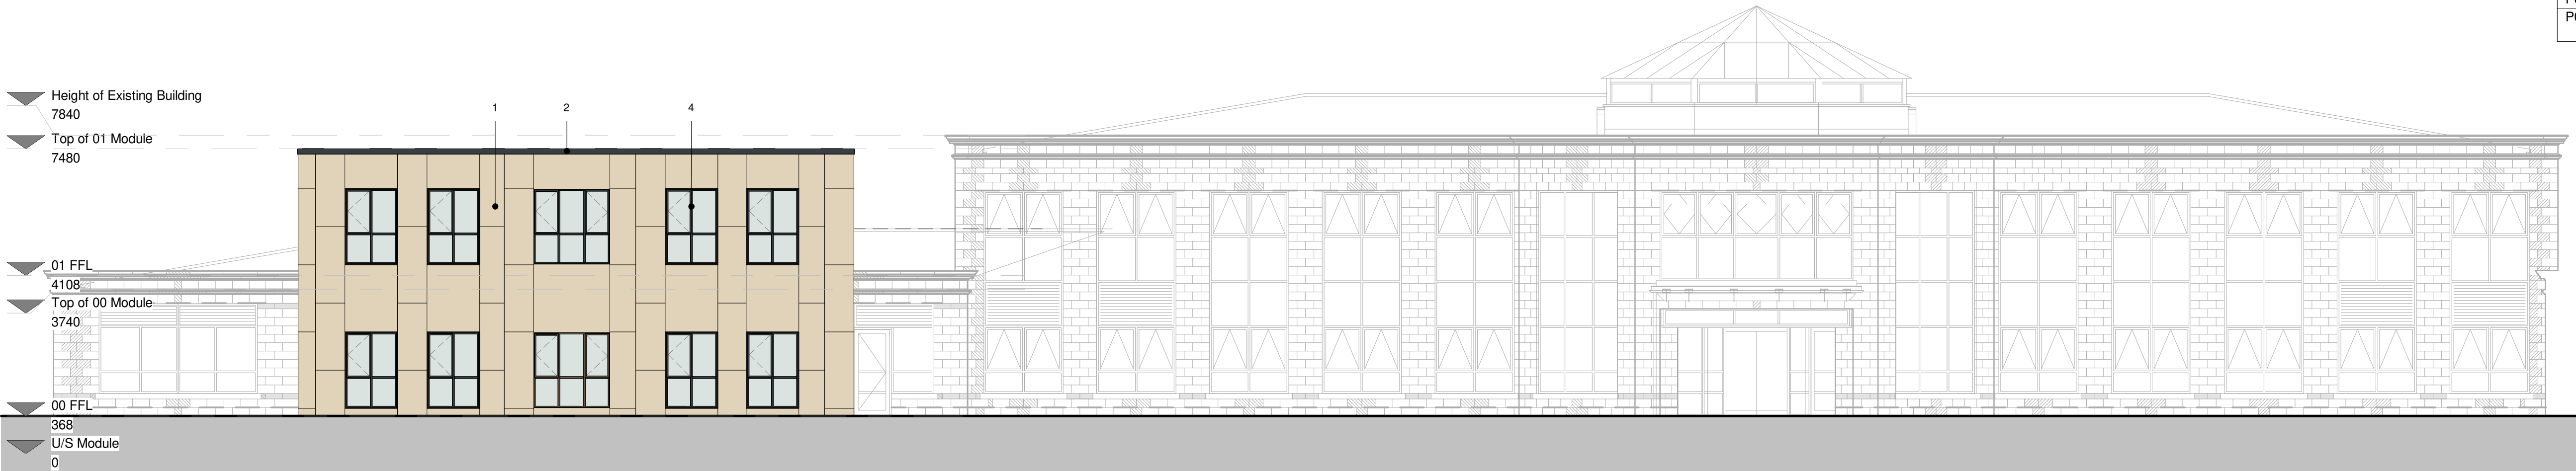


Elevation A
1 : 100

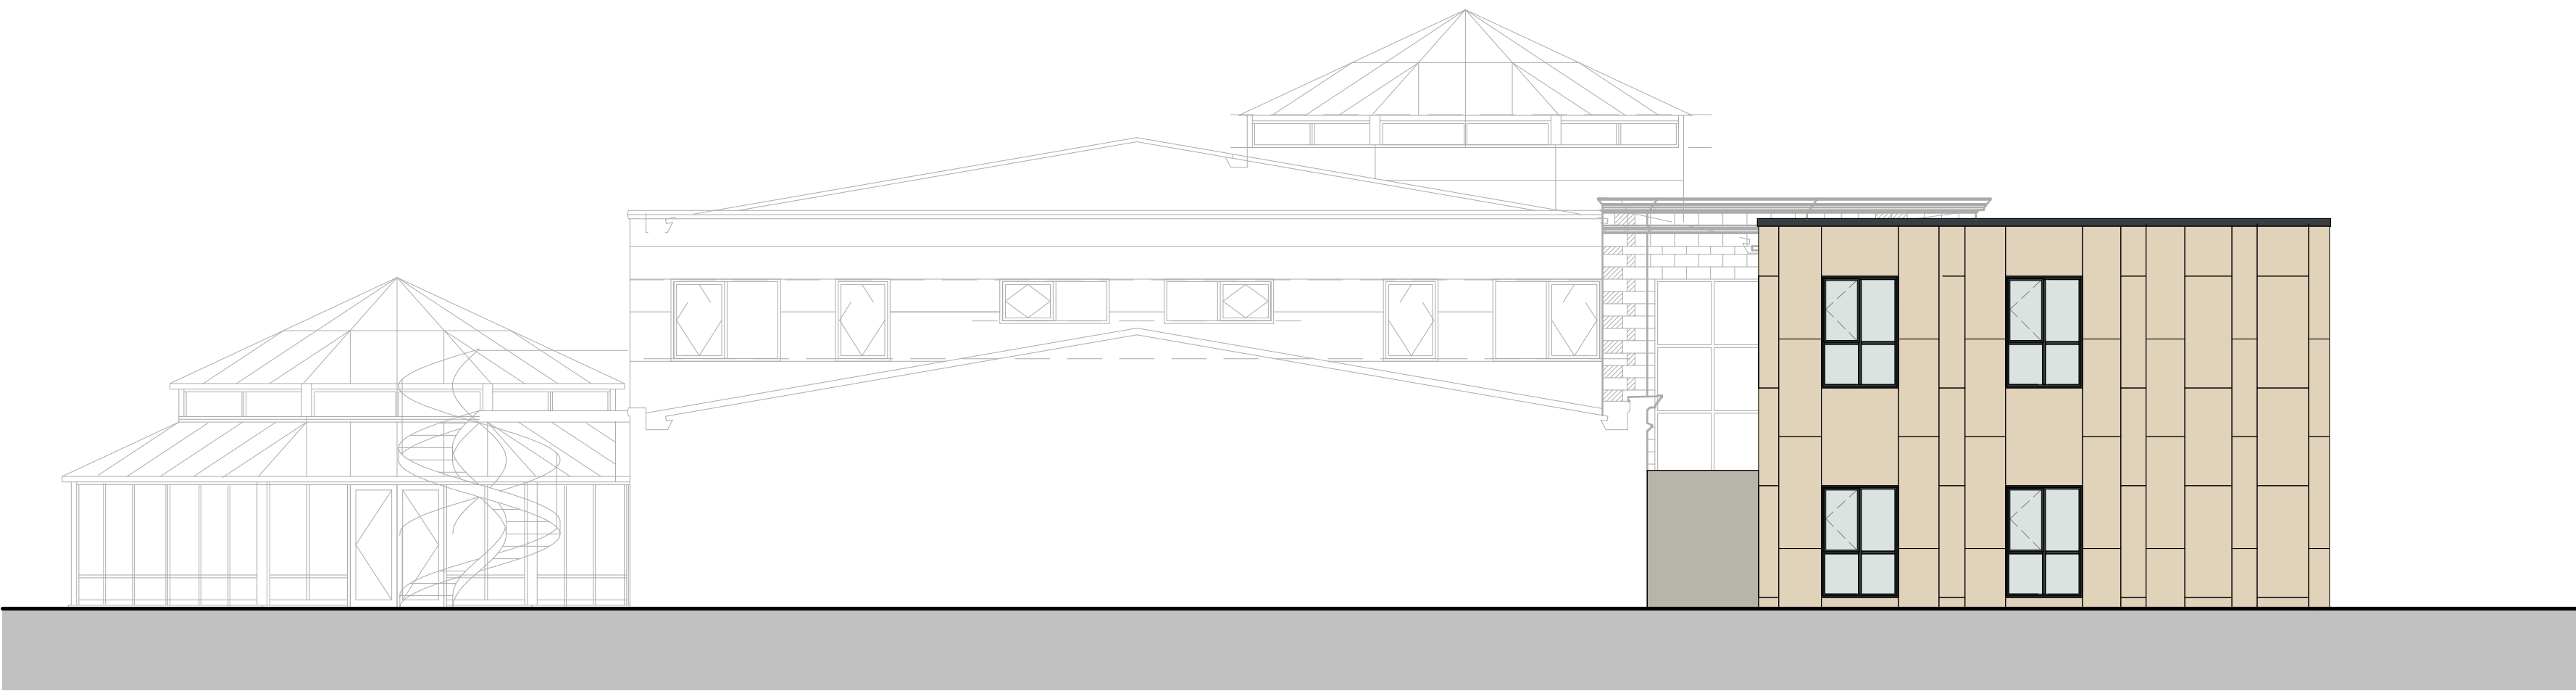

Elevation B
1 : 100

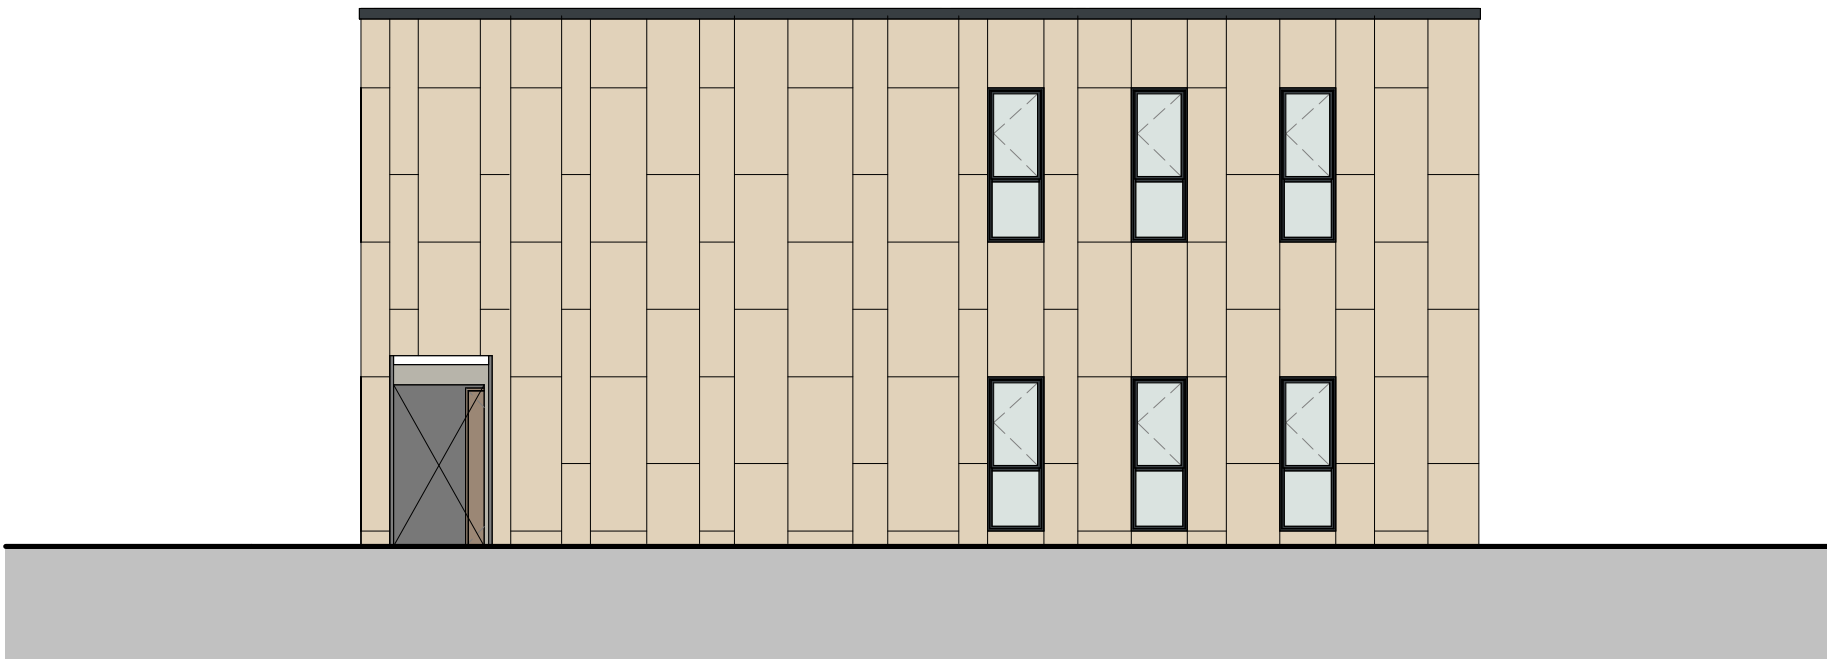


Elevation C
1 : 100

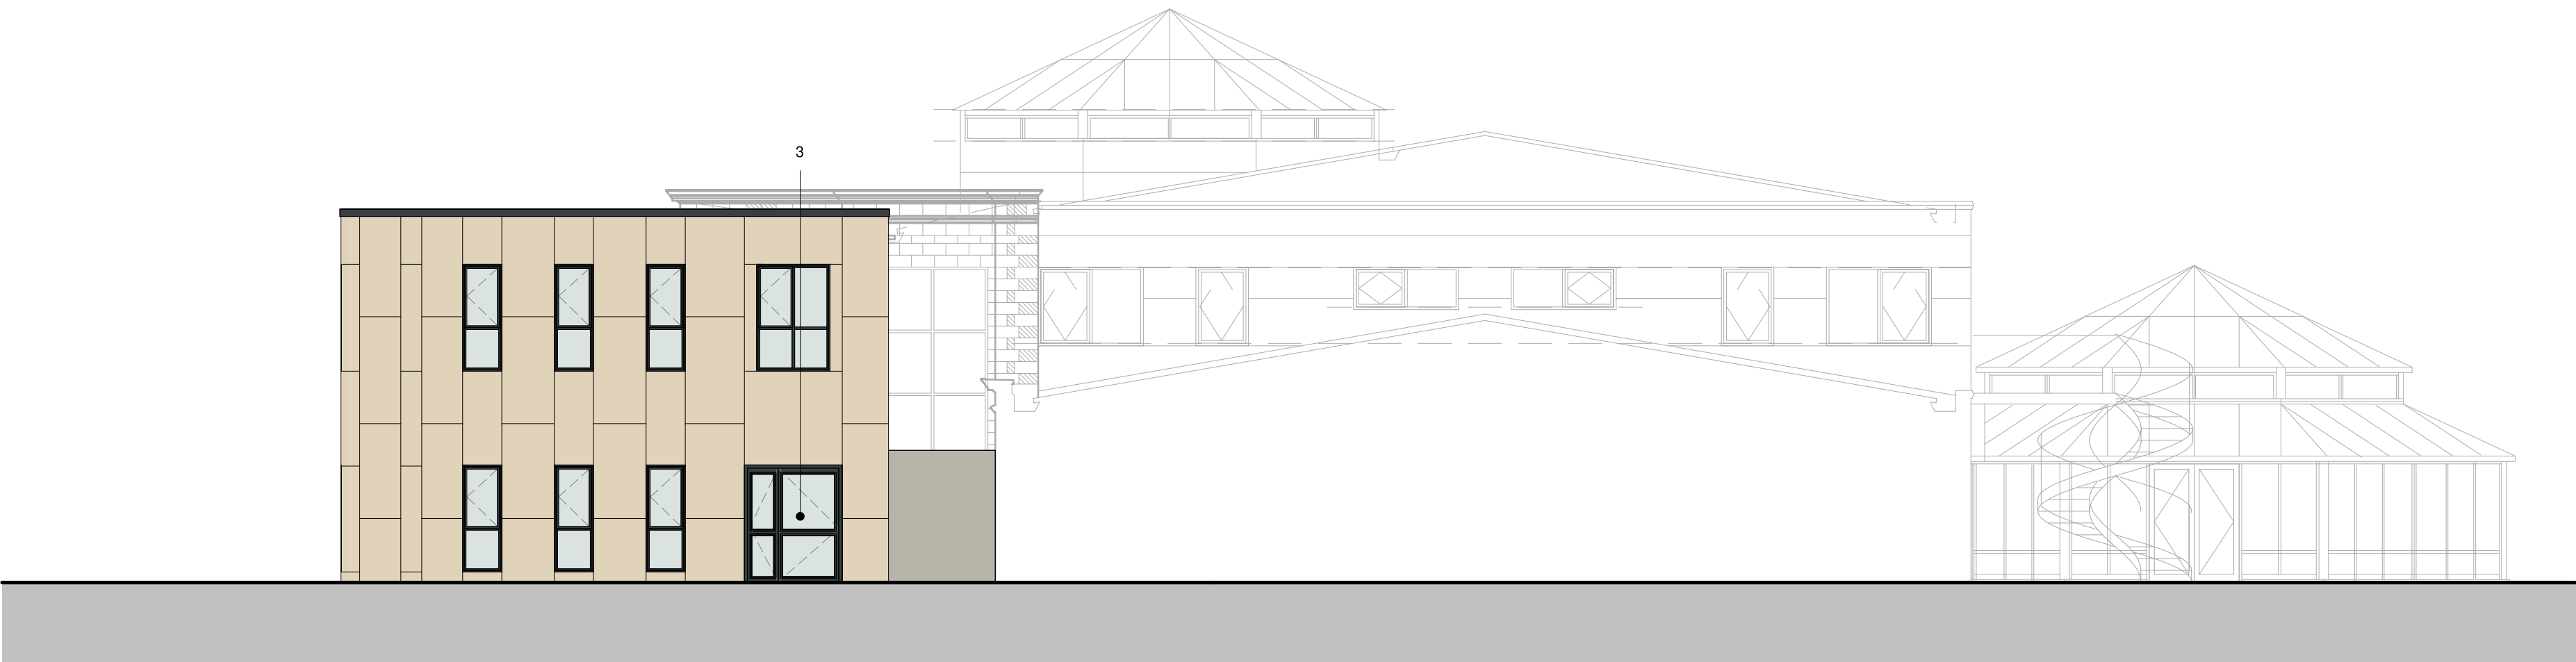

Elevation D
1 : 100

- Material Key:**
- 1. **External Wall Cladding** - Stone slip to match existing building elevations
 - 2. **Fascia** - colour Anthracite Grey RAL 7016
 - 3. **Aluminium glazed door** - colour Anthracite Grey RAL 7016
 - 4. **Aluminium Windows** - colour Anthracite Grey RAL 7016

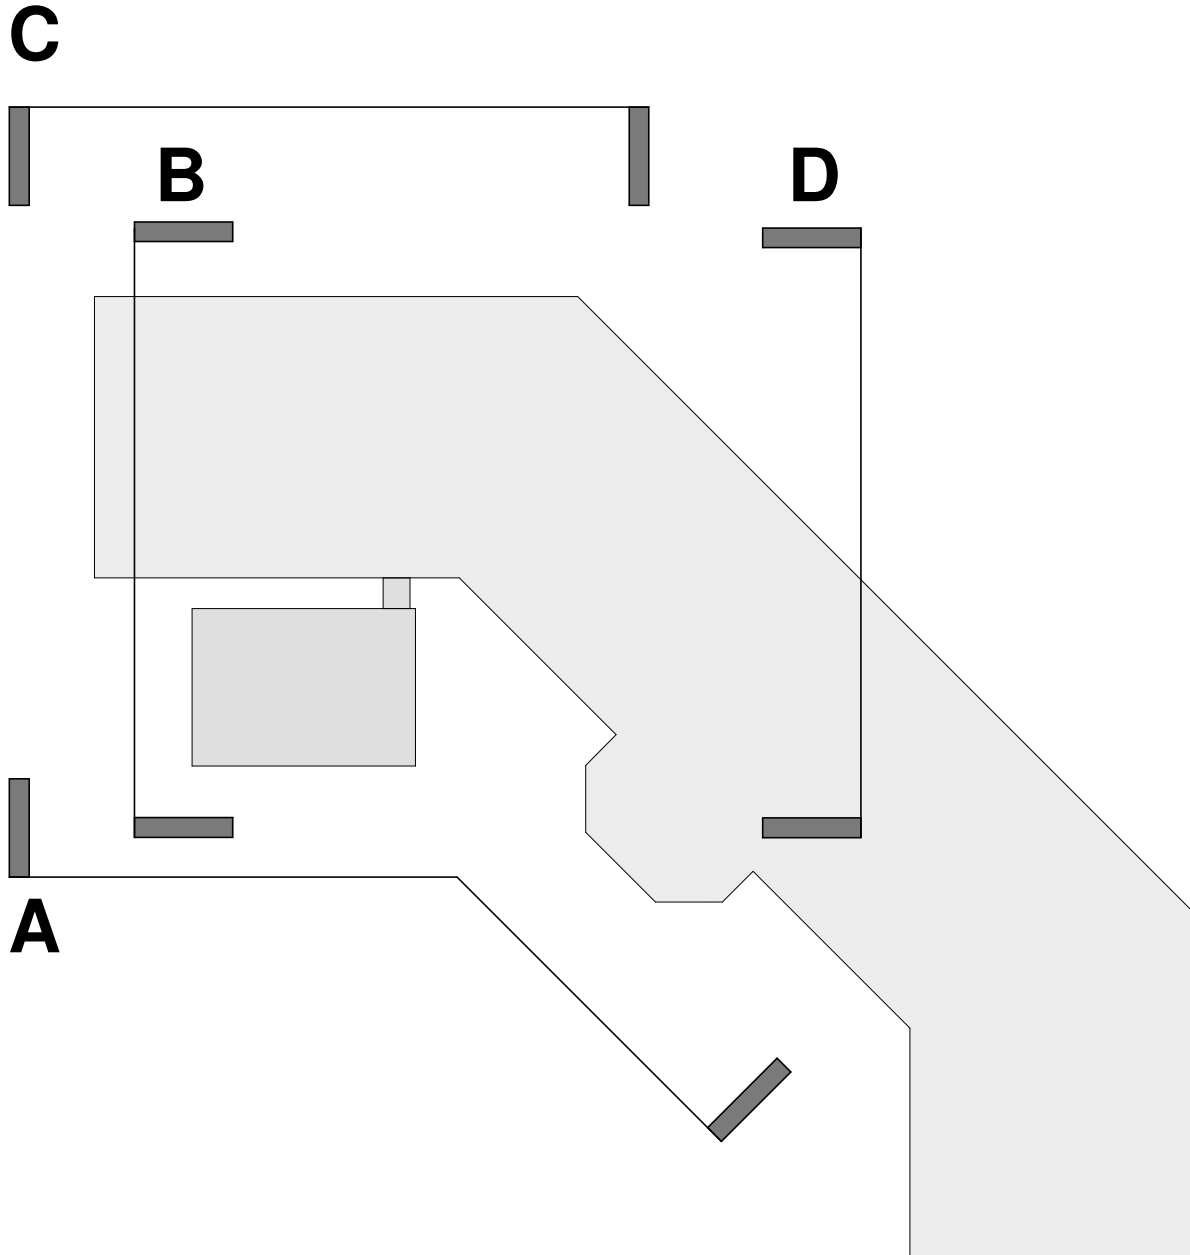

0 2 4 6 8 10
1:100
m

Portakabin

Portakabin Limited New Lane Huntington
York YO32 9PT United Kingdom
+44 (0)1904 611655
portakabin.co.uk

Status:	S0	Purpose Of Issue:	Preliminary
Client:	Concept Life Science		
Project:	New Office Facility		
Title:	Elevations		
Scale @ A1:	As indicated	Date:	31/07/24
Drawn By:	RGH	Checked By:	TH
Project Number:	OPP1339053		
Originator	Zone:	Level:	Type:
PTK	A1	ZZ	D
		Discipline:	Number:
		A	2001
		Rev:	P03