



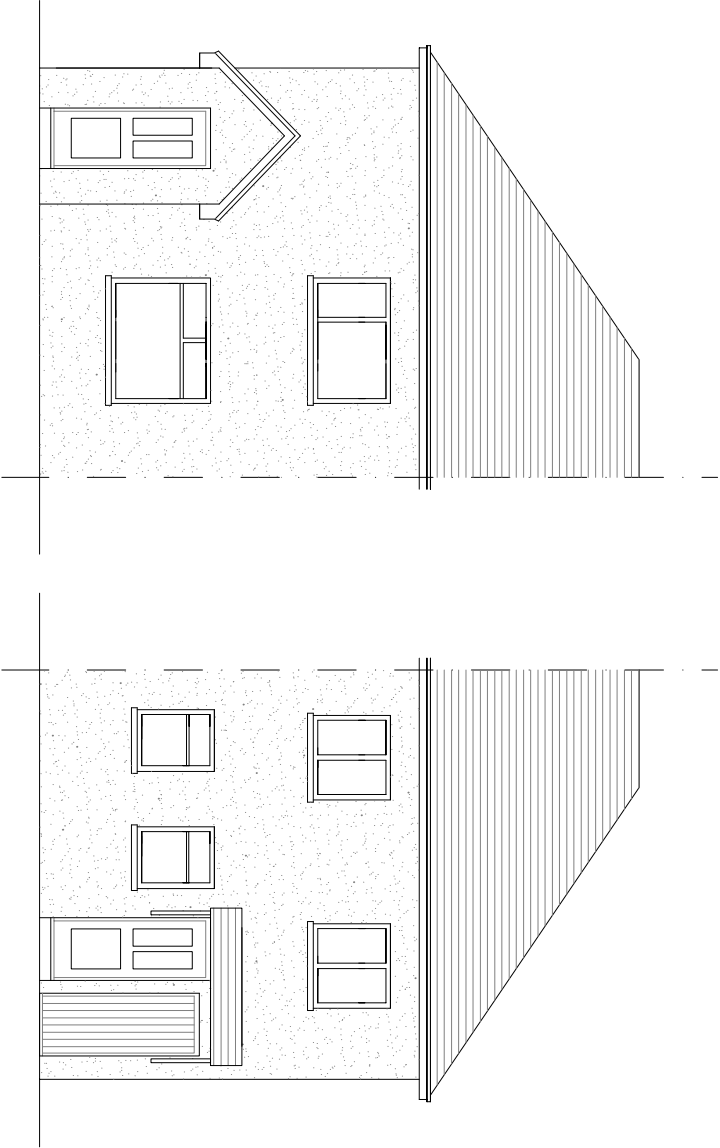

Existing Front Elevation

Existing Rear Elevation

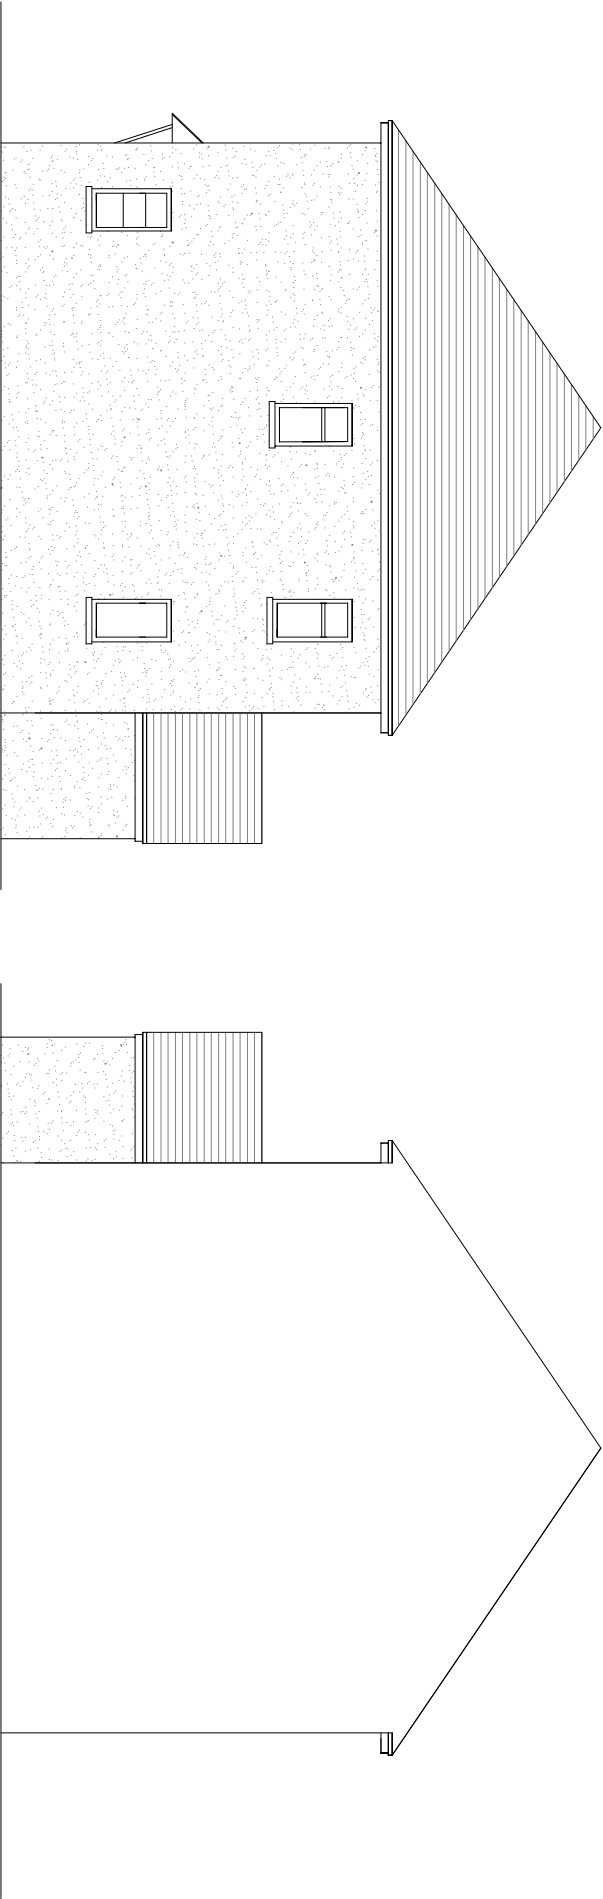

Existing Side Elevation

Existing Side Elevation

REVISIONS

NO.	DATE	BY	SCALE	AREA	SQ.M.
1	25 Mar	FW	1:100		

PROJECT Two storey rear extension and single storey side extension at 3 Stendale Moor

CLIENT Mr. & Mrs. J. Belfield

TITLE Existing Elevations