

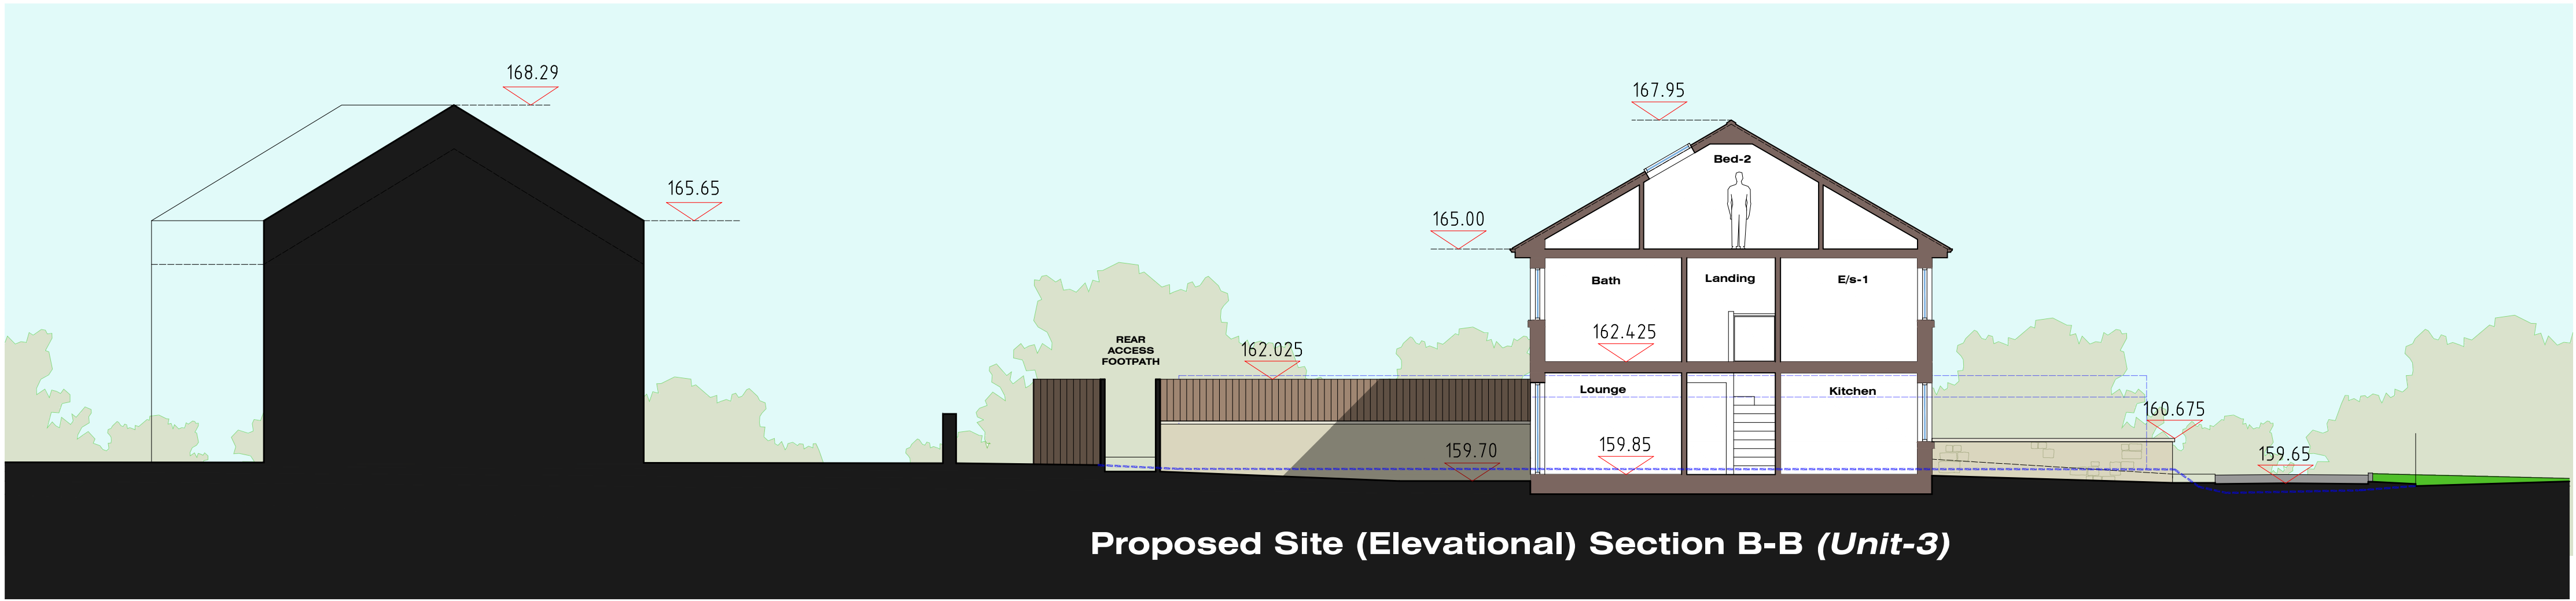


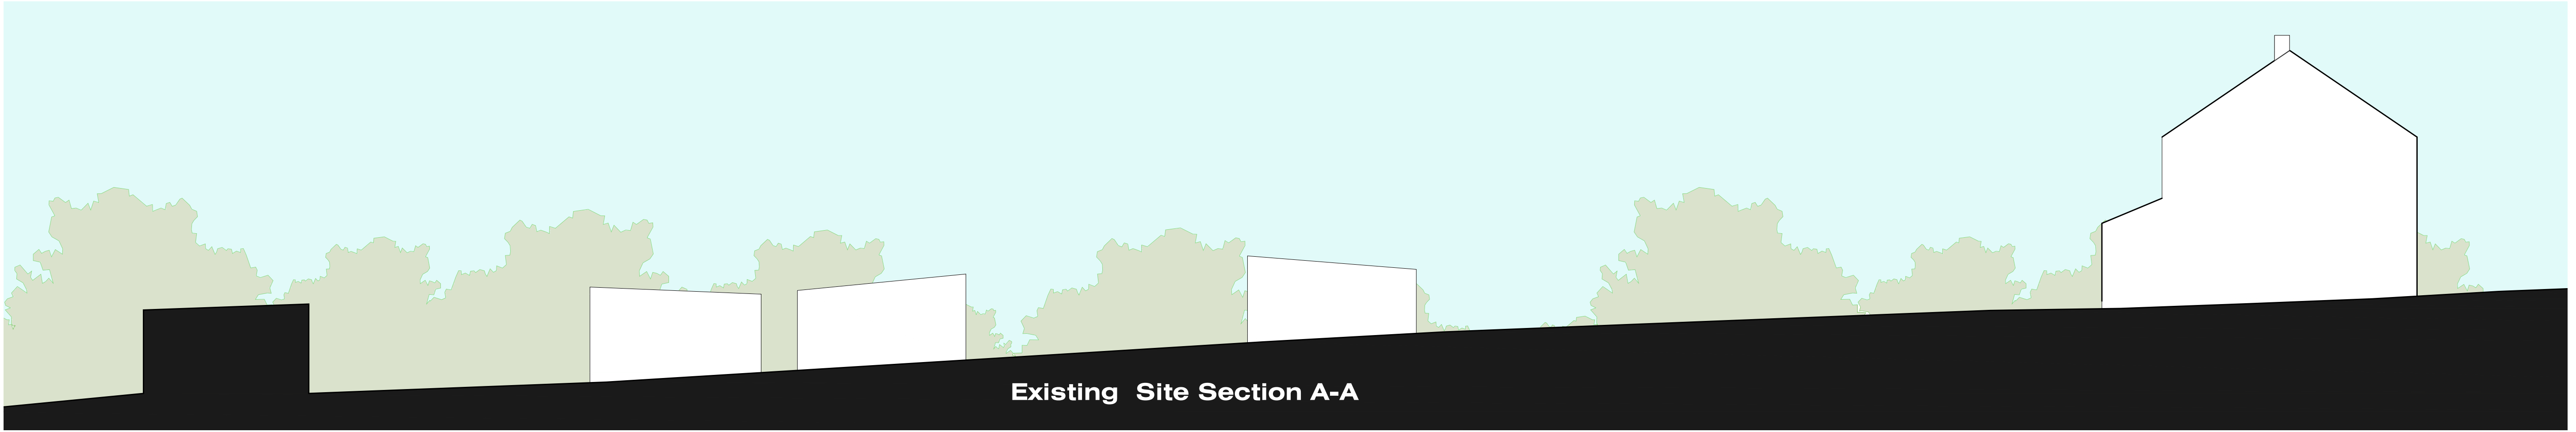

Rev-C: Addition of loft room to Unit-3 (08.05.25)
Rev-B: Flat roof GF extension removed from Units 1 & 2 (09.04.25)
Rev-A: Amendments relating to client layout alterations (10.01.25)

CLIENT	PROJECT	DRAWING
DETAIL HOMES LTD. HILLSIDE FARM WERNETH LOW ROAD ROMLEY SK22 4HQ	RESIDENTIAL DEVELOPMENT LAND OFF HIGH HILL ROAD NEW MILLS HIGH PEAK SK22 4HQ	EXISTING & PROPOSED SITE SECTIONS AA & BB
PROJECT NO	DRAWING NO	REV
DETAIL 082	010	REVISION-C
DRAWN	CHECKED	DATE
JM	xx	05.12.24
SCALE		1:100 (A1)

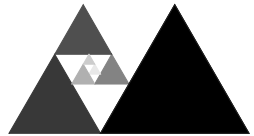

DETAIL Construction Solutions Ltd
Maxton House • Green Lane Runway •
Boskport • SK20 3JD
Office Contact: 0161 430 5555 Email:
info@detailconstruction.co.uk Web:
www.detailconstruction.co.uk