



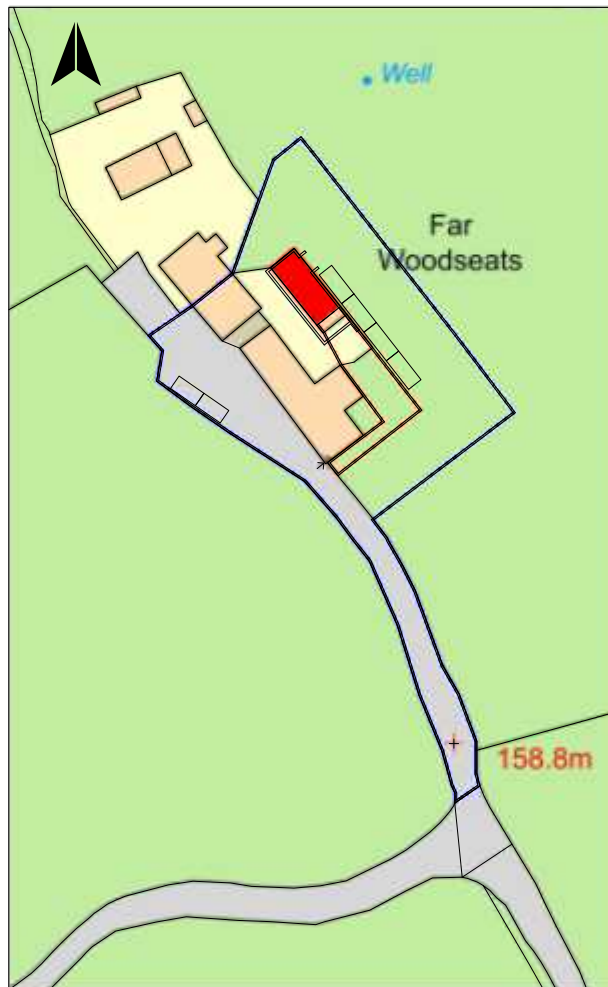

Location Plan 1:1250

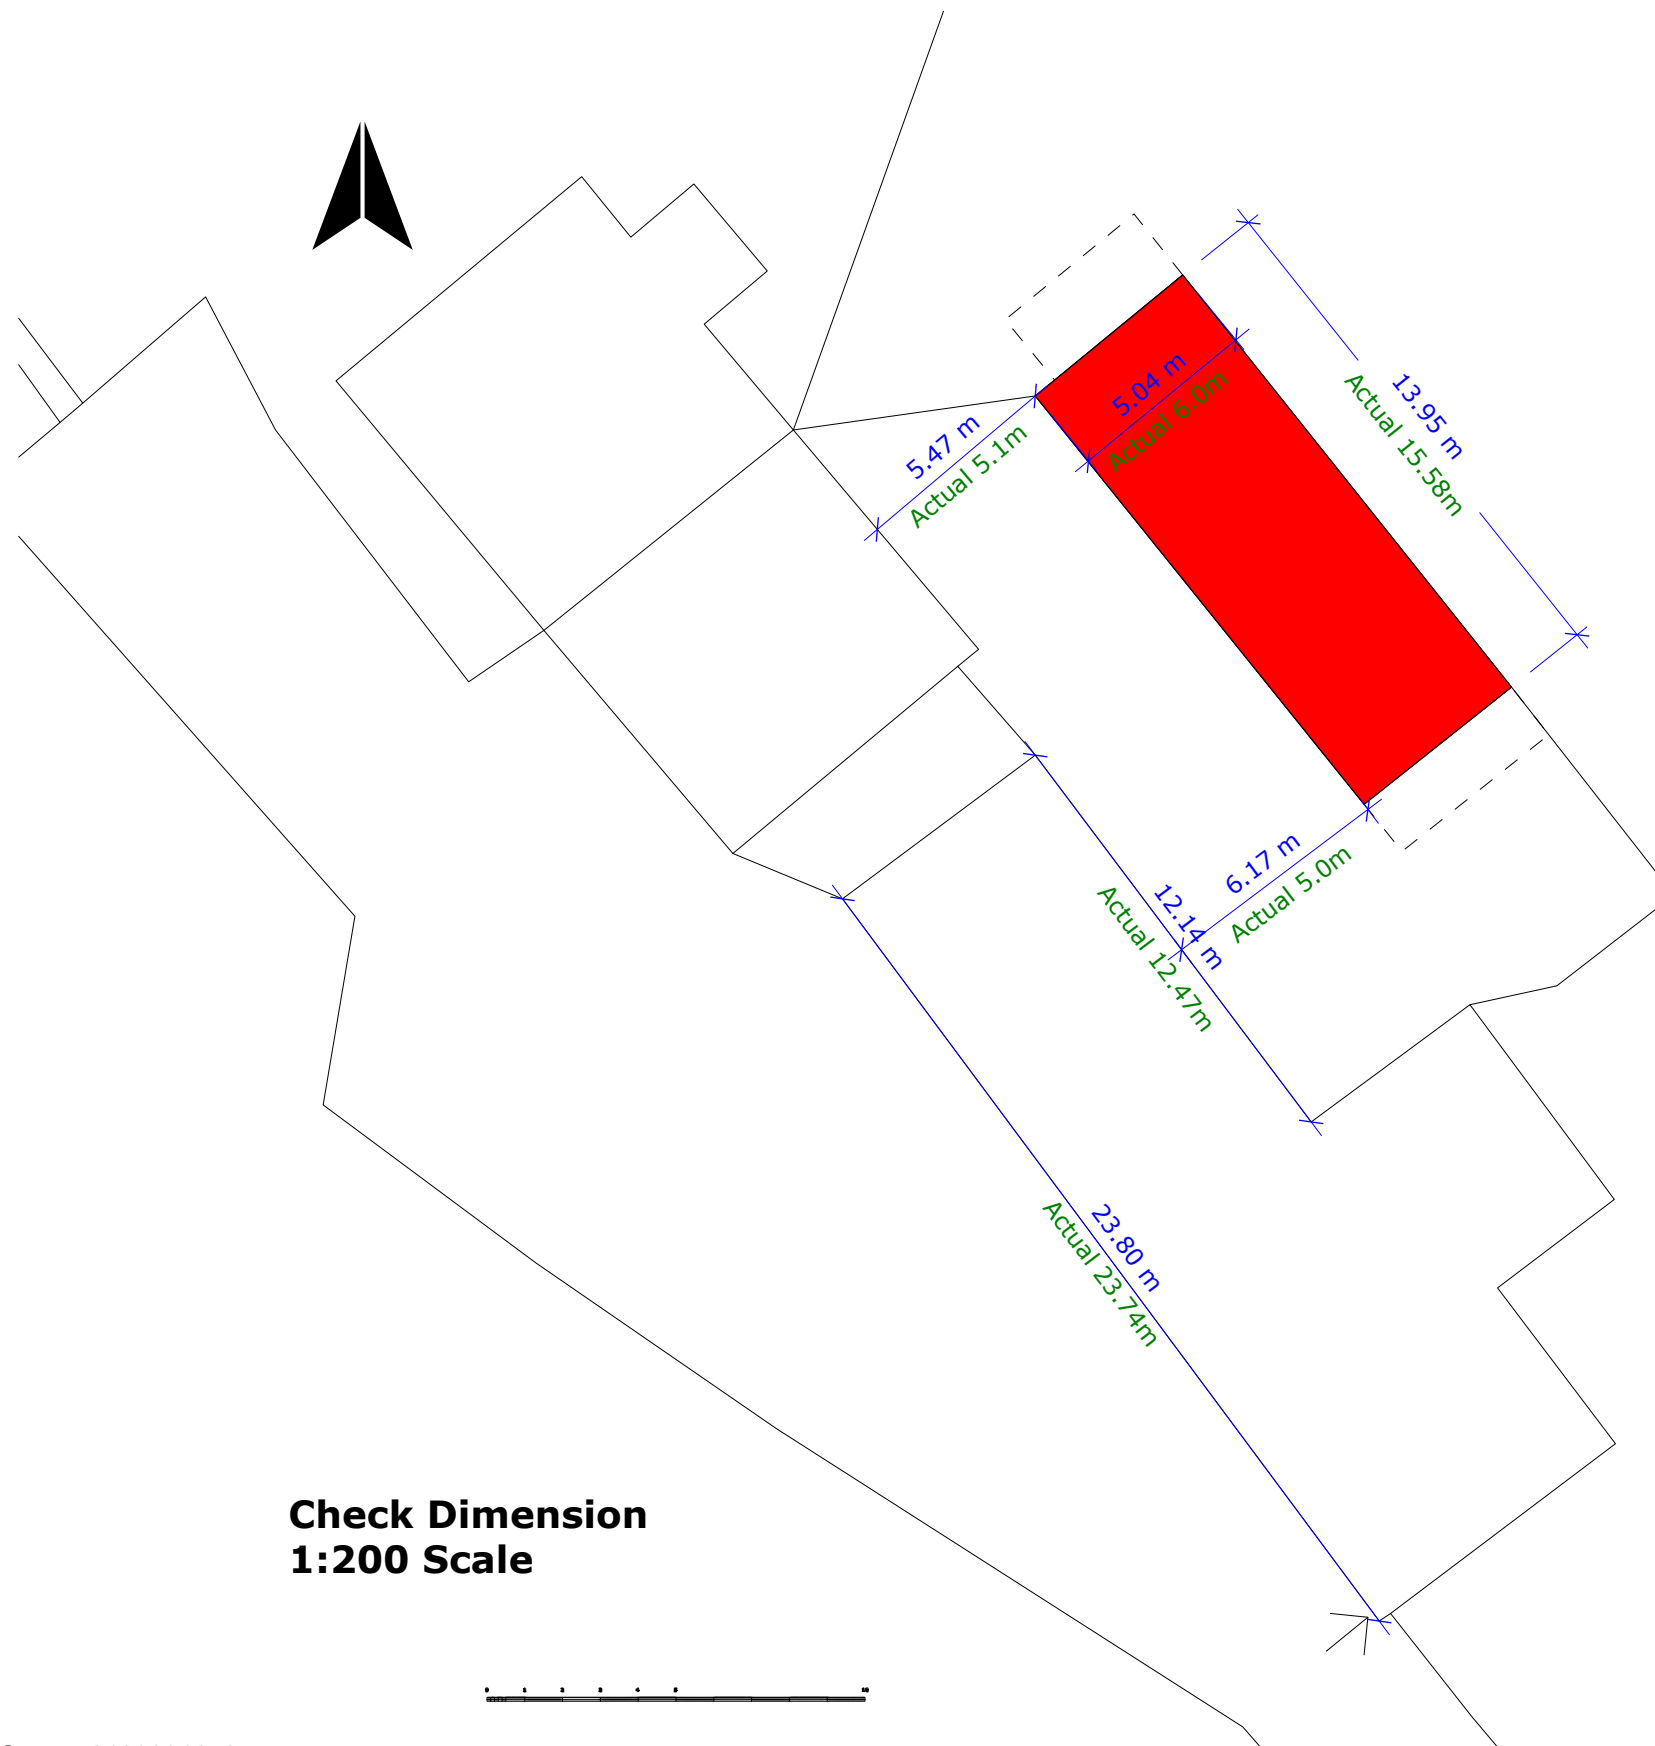

© Crown copyright and database rights 2023 Ordnance Survey 0100031673