



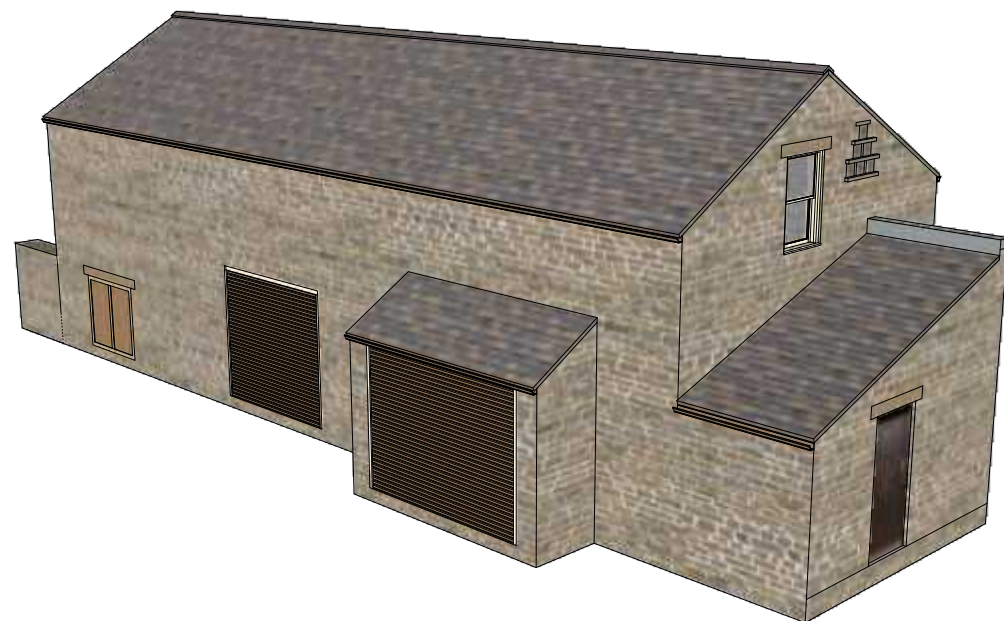

Proposed Isometric View Front Side

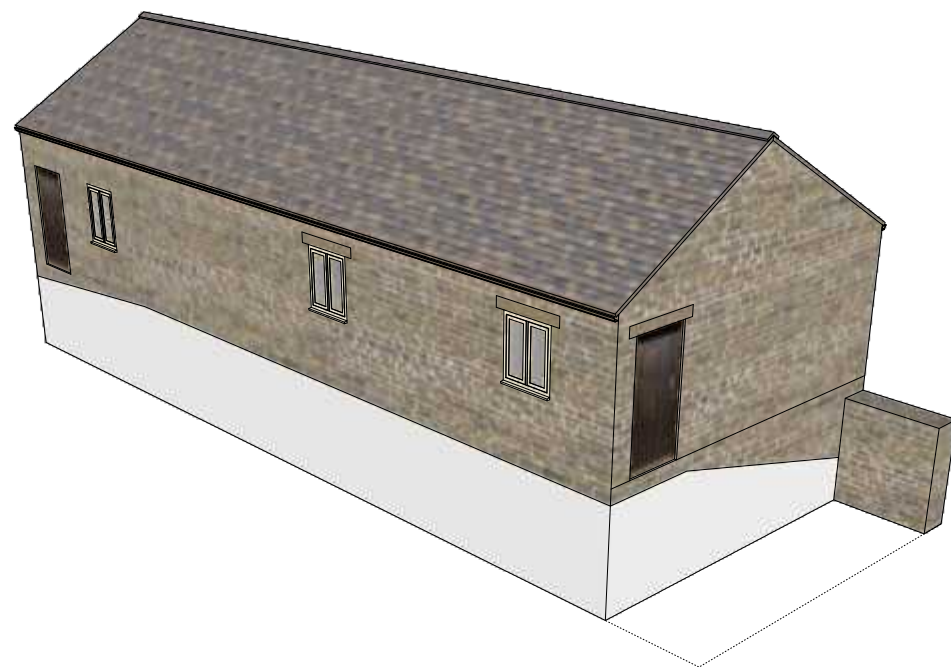

Proposed Isometric View Rear Side

General Notes

Elevations to be of stonework to match existing.

Roof to be of stone roof tiles to closely match the existing.

All dimensions in metres. All dimensions to be checked on site and any discrepancies to be reported to Planman3D for clarification.

The main contractor is to consult with the Statutory Undertakers to establish the location of their services and provide the necessary protection.

This application is for Planning only and a separate application will be made for Building Regulation approval.


The CDM Regulations 2015.

The client must abide by the Construction Design and Management Regulations 2015 which relate to any building works which:



(a) lasts longer than 30 working days and has more than 20 workers working simultaneously at any point in the project.

Or:


(b) exceeds 500 person days.

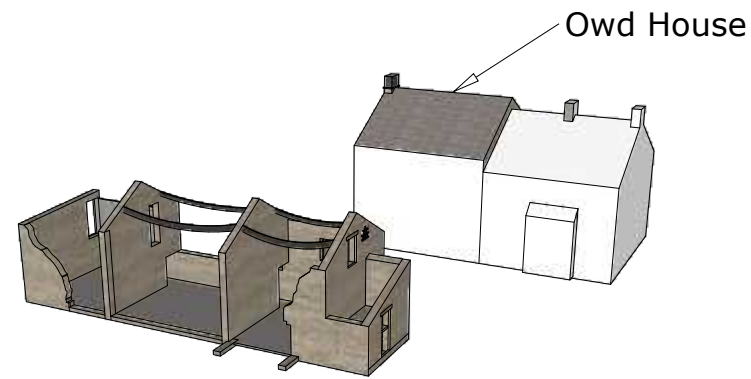

Existing 3D Views

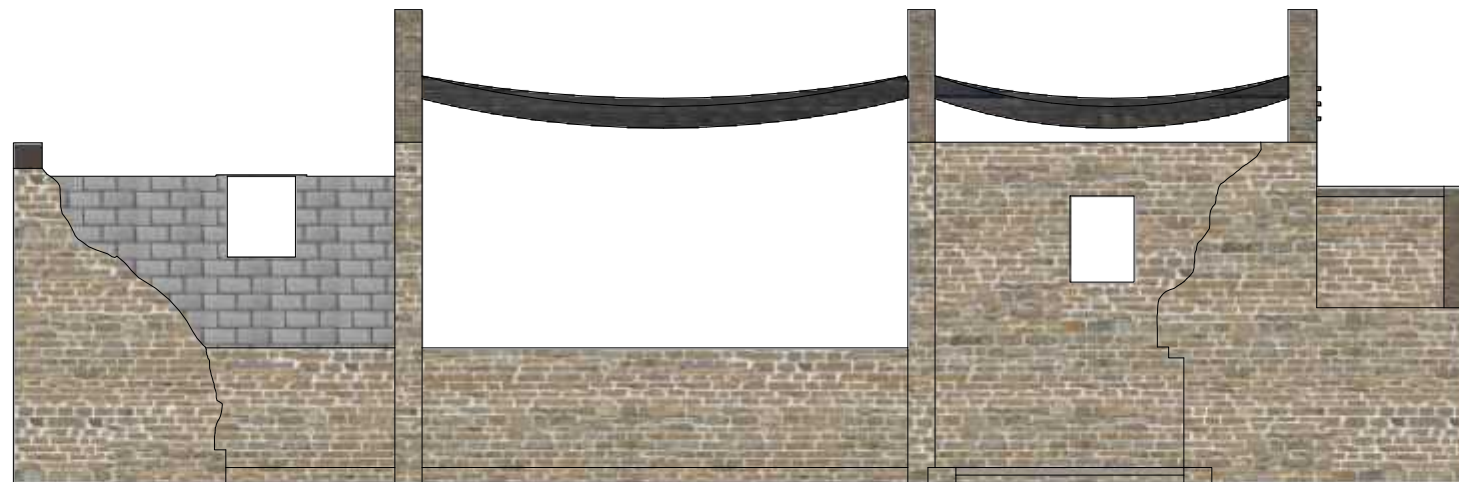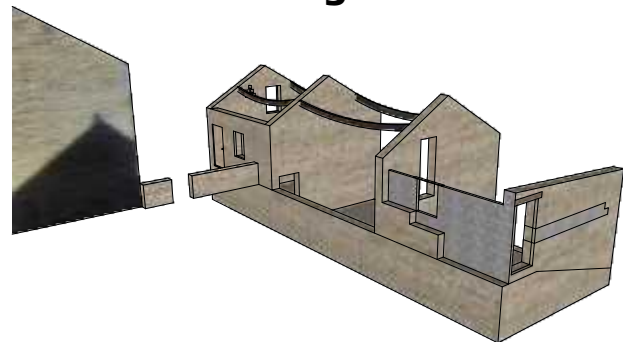


Existing Front Elevation

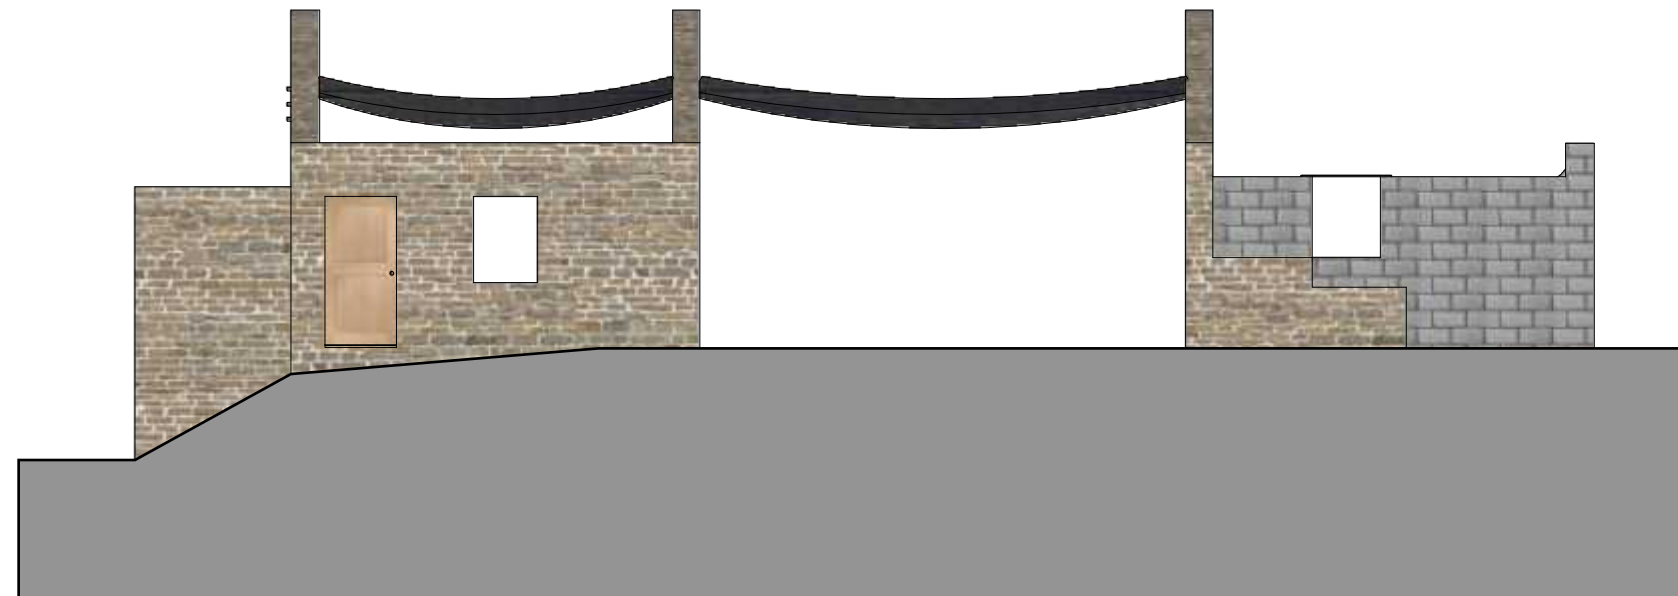


Existing Rear Elevation



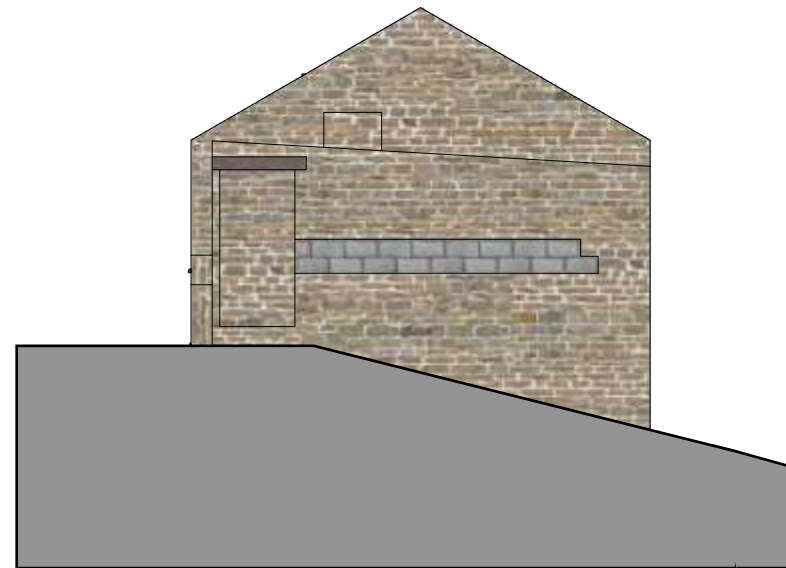


Existing Side Elevation

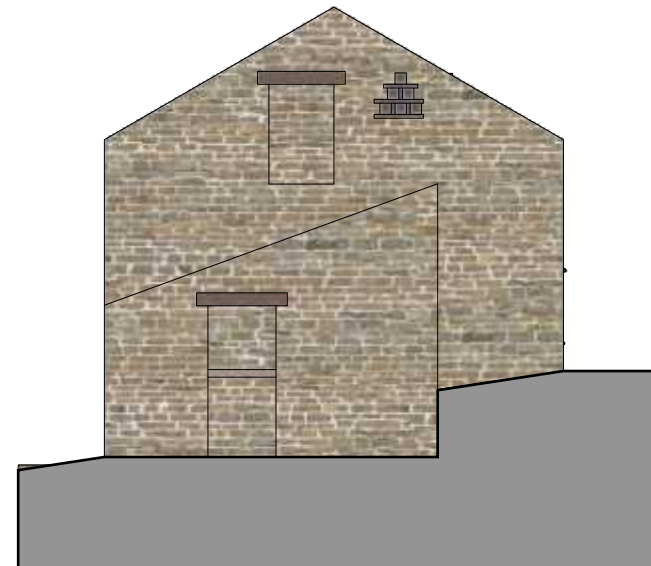


Existing Side Elevation



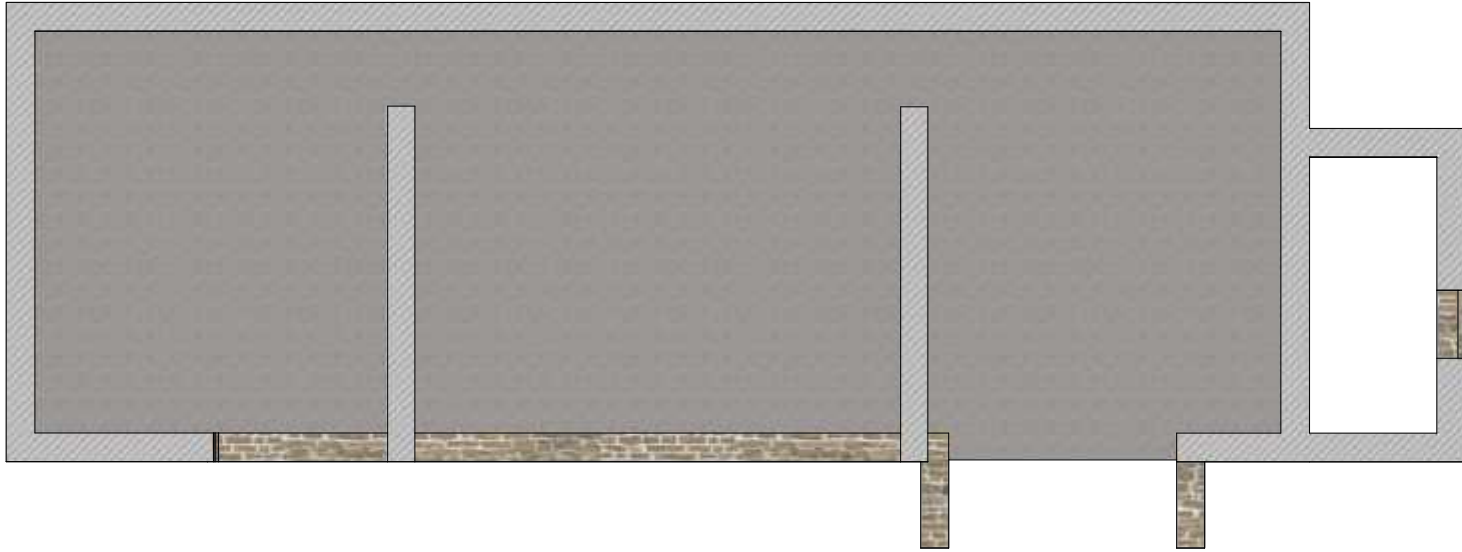


Existing Floor Plan



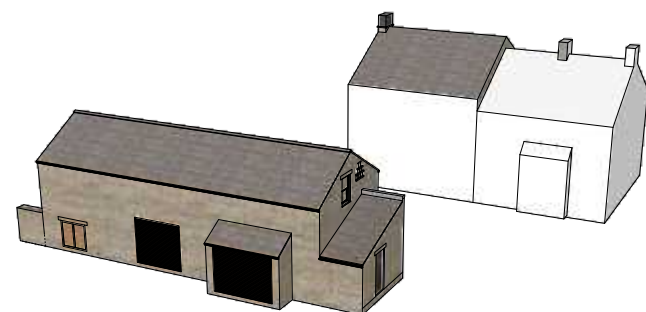


Existing 3D Views

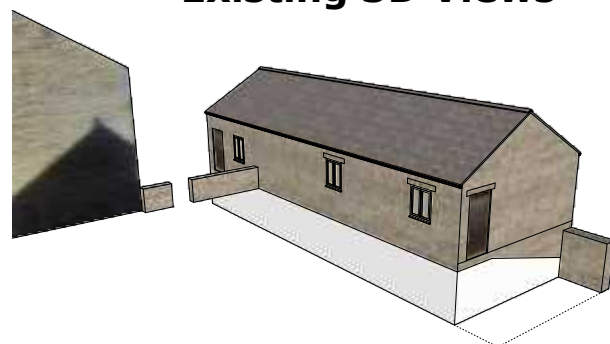


Proposed Front Elevation



Proposed Rear Elevation

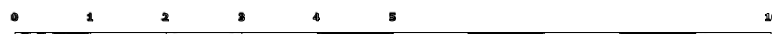

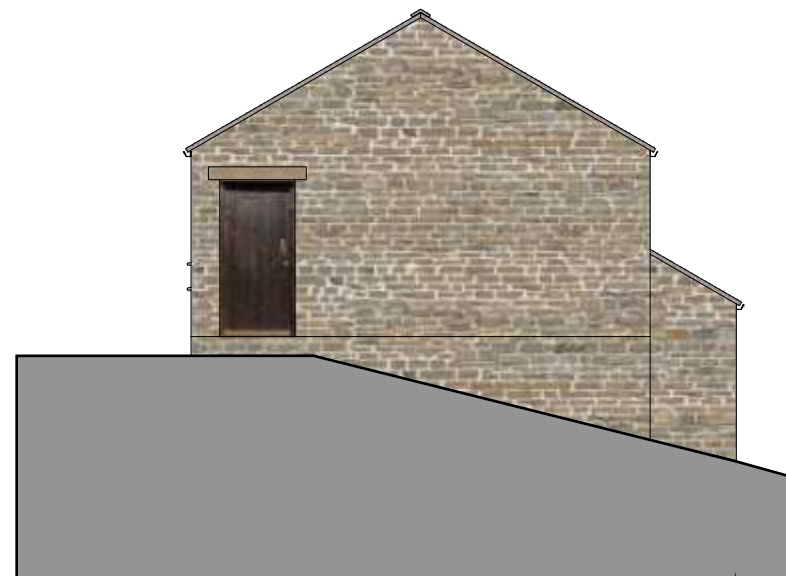


Proposed Side Elevation



Proposed Side Elevation



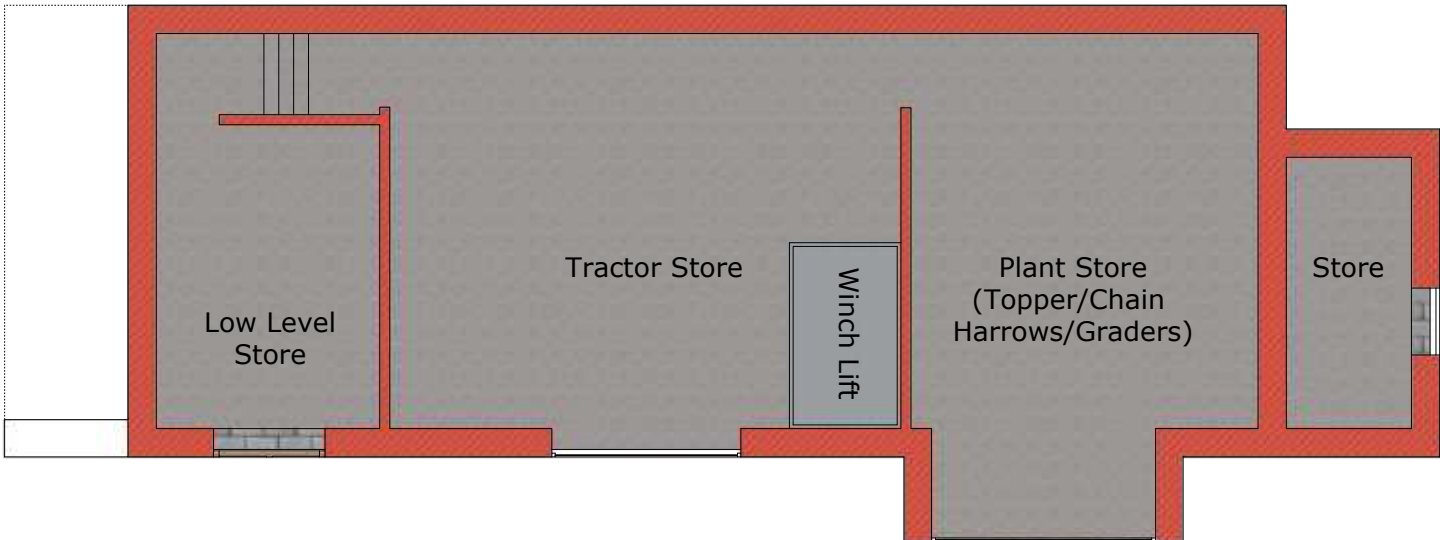


Proposed Ground Floor Plan




Proposed Attic Floor Plan



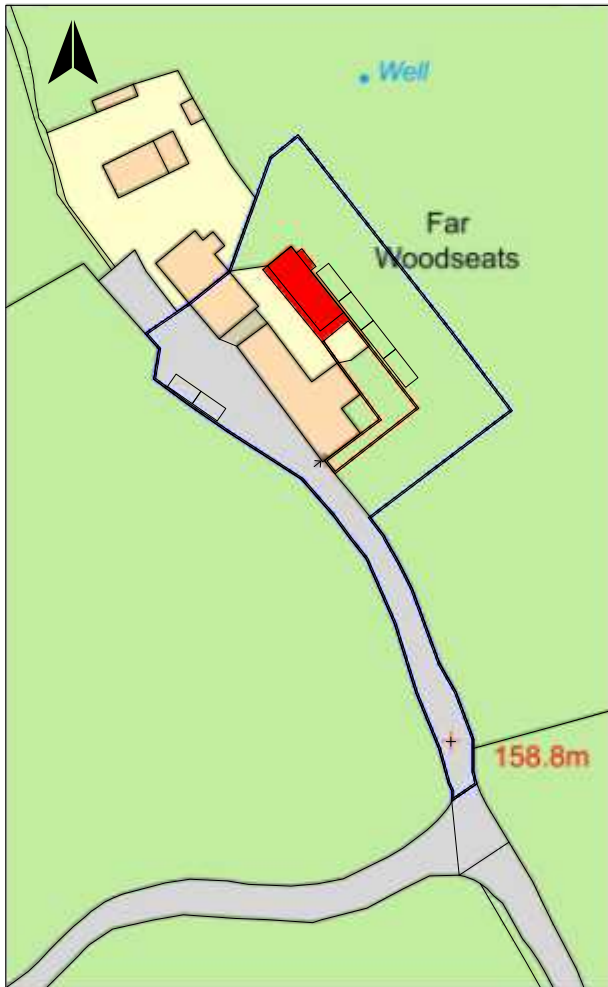

Location Plan 1:1250

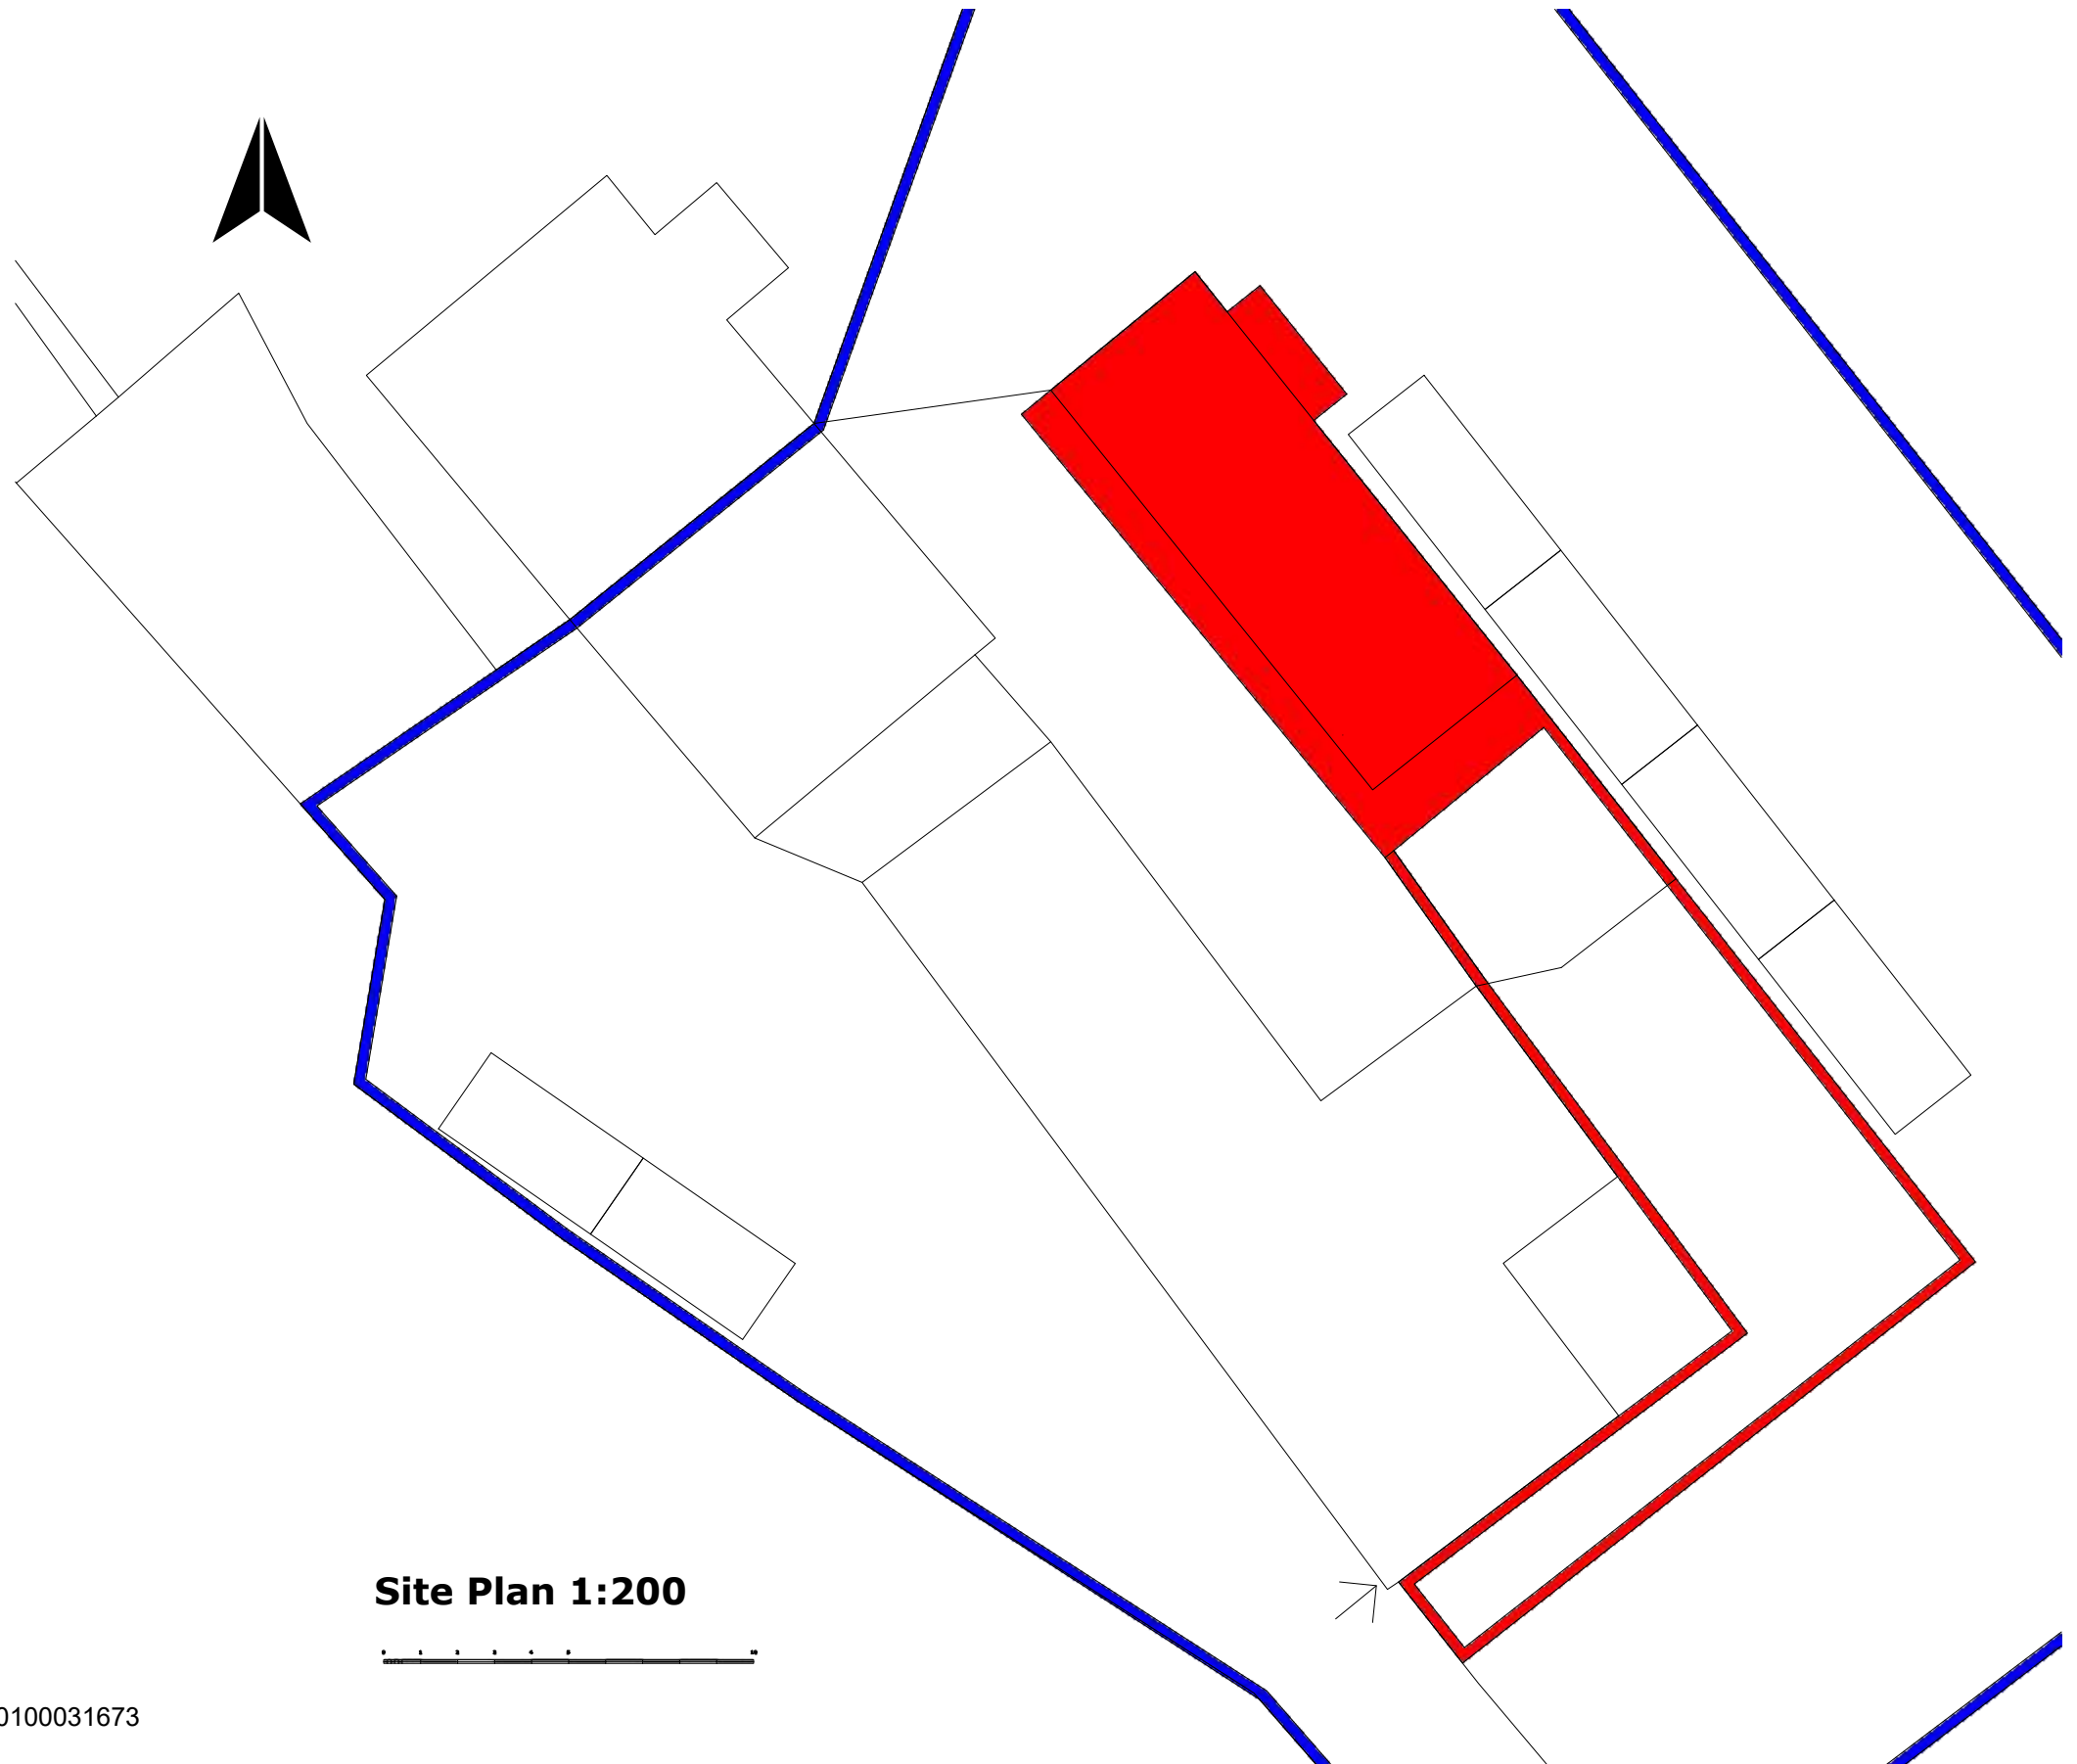

Site Plan 1:200



© Crown copyright and database rights 2023 Ordnance Survey 0100031673