


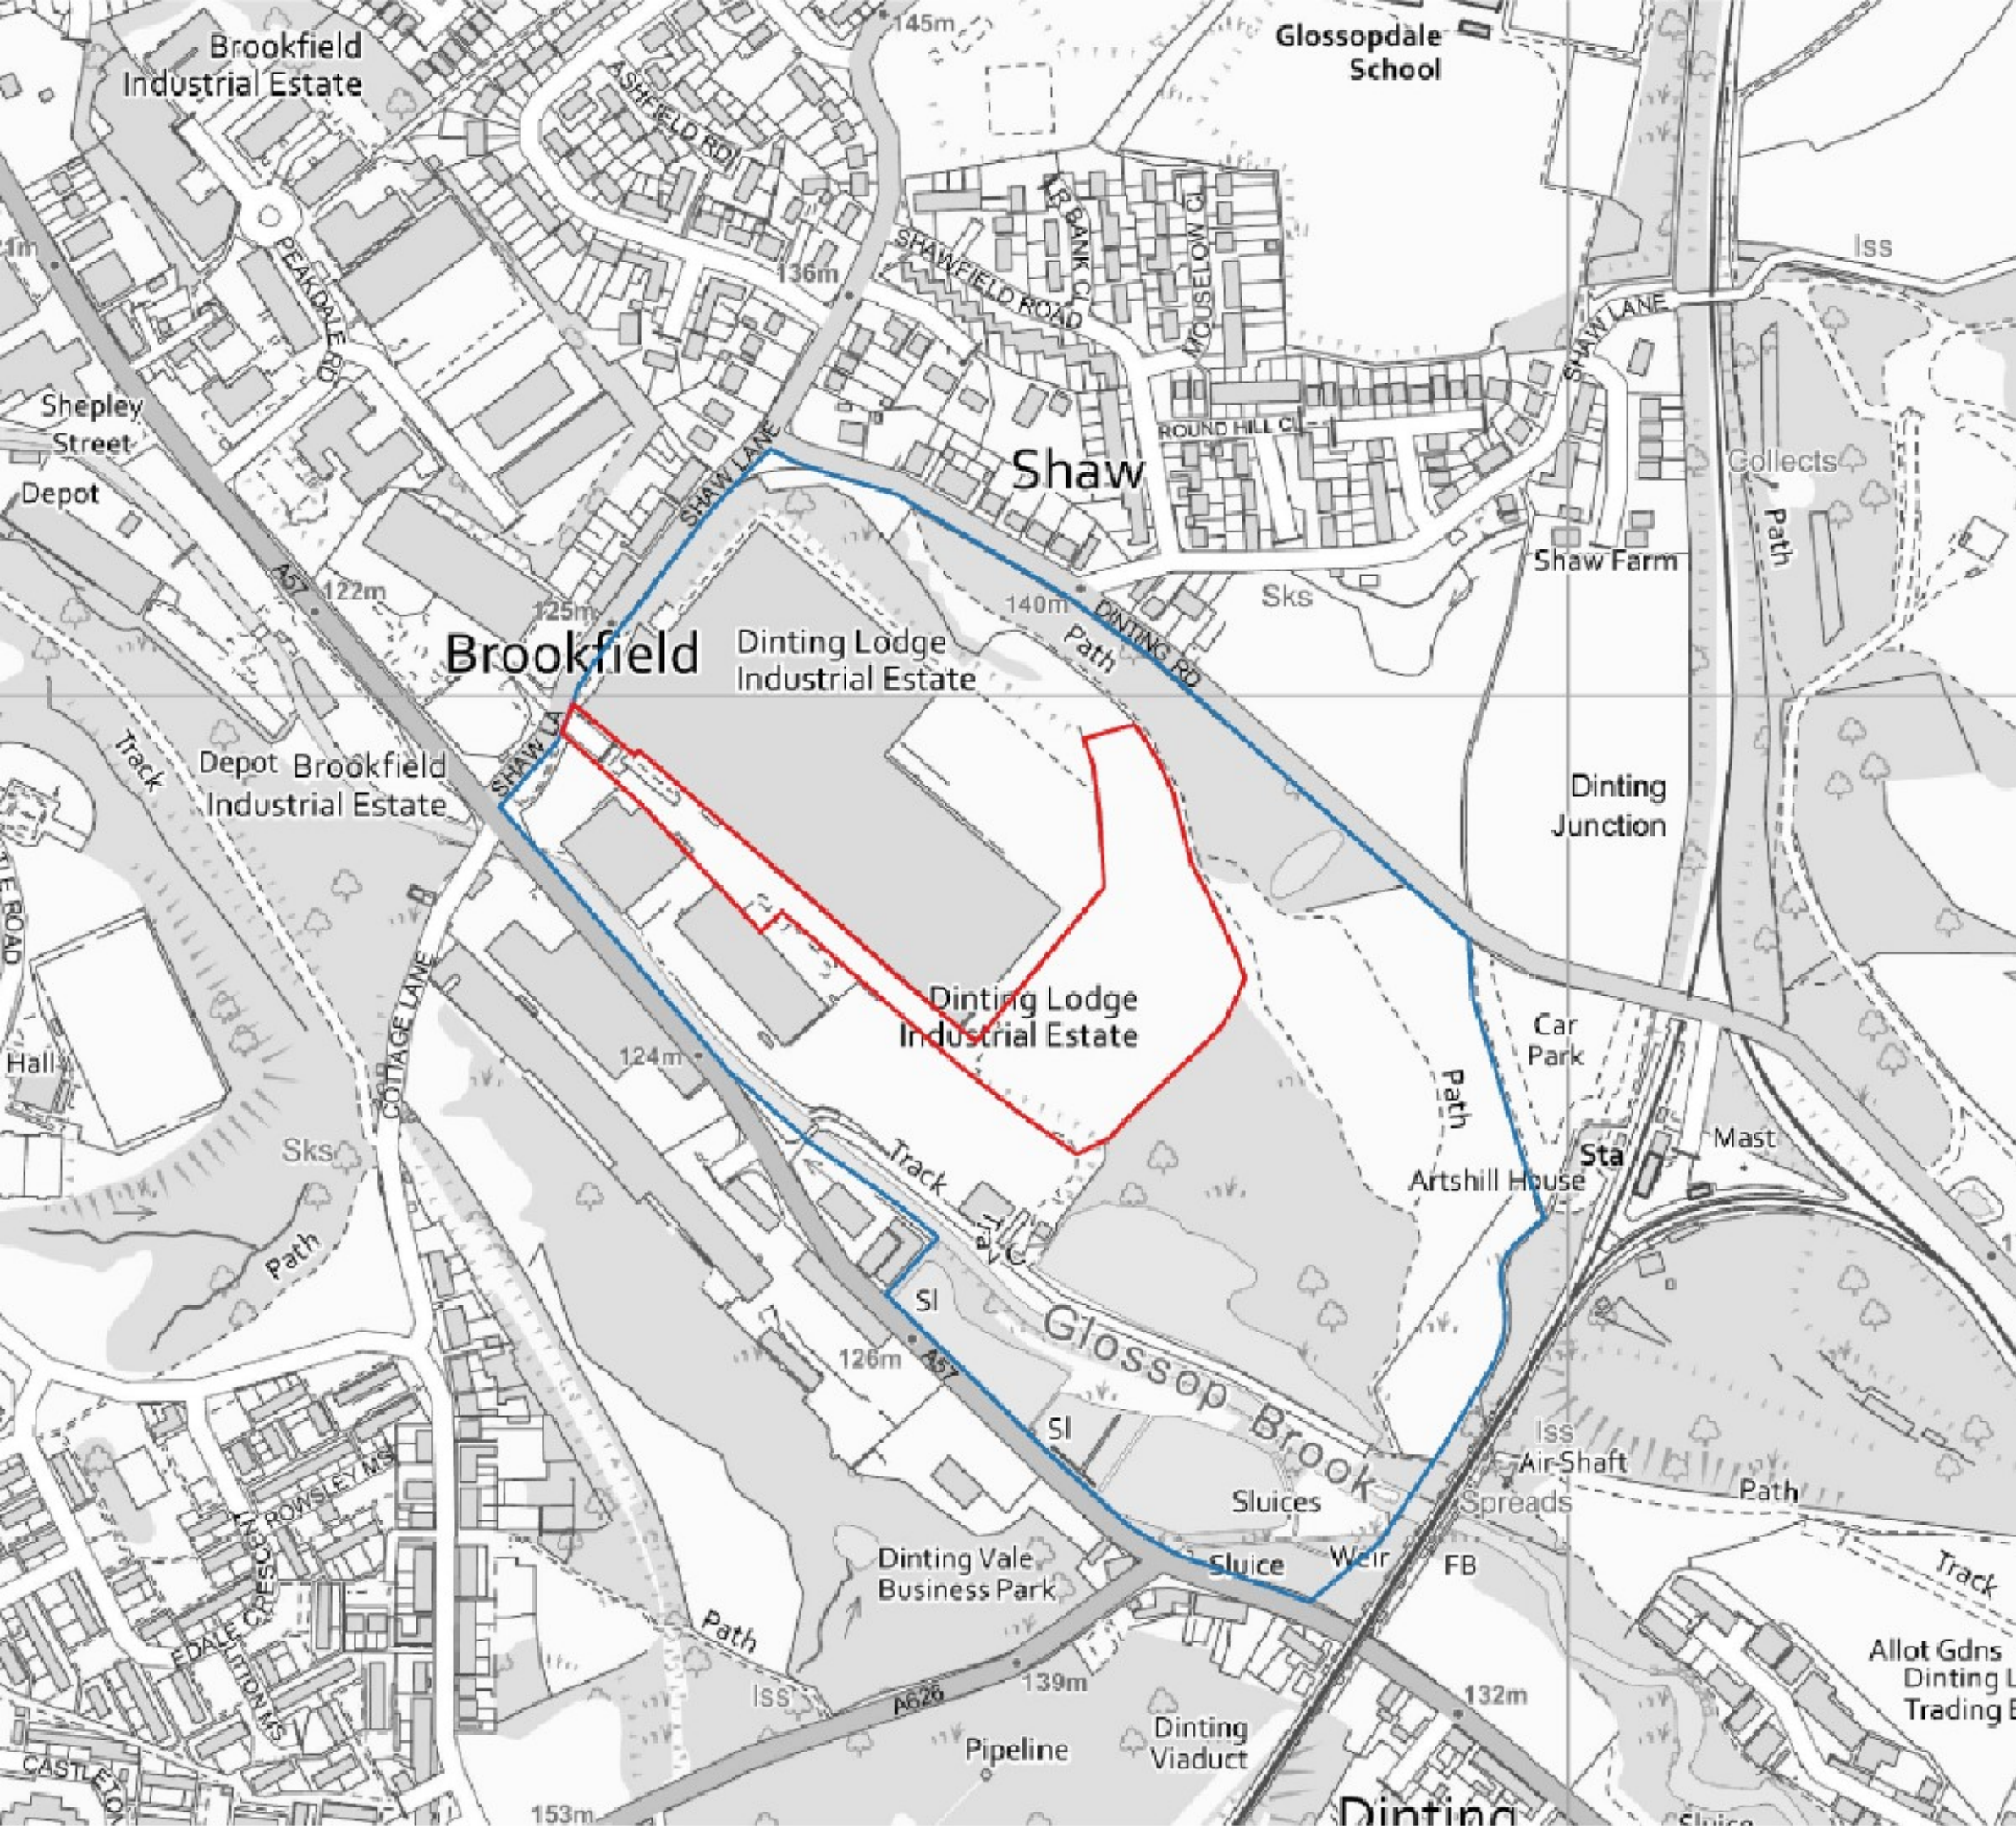

Proposed Solar Arrays, Carpenters Factory, Glossop

Client:
**Centrica Business
Solutions Ltd.**

Location Plan

KEY

- Application Site Boundary
- Adjacent Land in the Applicant's Ownership



Figure 2		Project Number: 312614		
SHEET A3	SCALE 1:5000	BY CJP	QA GF	REV 2.0
Map Projection: British National Grid			May 2025	