
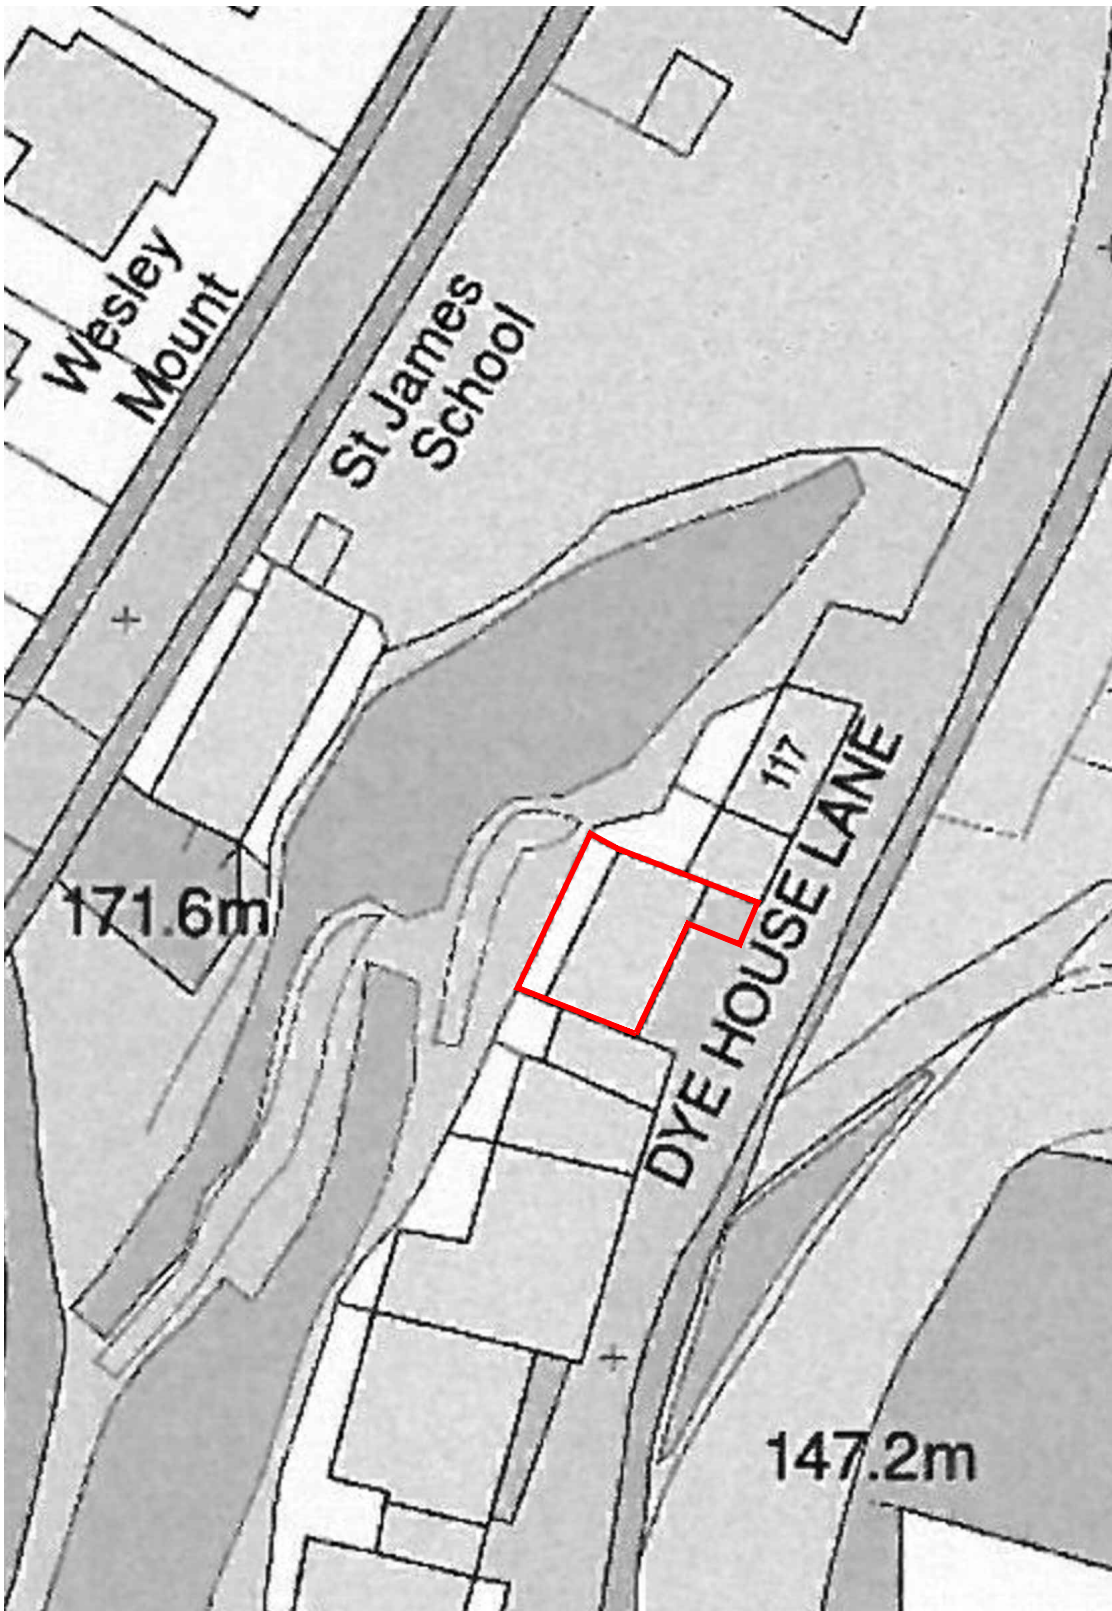


OS LOCATION PLAN 1:1250 AND 1:500

113 Dyehouse Lane, High Peak, SK22 4BA

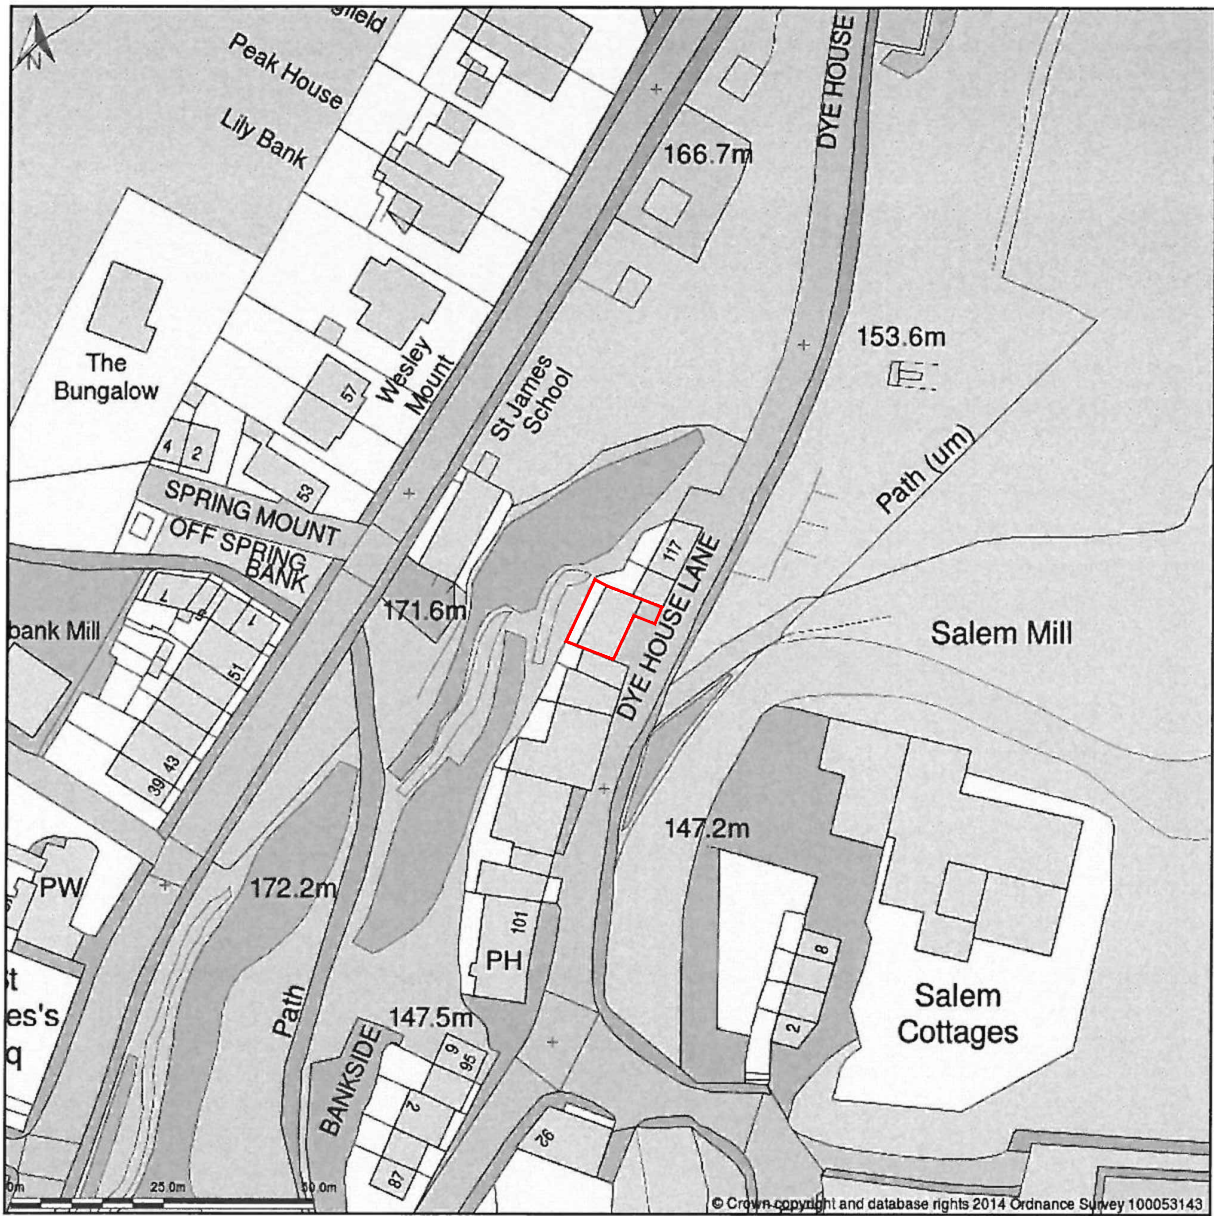

NORTH
113 DYEHOUSE LANE, NEW MILLS

DWG: LOCATION PLAN
113 DYEHOUSE LANE,
NEW MILLS

REVISIONS:

1:1250/500	CHECKED:
DATE: MARCH'25	DRAWN:

©THIS DRAWING AND THE BUILDING WORKS DEPICTED ARE THE COPYRIGHT OF A.J.S ARCHITECTURE AND MAY NOT BE REPRODUCED OR AMENDED EXCEPT BY WRITTEN PERMISSION. NO LIABILITY WILL BE ACCEPTED FOR AMENDMENTS MADE BY OTHER PERSONS.

A.J.S ARCHITECTURE

32 carr road.
buxton.
derbyshire.
sk17 6wf.

h: 01298 26062
m: 07794 400237



LOCATION 01

113 DYEHOUSE