
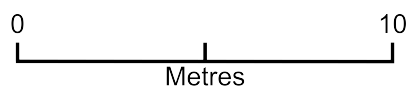


113 Dyehouse Lane

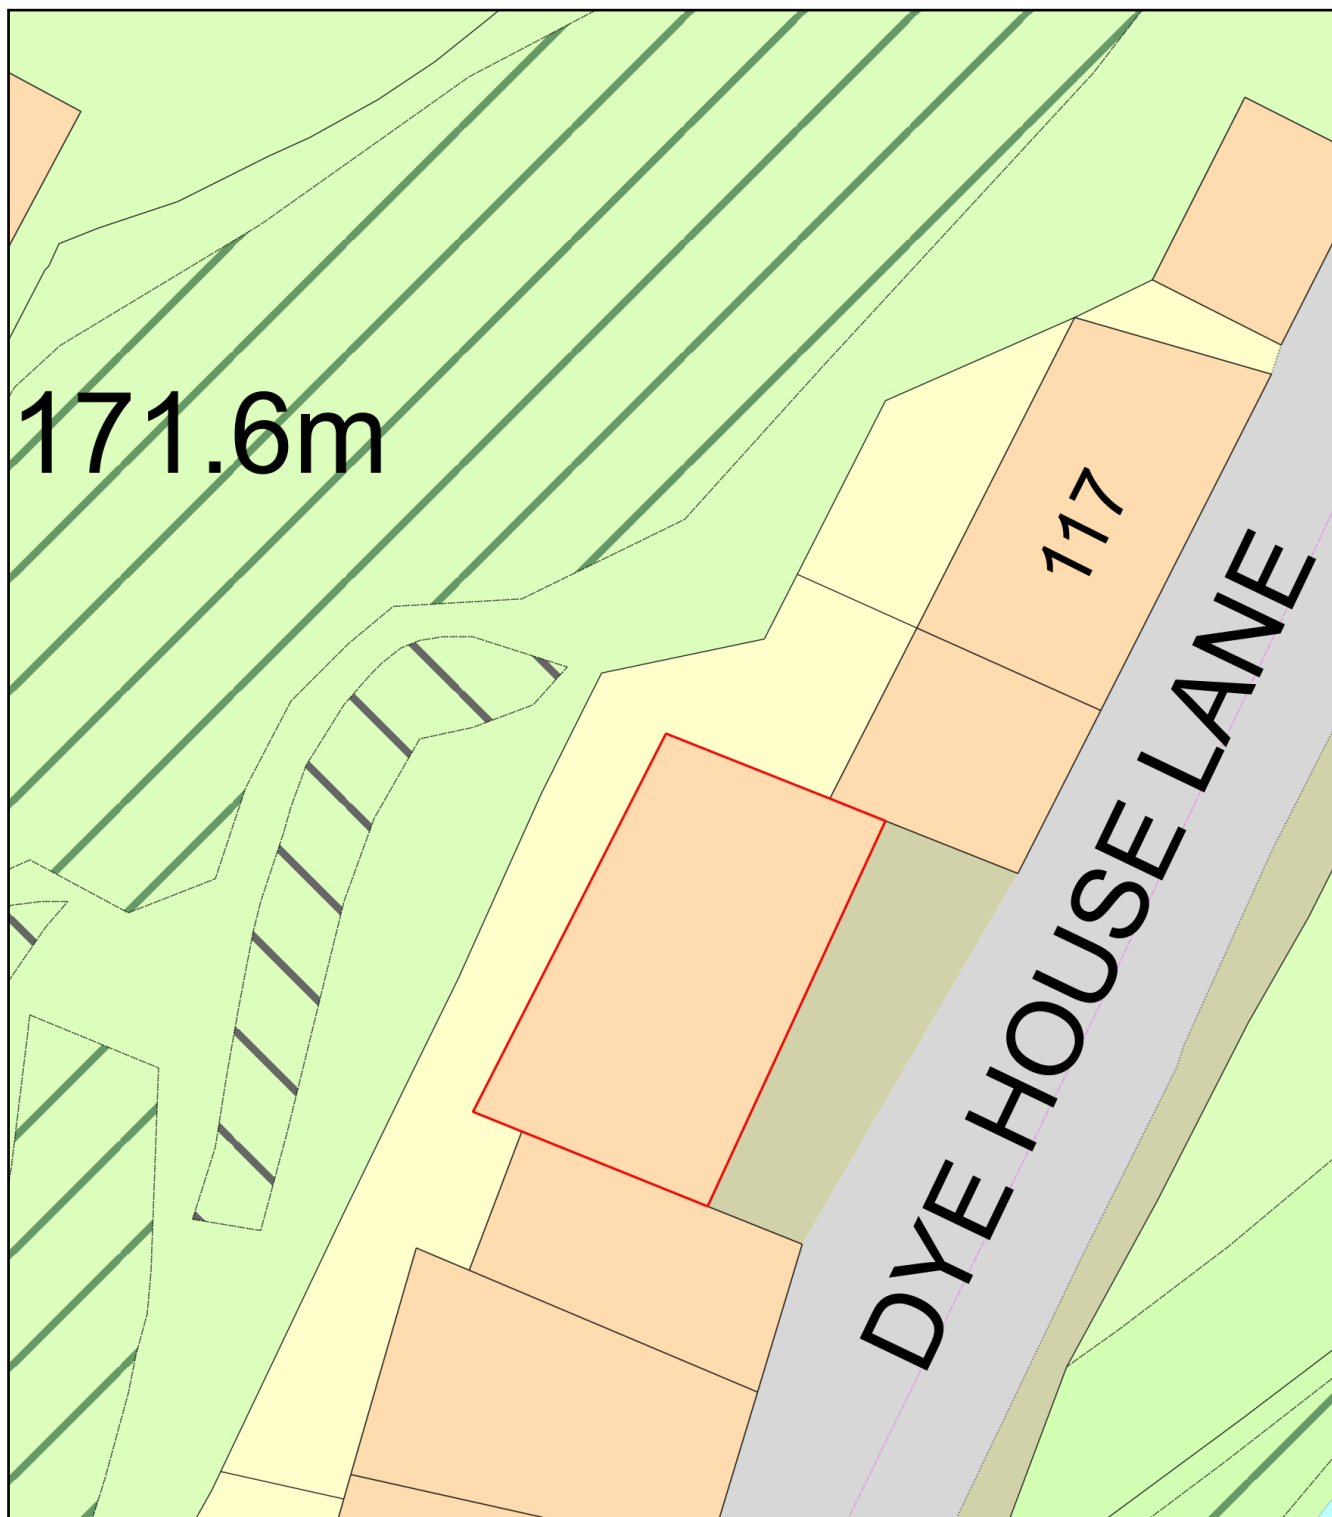

Plan Produced for: Caroline Mole

Date Produced: 02 Mar 2025

Plan Reference Number: TQRQM25061210956004

Scale: 1:200 @ A4