


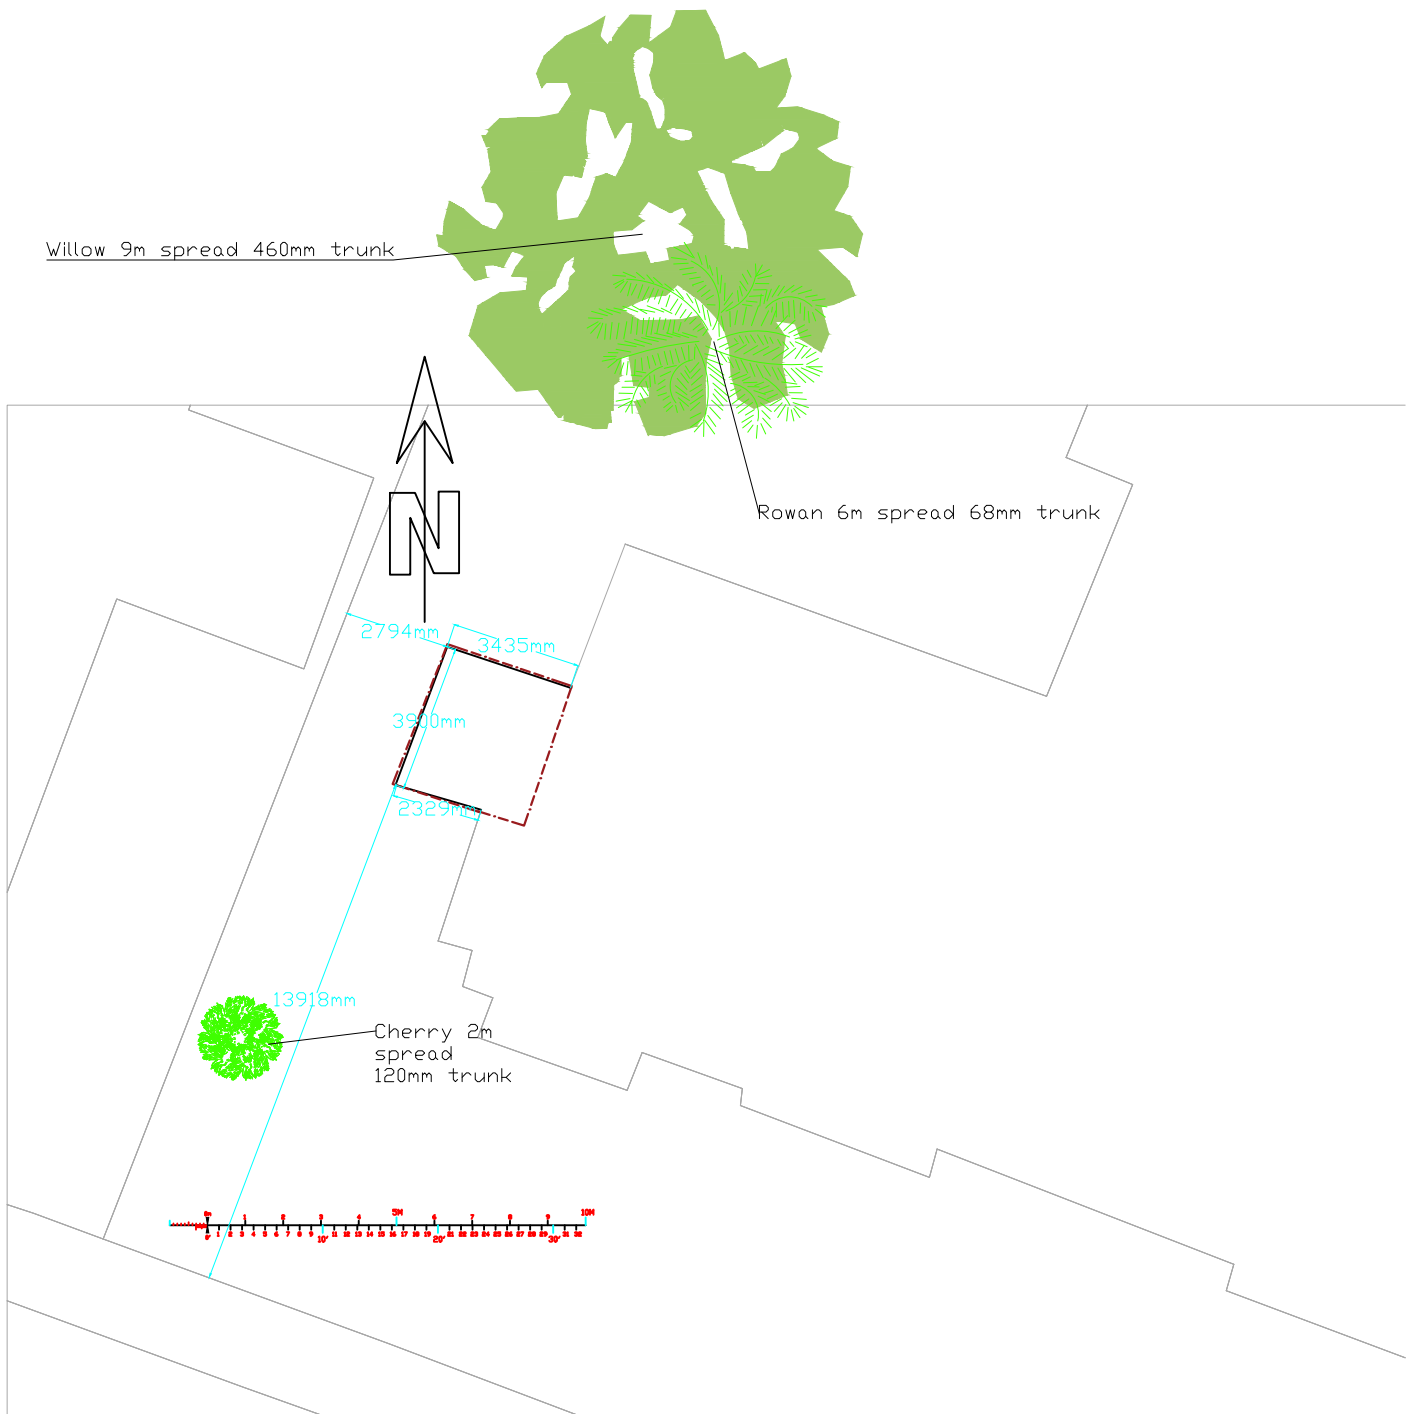

ReQuestAPlan
Map number: TQRQM24267112313880

Application No PP-13421709B1ZKC

Scale 1:200 @ A4

Title: Flat 2 Devonshire Hall replacement conservatory
Map Produced for: Timothy and Jean Ball
? Crown copyright and database rights 2024 OS 100042766
Project ID:
Date of Purchase: 23-09-2024
1 Years subscription from 23-09-2024 for 1 workstation.