copyright Portakabin Limited 2024

This drawing is the property of Portakabin Limited.
It must not be copied or reproduced or divulged to anyone without written permission.

All discrepancies to be reported to Portakabin Limited.

Rev:	Date:	Description:	By:	Chk:
P01	27/01/25	First Issue	RGH	TH
P02	14/04/25	Do not scale removed from drawing to suit planning authority comment	RGH	MC
P03	02/06/25	Accessible parking space added to suit Highways comments regarding the planning application	RGH	MA

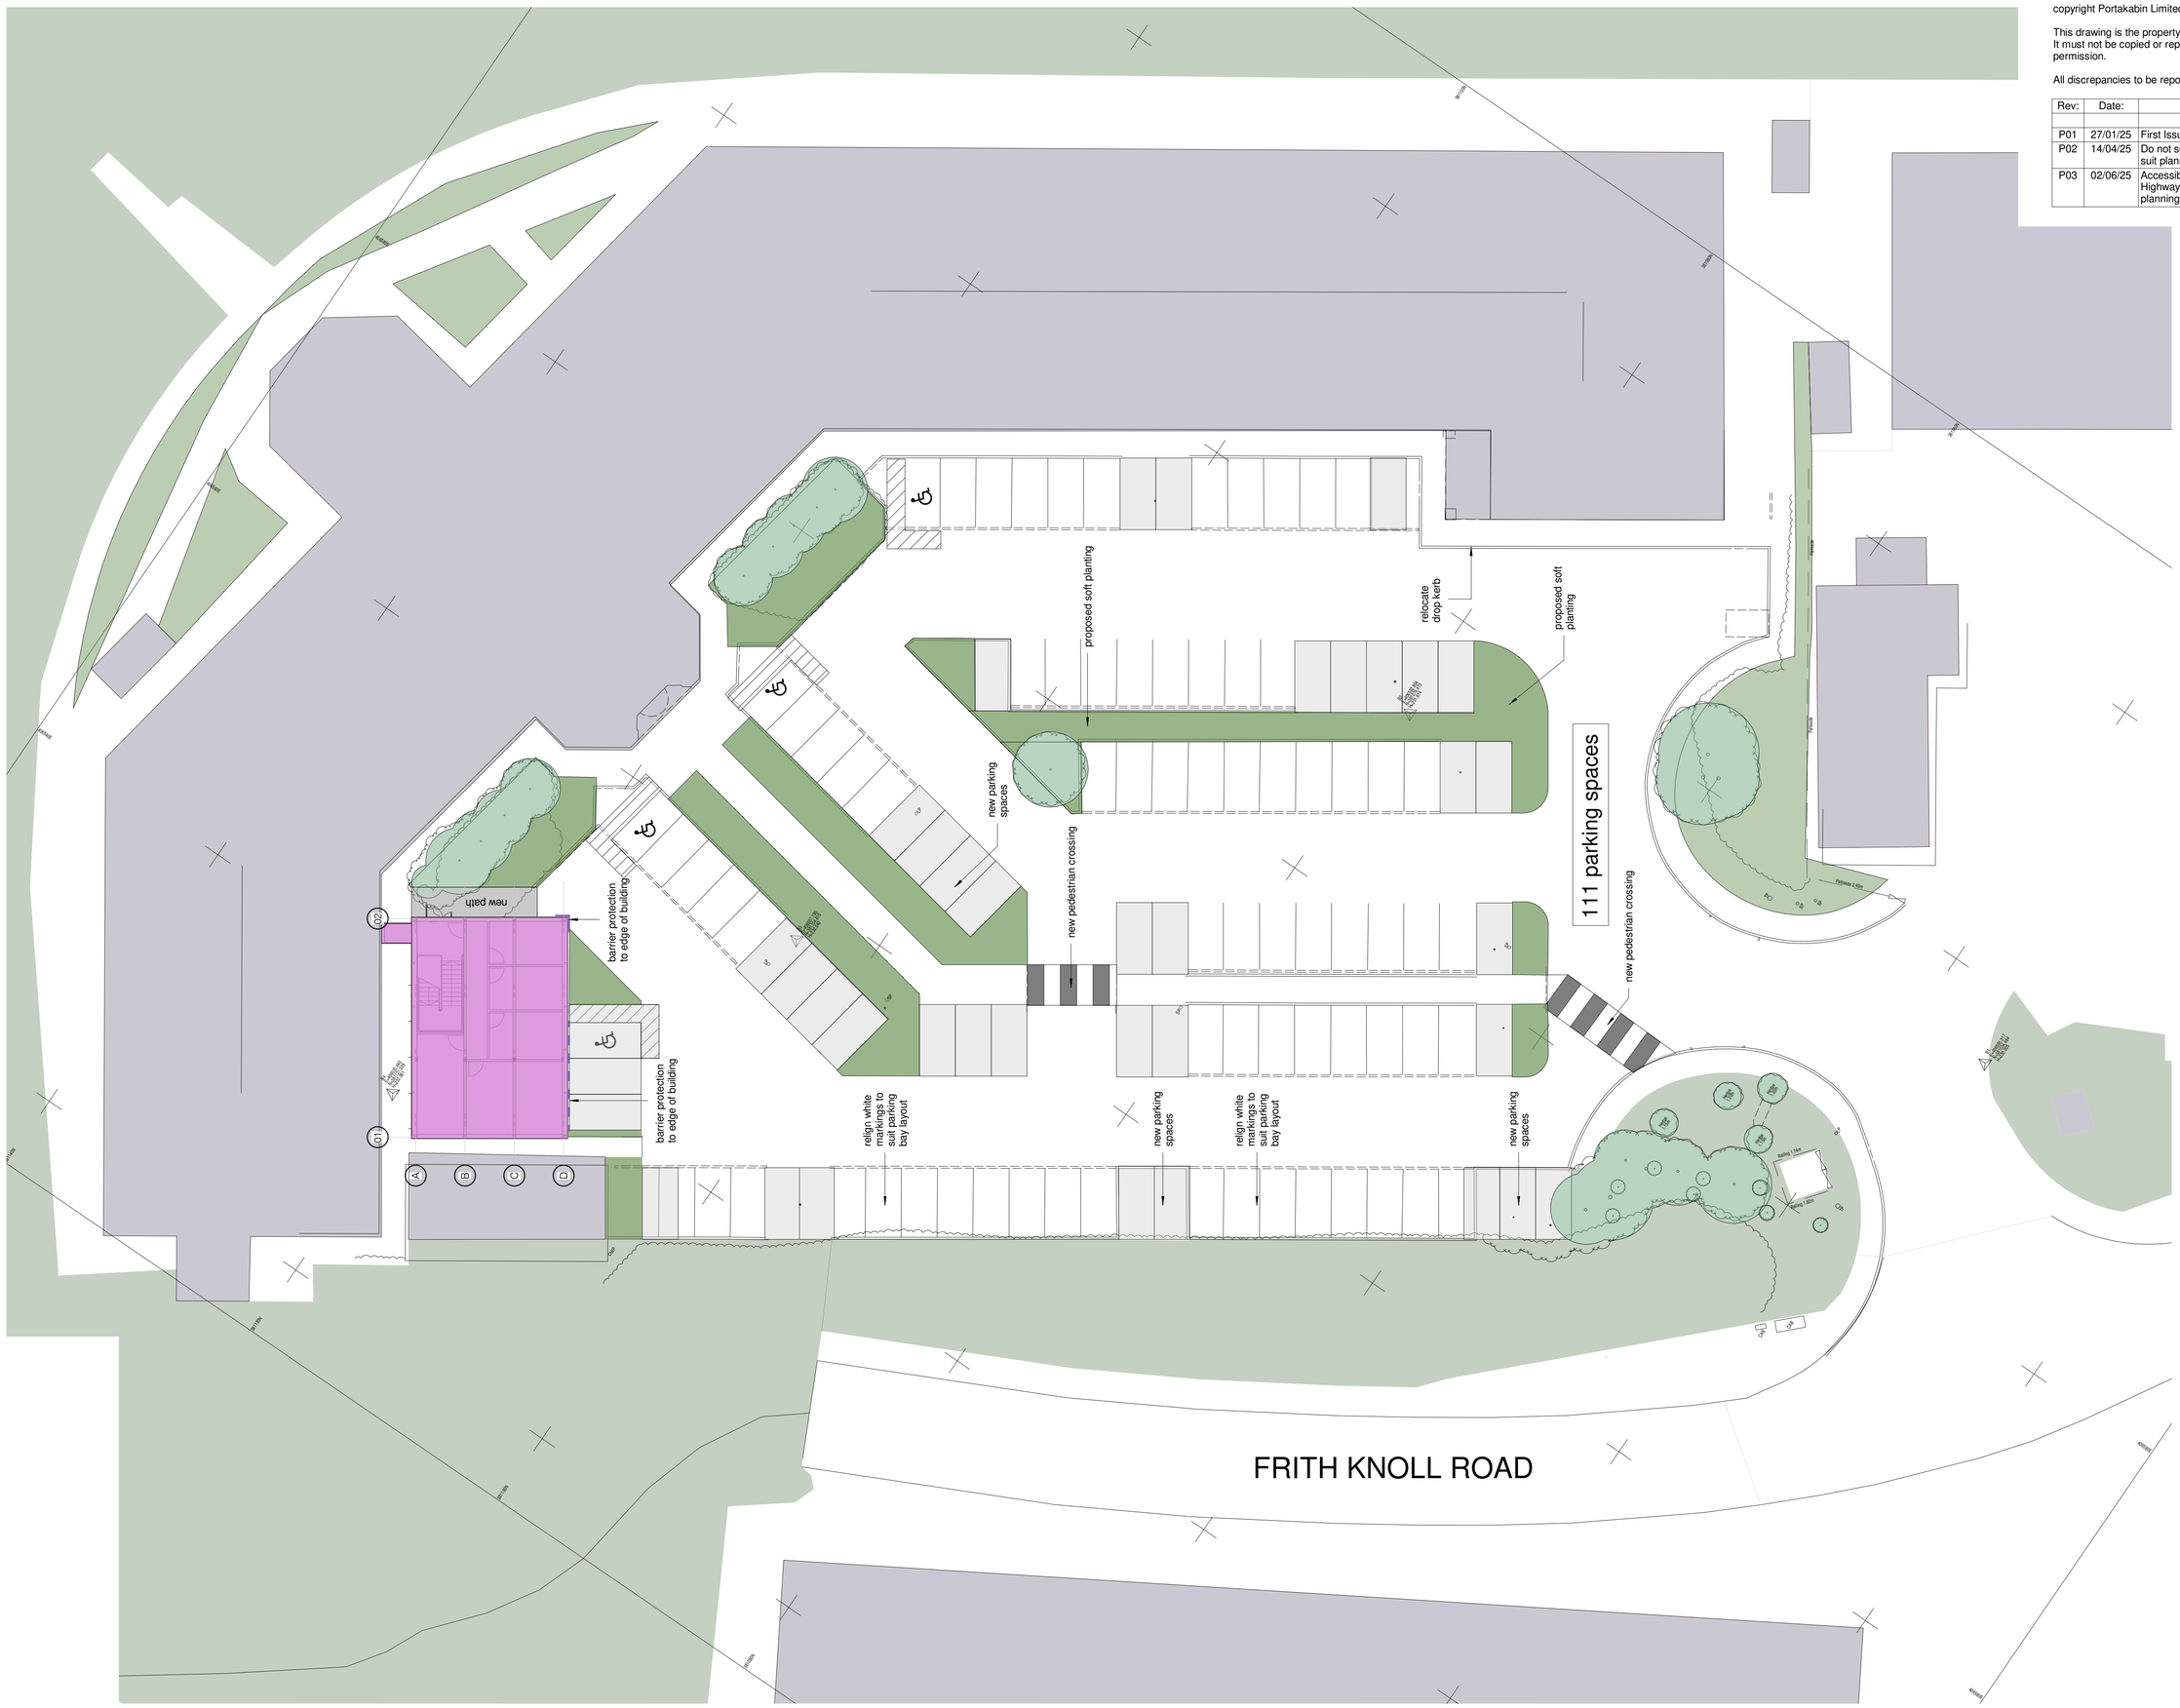

NEW SOFT LANDCSAPE (472m²)

NEW PARKING SPACE

79 Existing Car Parking spaces
4 lost by creation of additional offices
37 new spaces proposed
Total 111 spaces

Portakabin

Portakabin Limited New Lane Huntington
York YO32 9PT United Kingdom
+44 (0)1904 611655
portakabin.co.uk

Status:	Purpose Of Issue:
S0	Preliminary

Client: **Concept Life Science**

Project: New Office Facility

Title: Proposed Site Plan

Scale @ A1:	Date:	Drawn By:	Checked By:
As indicated	27/01/25	RGH	TH

Project Number: OPP1339053

Originator	Zone:	Level:	Type:	Discipline:	Number:	Rev:
PTK	A1	00	D	A	1803	**P03**