



SECTION A - ASHBOURNE LANE - 1:200




SECTION B - ASHBOURNE LANE - 1:200

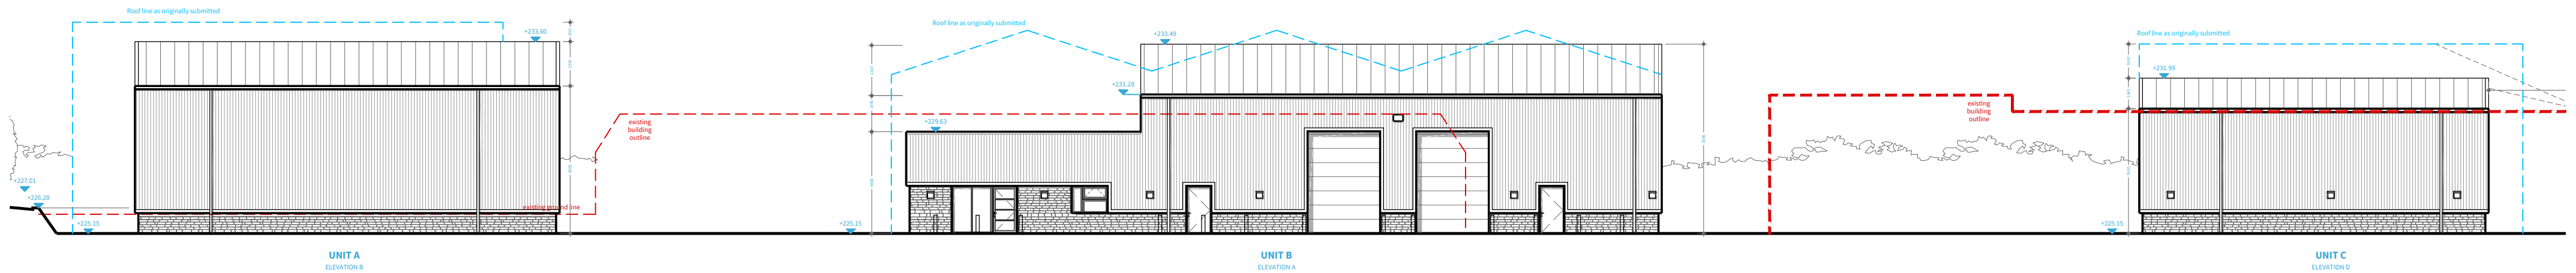

SECTION LINE REFERENCE PLAN

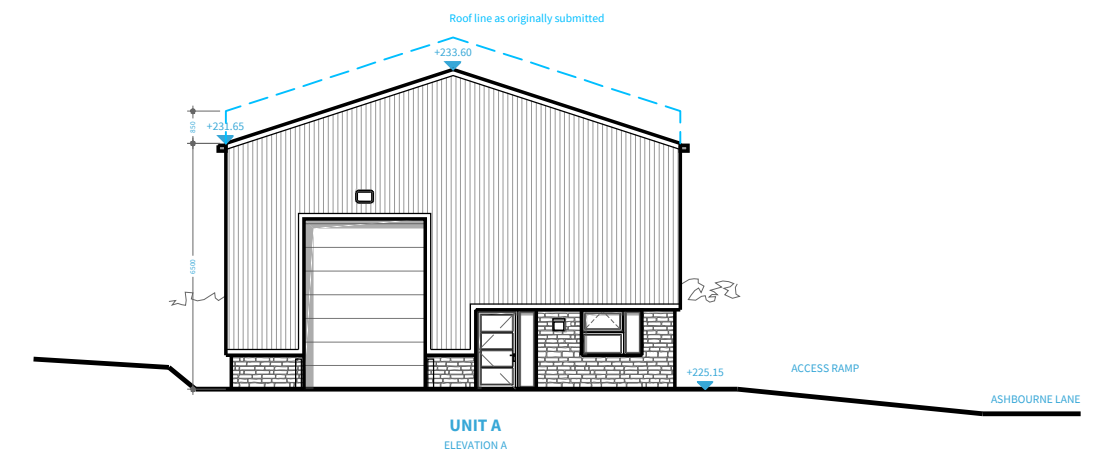

SECTION D - ASHBOURNE LANE - 1:200

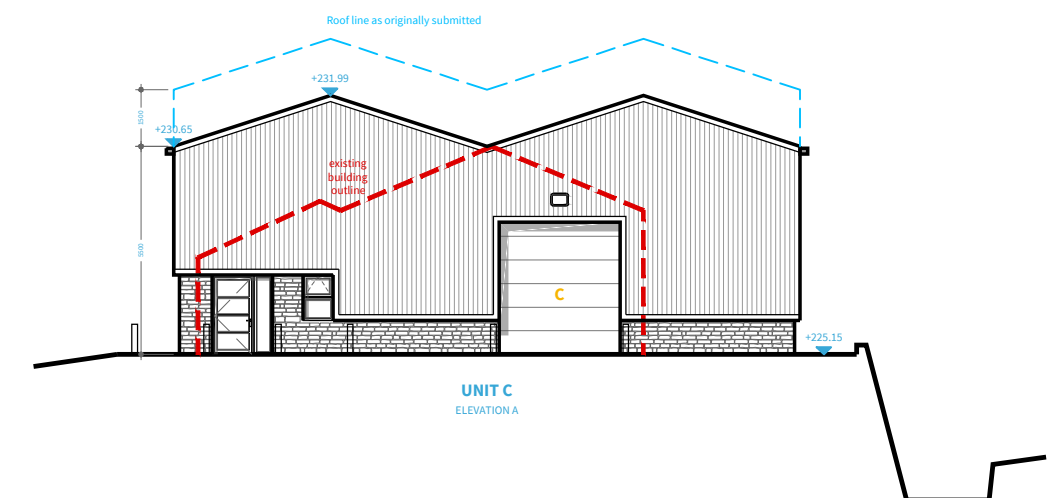

SECTION C - ASHBOURNE LANE - 1:200