


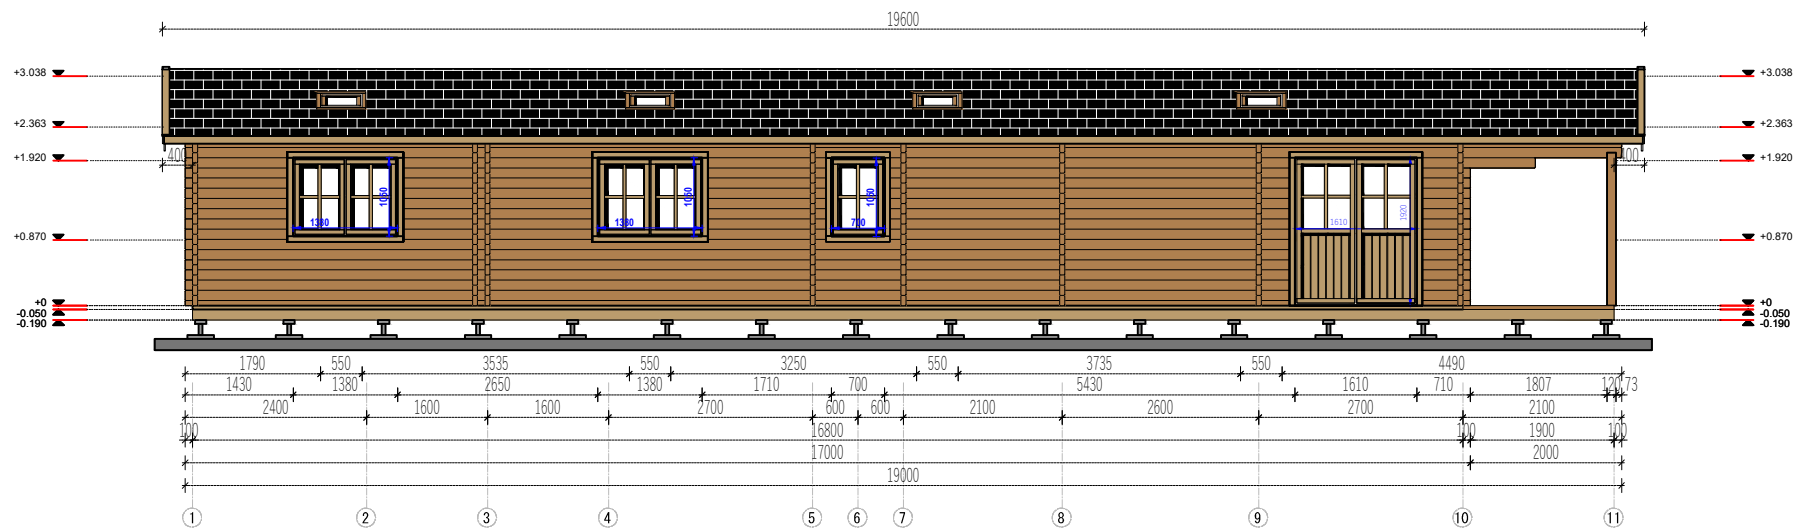

North Elevation -Side

	Project Nr.				Interior area		91.25m²		Wall thickness		66		D.M.	Paper size / scale		A4 / 1:100		
	138455		Sheet Two				Built - up area		108.10m²		Built height		min		2363		1 cm - 0.50 meter 02.00 m4.00 m6.00 m 2 cm4 cm6 cm	
	2023 10 04		Name		Date		Roof angle		13.90°				max		3038			
							Roof area		127.50m²				▲		675			
							Description				FACADE 1-11							