


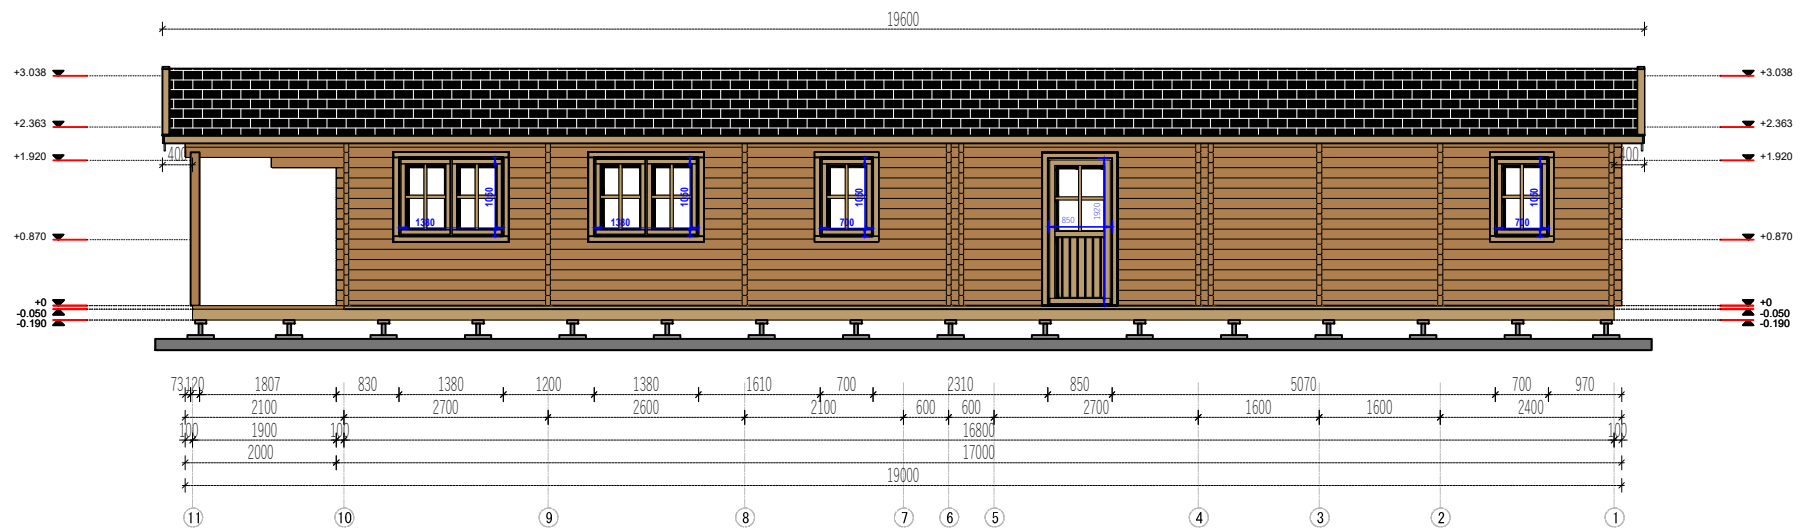

South Elevation-Side

	Project Nr.				Interior area	91.25m²	Wall thickness	66	D.M.	Paper size / scale	A4 / 1:100
	138455	Sheet Four			Built - up area	108.10m²	Built height	min	2363	1 cm - 0.50 meter 02.00 m4.00 m6.00 m 2 cm4 cm6 cm	
	2023 10 04	Name	Date		Roof angle	13.90°		max	3038		
					Roof area	127.50m²		▲	675		
					Description	FACADE 11-1					